


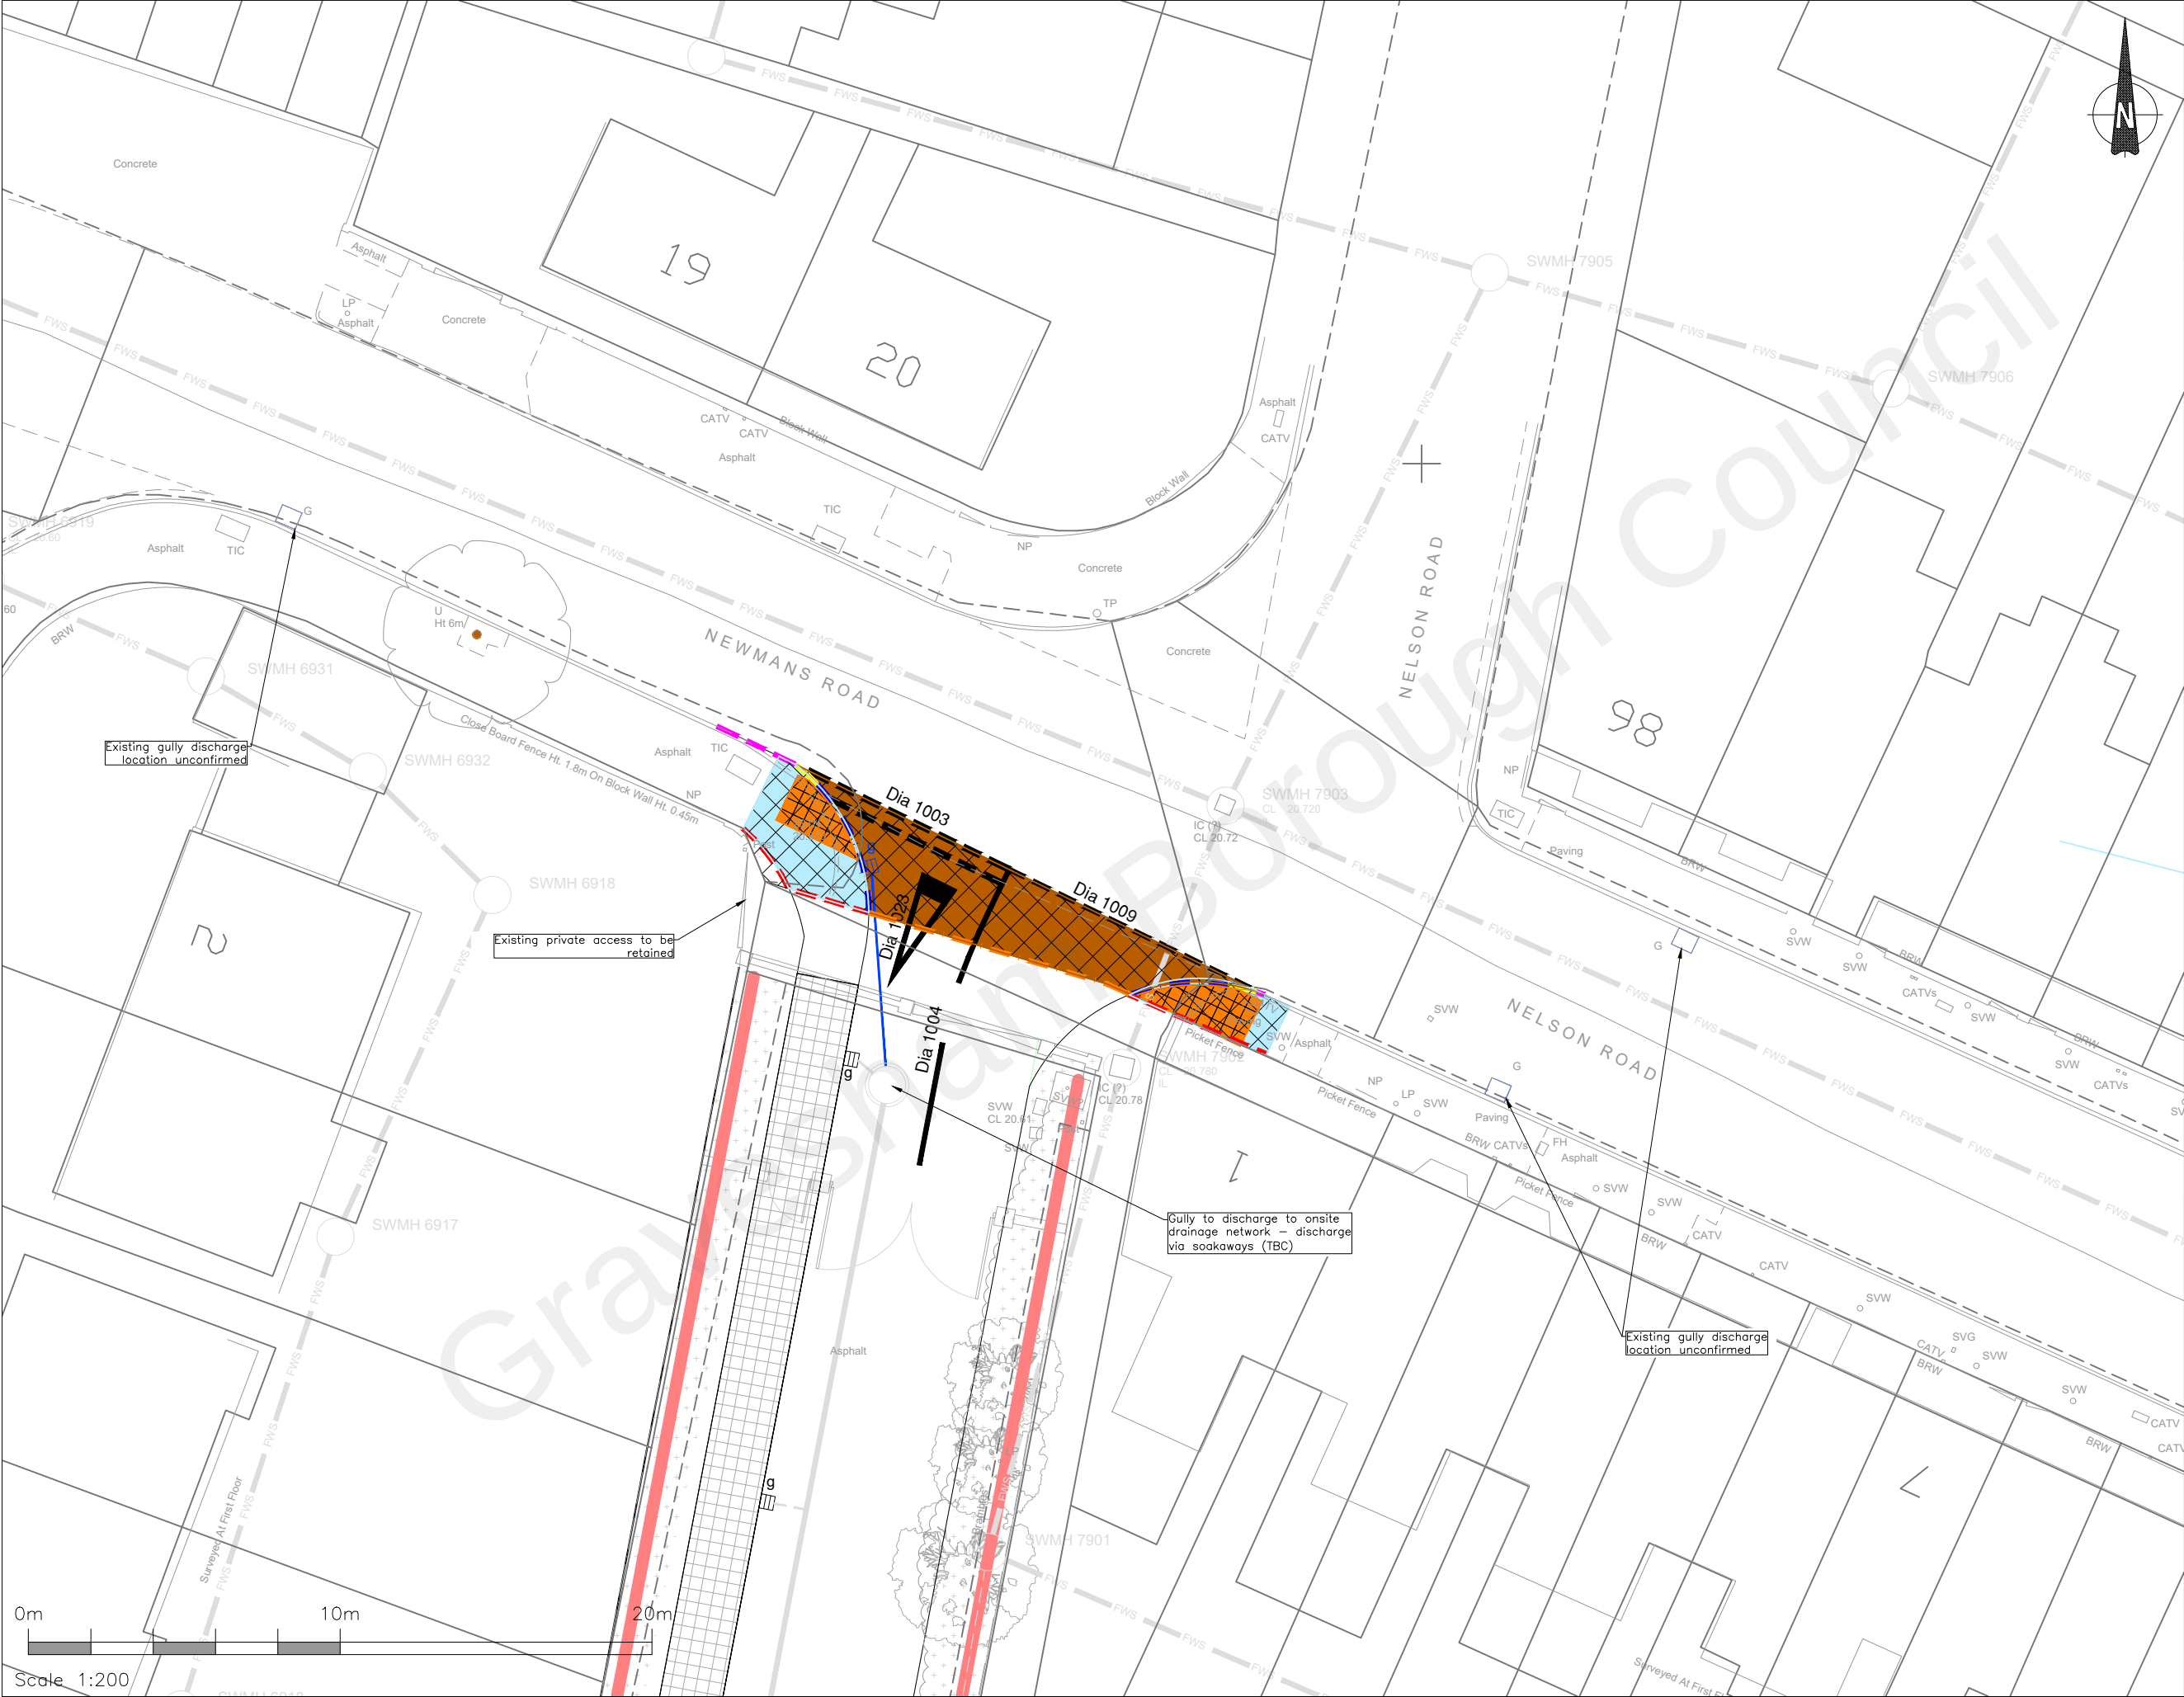

Unit 16, Shrivenham Hundred Business Park,
Swindon, Wiltshire, SN6 8TZ
enquiries@sds-consulting.co.uk
telephone : 01793 783287

- NOTES:
1. Do not scale from this drawing
 2. Drawing to be read in conjunction with all other relevant drawings
 3. All dimensions, levels and survey grid co-ordinates are to be checked on site and the engineer notified immediately of any discrepancies prior to commencement of the works.
 4. The works shown on this drawing could affect Statutory Undertakers apparatus and the Contractor is required to verify the location and depth of all apparatus prior to commencement of works and take relevant precautions when working in the vicinity of such apparatus.
 5. Contractor must comply with all current legislation relating to CDM, Health and Safety & COSHH
 6. Street lighting design TBC

- KEY:
- Carriageway
 - Footway / Footpath
 - Tactile Paving
 - Indicative extent of carriageway to be re-surfaced
 - KERB TYPE HB2 – 125 x 225 HB2 125mm upstand
 - KERB TYPE BN – 125 x 150 BN 0-6mm upstand (D2)
 - KERB TYPE EF – 50 x 150 EF Edging laid flush
 - Channel Kerb
 - Dropper / Transition Kerb
 - Proposed Highway Gully & Drain

A	01/09/21	Extents of S278 works amended to be retained within existing carriageway	MTD	LB
Rev	Date	Description	Initials	Check

Job Title

KEDBULL LEISURE

Drawing Title

S278 SURFACE FINISHES PLAN

Drawing No.	5645-C-101		REV A
Status	For Approval		
	Not for Construction		
Job Number	5645	Date	AUG 2021
Scale	1:200 @ A3		
Drawn By	MTD	Checked By	LB