





BLOCK PLAN AS EXISTING
(SCALE 1:500@A3)




BLOCK PLAN AS PROPOSED
(SCALE 1:250@A3)

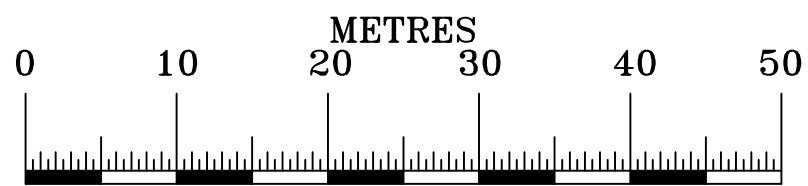

SCALE 1:500

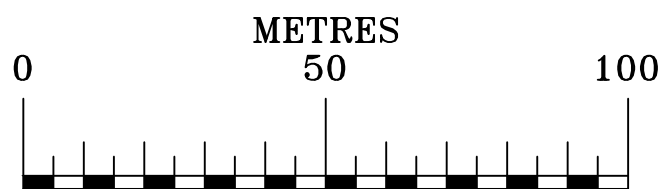

SCALE 1:1250

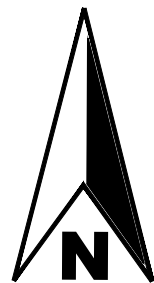

SITE LOCATION PLAN
(SCALE 1:1250@A3)

REV:	AMENDMENT:	BY:	DATE:
TITLE: SITE LOCATION AND BLOCK PLANS			
SITE ADDRESS: 64 HAVENGORE AVE CITY, DA12 2JT			
JOB No. 20101	CLIENT: DONATAS LAVICKAS		
SCALE: AS SHOWN@A3	DWG SHEET: A06		
			REV: -
DRAWN BY: AR		DATE: 02/02/2023	
APPROVED BY: ***		DATE: **/**/****	
ARCHITECTURE, PLANNING & ENGINEERING EMAIL: AR.DESIGN@CONSTRUCTION@GMAIL.COM Tel: 074 2955-9396		 AR Design & Construction Ltd	