
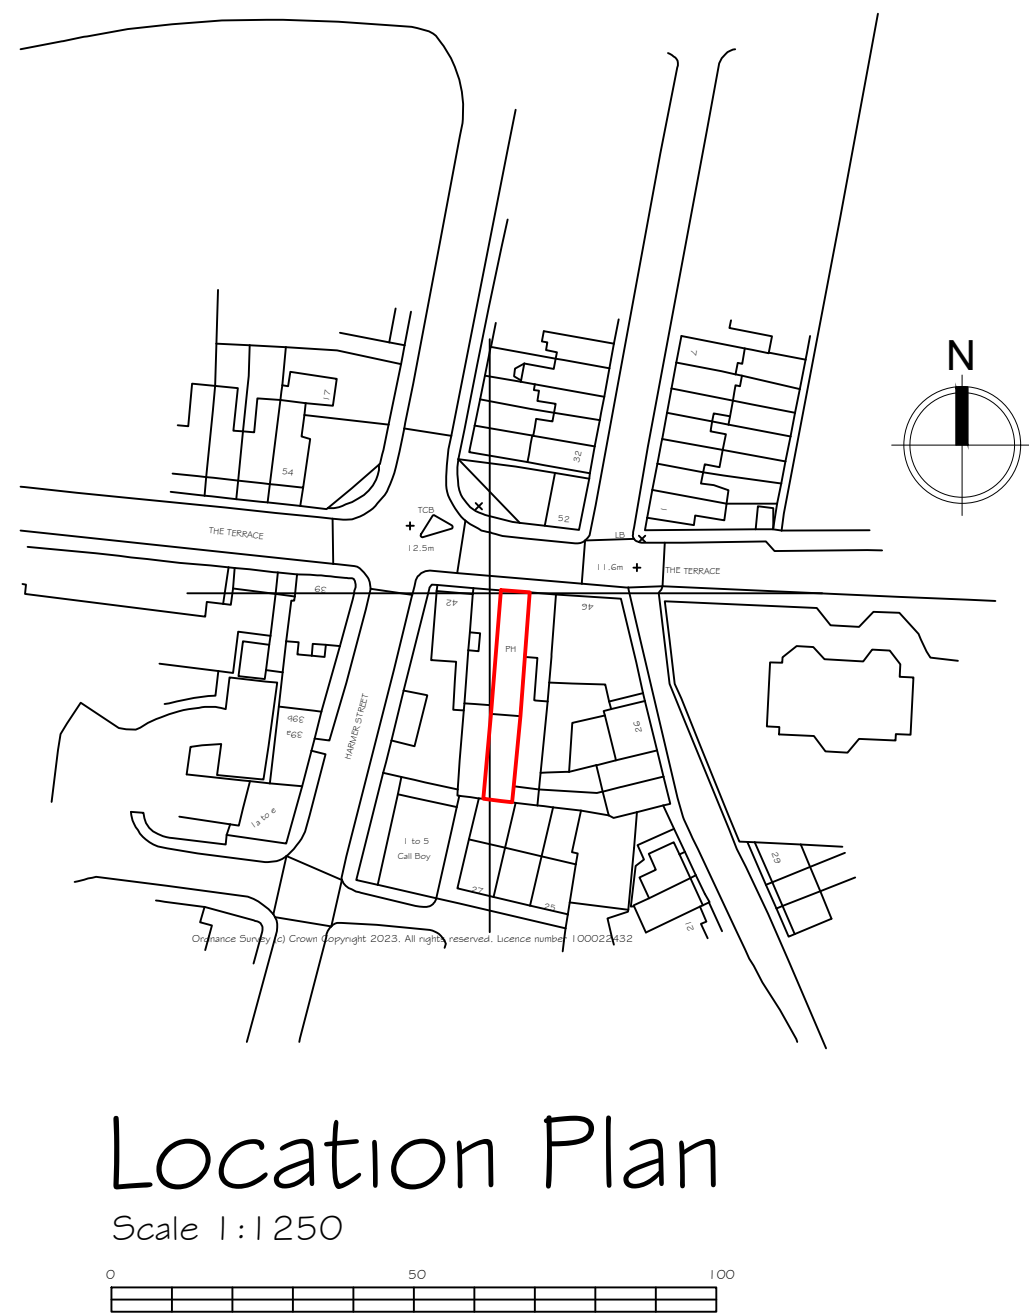
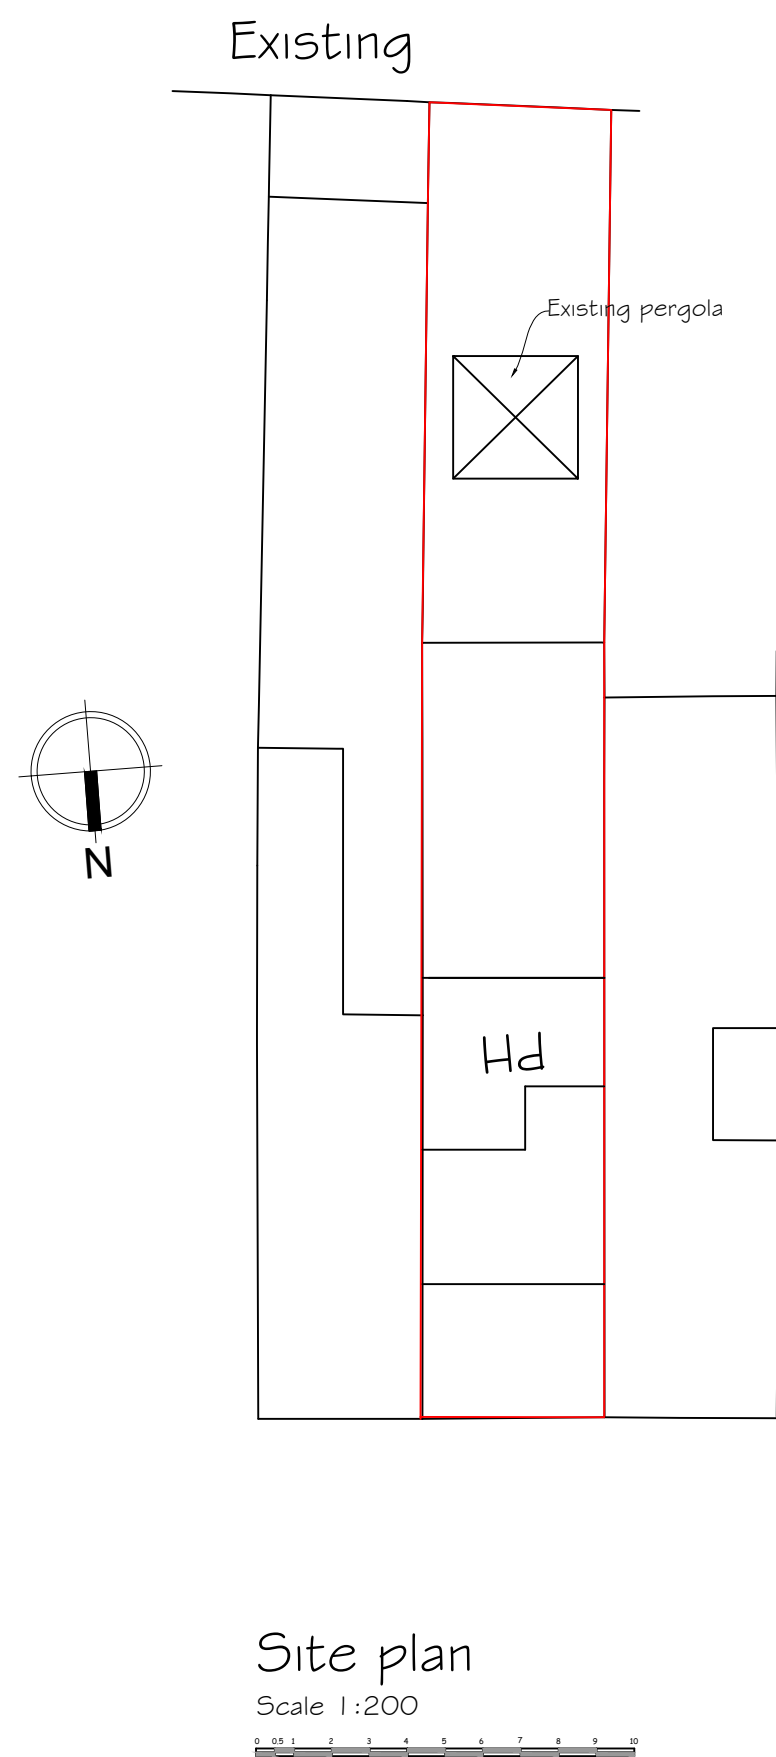
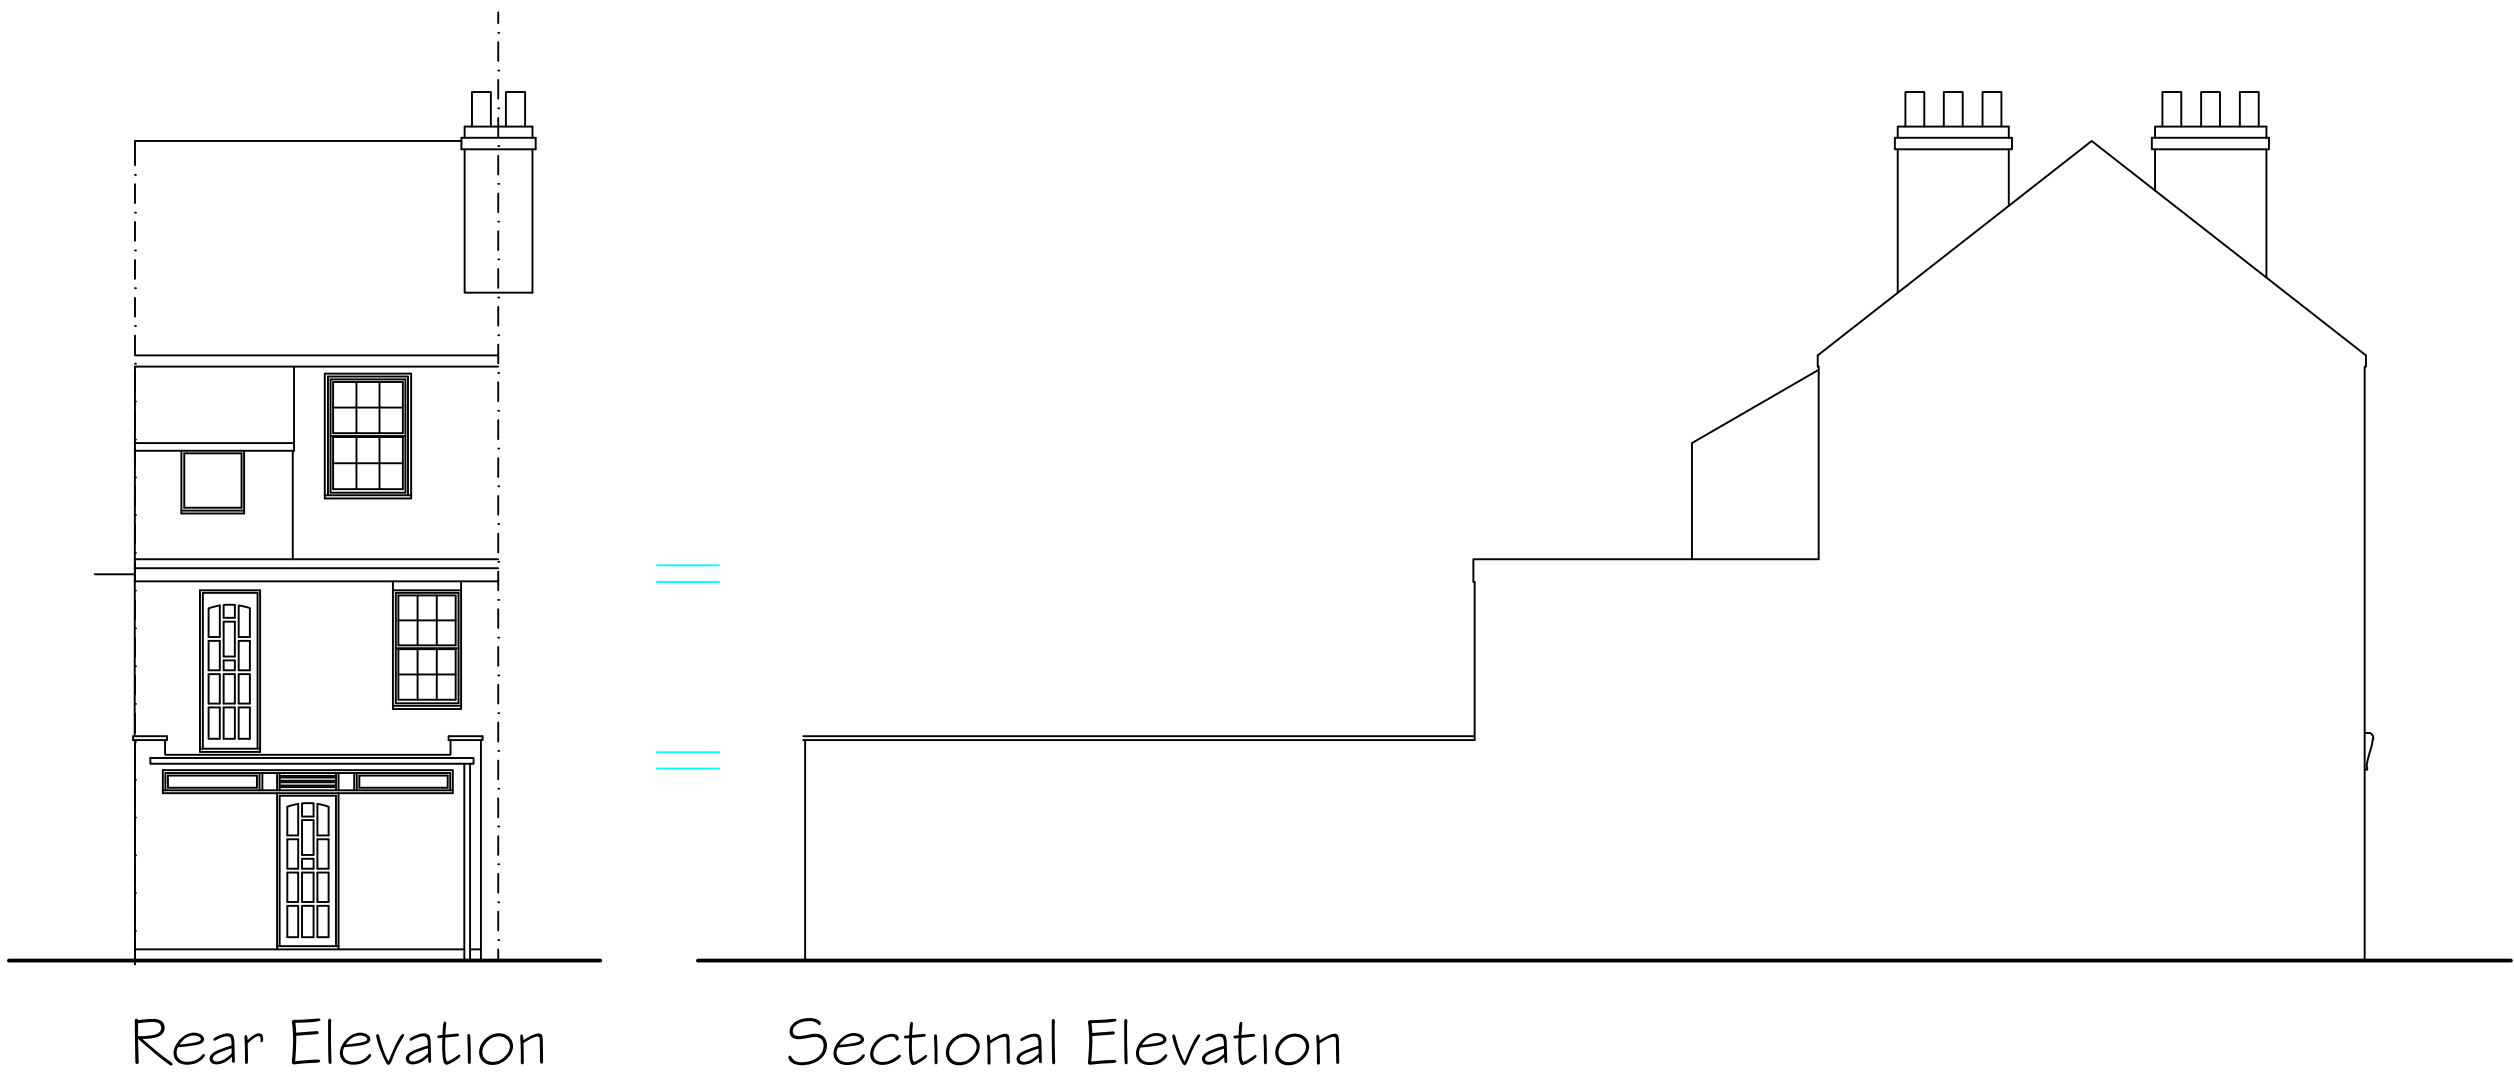


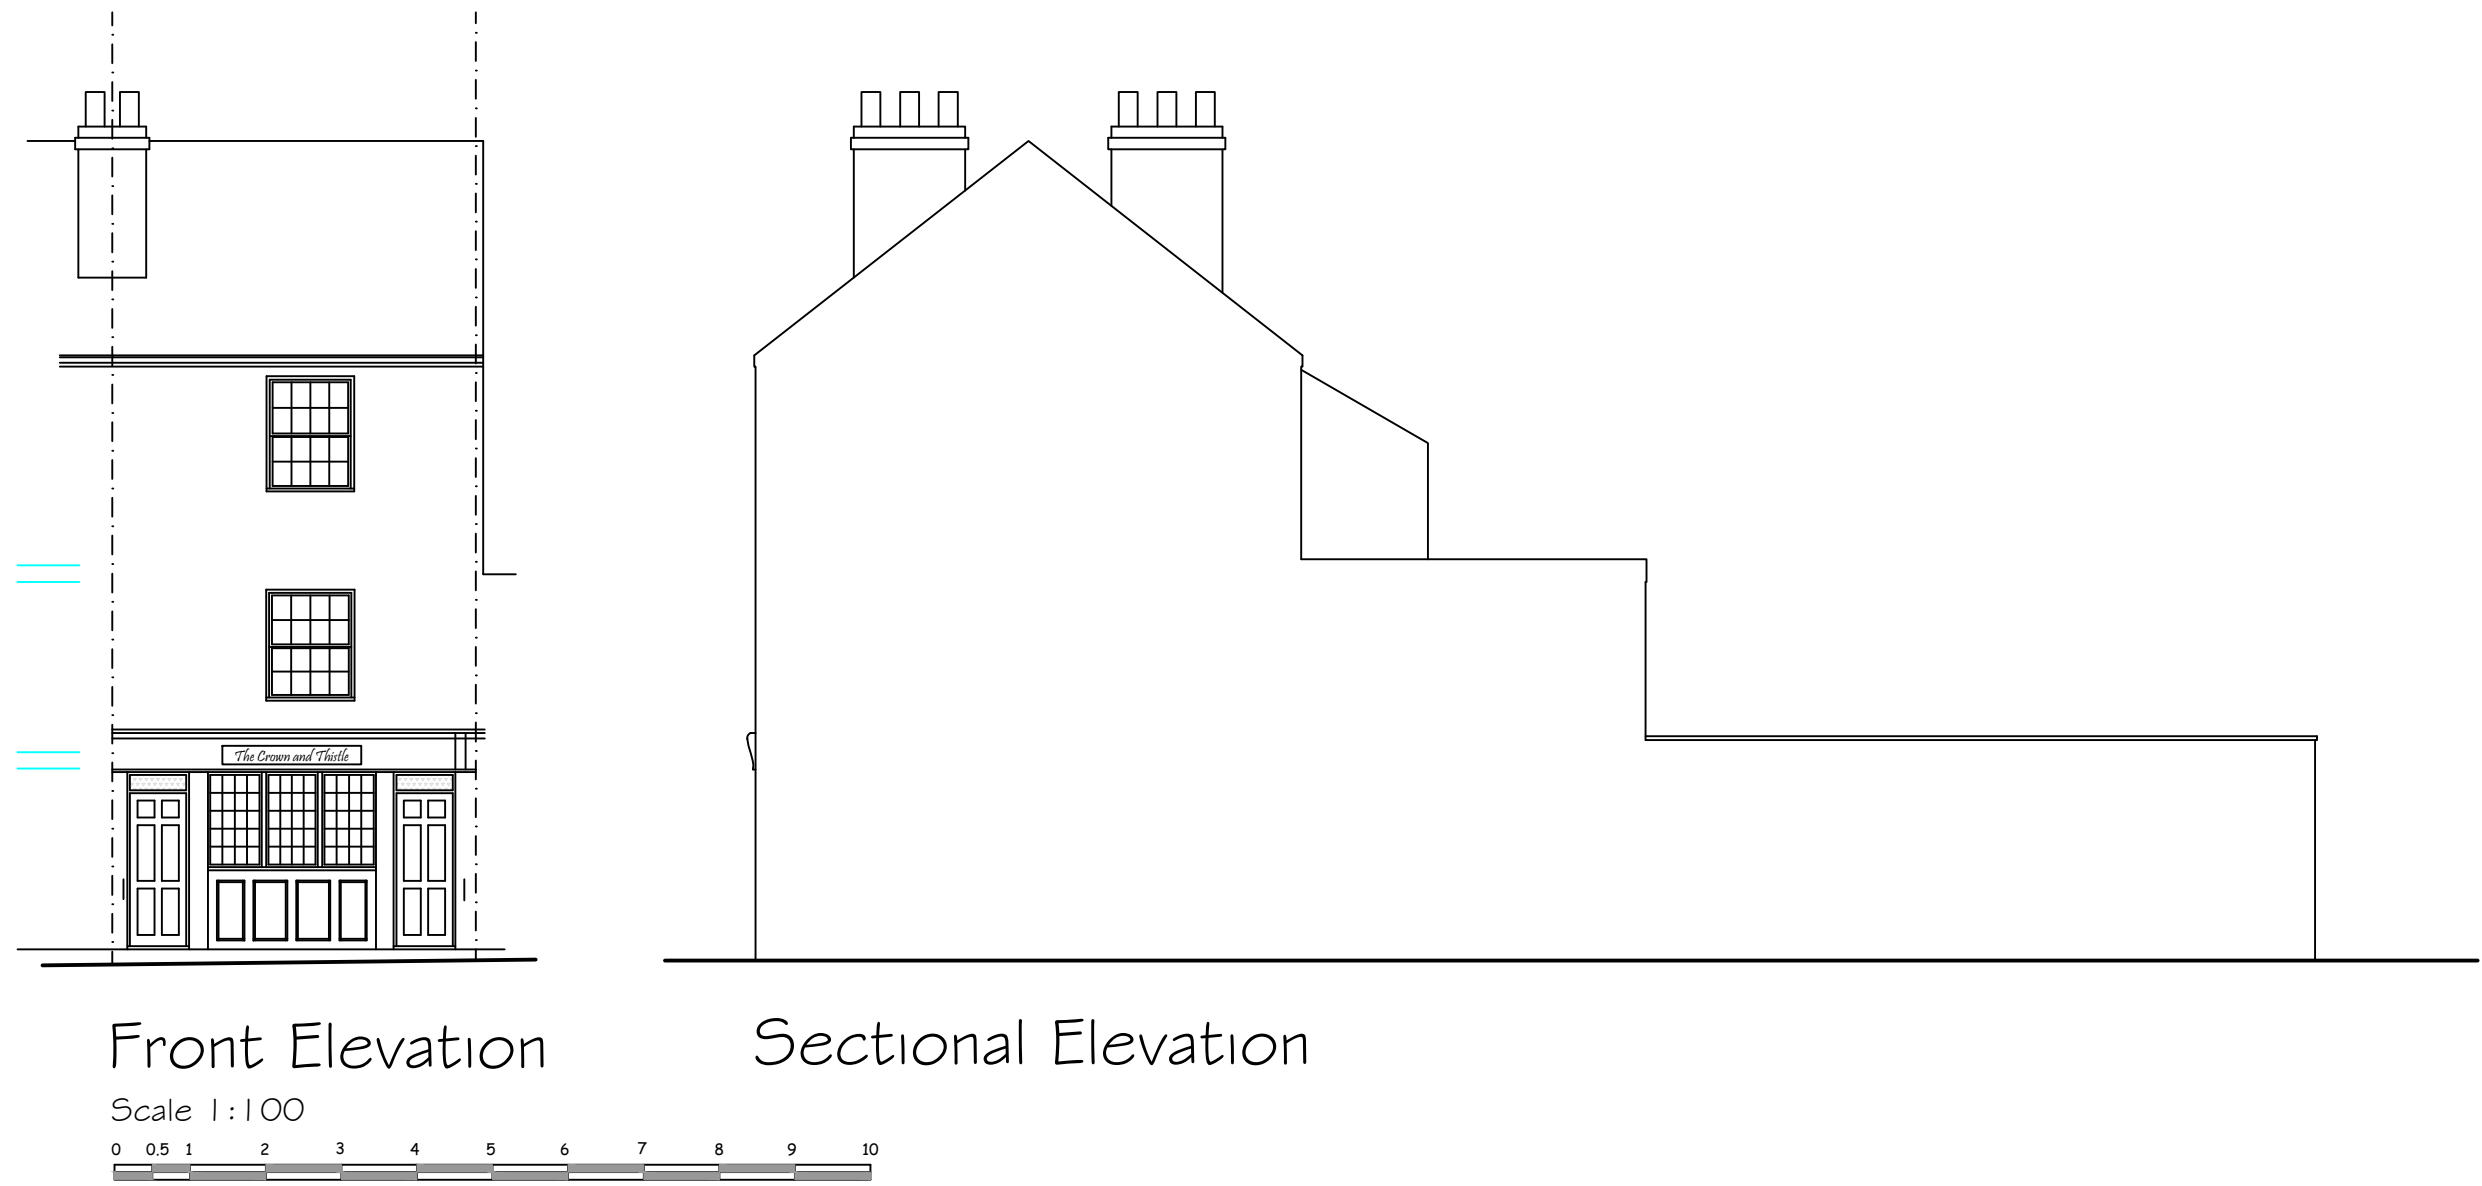

Rev A- Additional elevation added. 26 June 2023

Synergy Planning & Property Consultants Ltd The Office The Larches Rochester Kent ME3 7NQW		
Client Mudita Group		
Address 44 The Terrace Gravesend		
Drawing title Existing elevations, location and block plan		
Scale 1:200/1:100/1:1250		
Date March 2023	Drawn by	
Drawing No 22/399/01	A	