



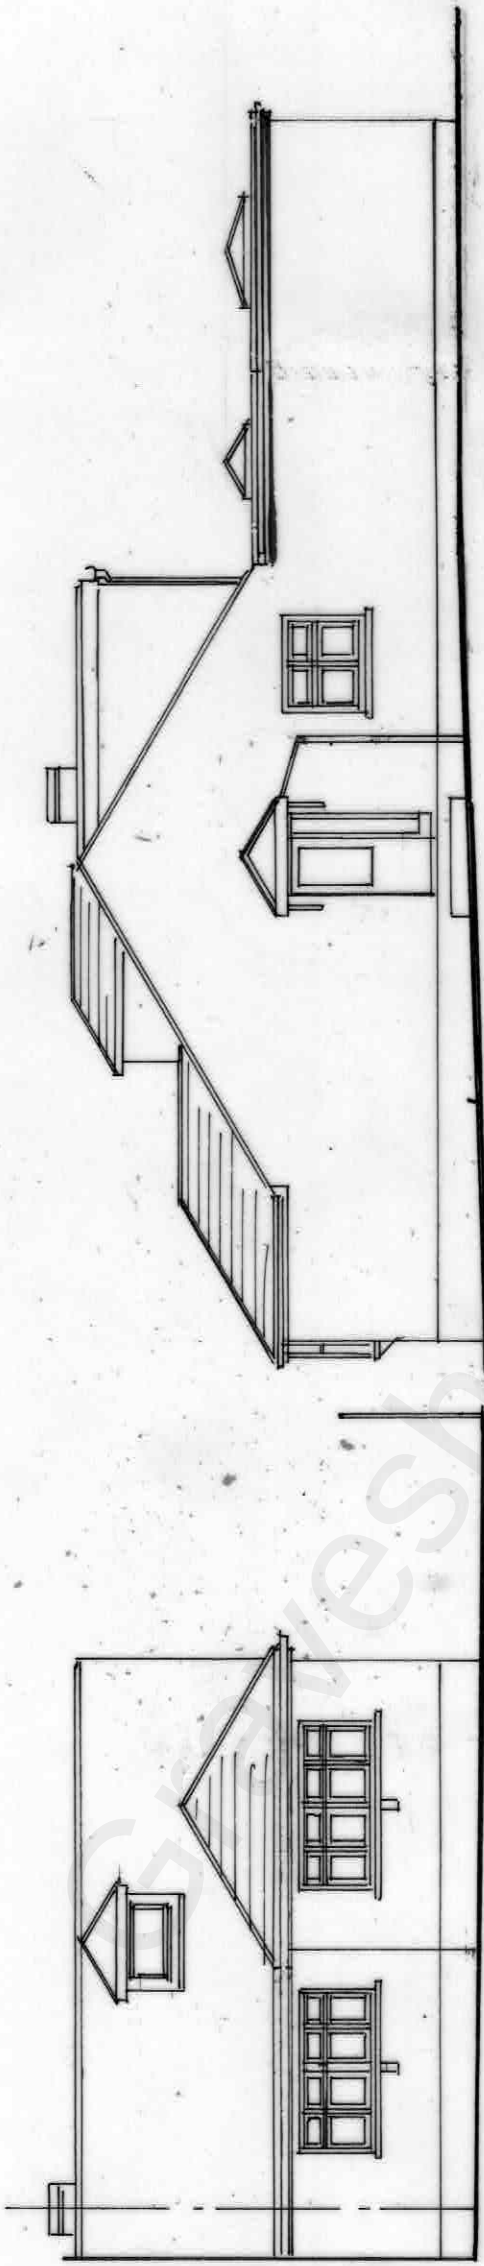

Front Elevation

Side Elevation

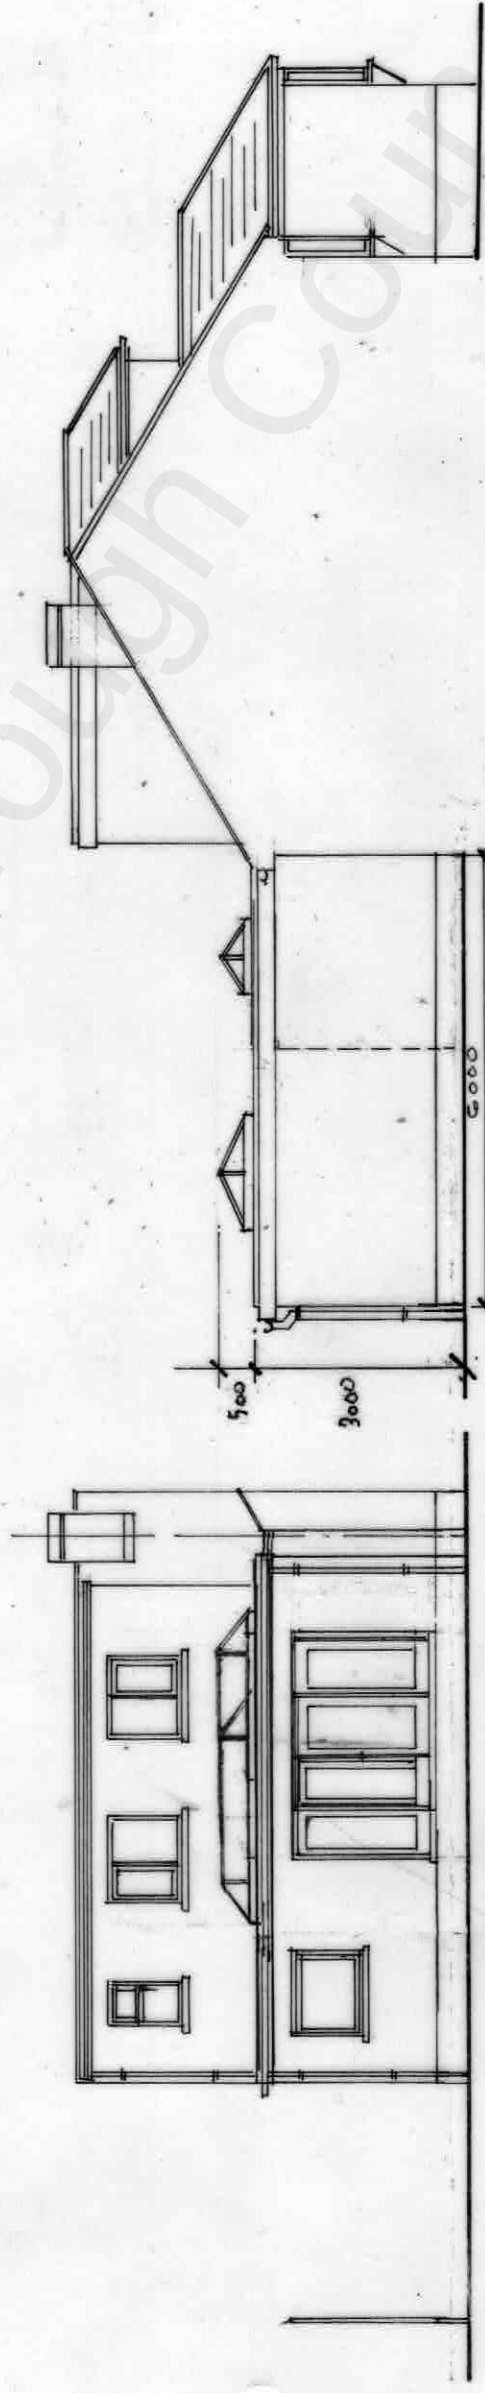

Rear Elevation

Flank Elevation