
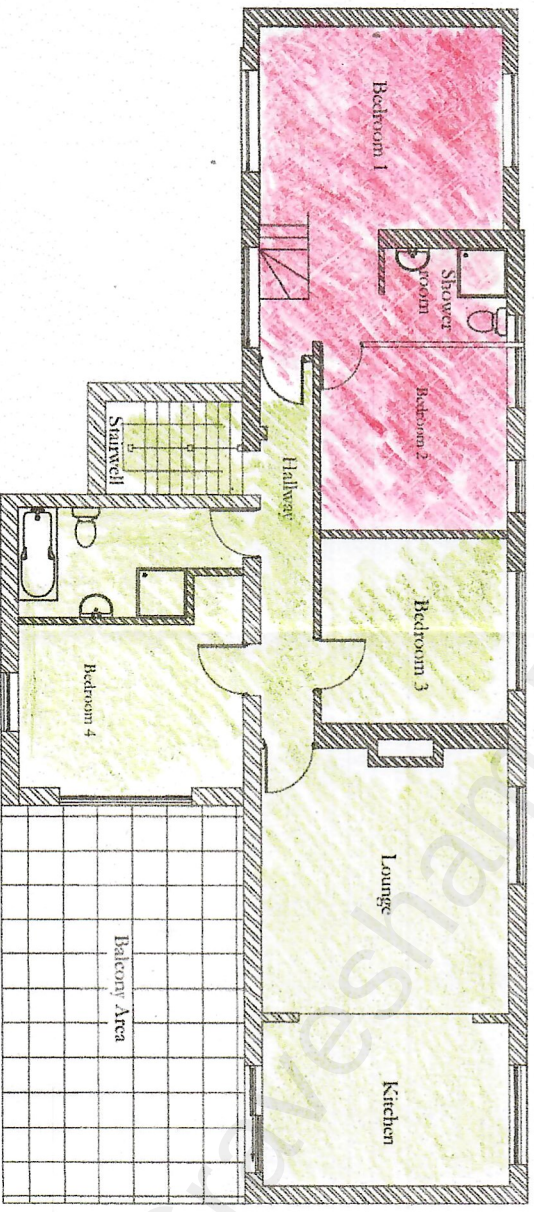


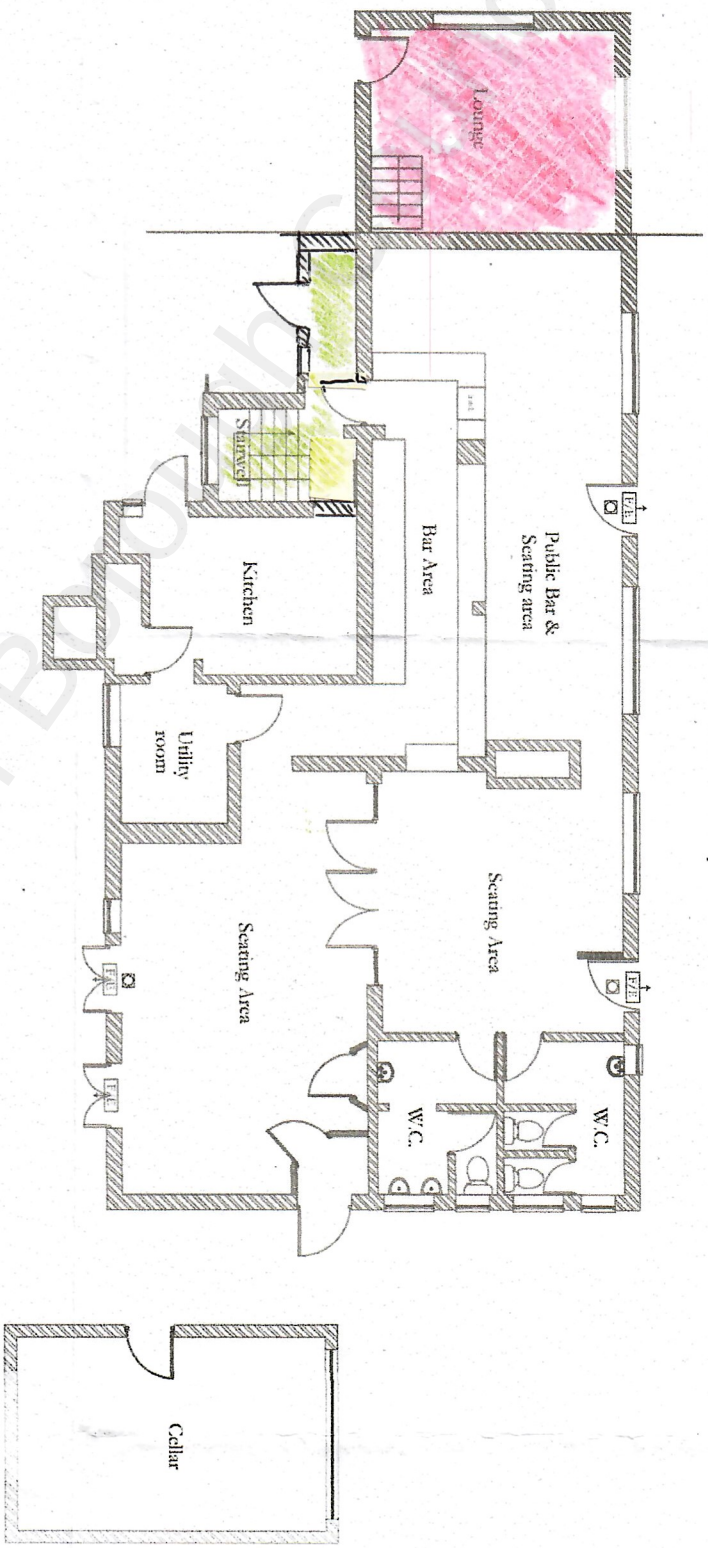

B+S
Residential

client	Mr M Whitehouse Amazon & Tiger David Street, Hurvot Kent, DA13 8DE			drawing	Proposed Plan		
project	Amazon & Tiger Side Extension			scale	1:50	drawn	17.08.2013
				drawing no.	A1007	rev	