
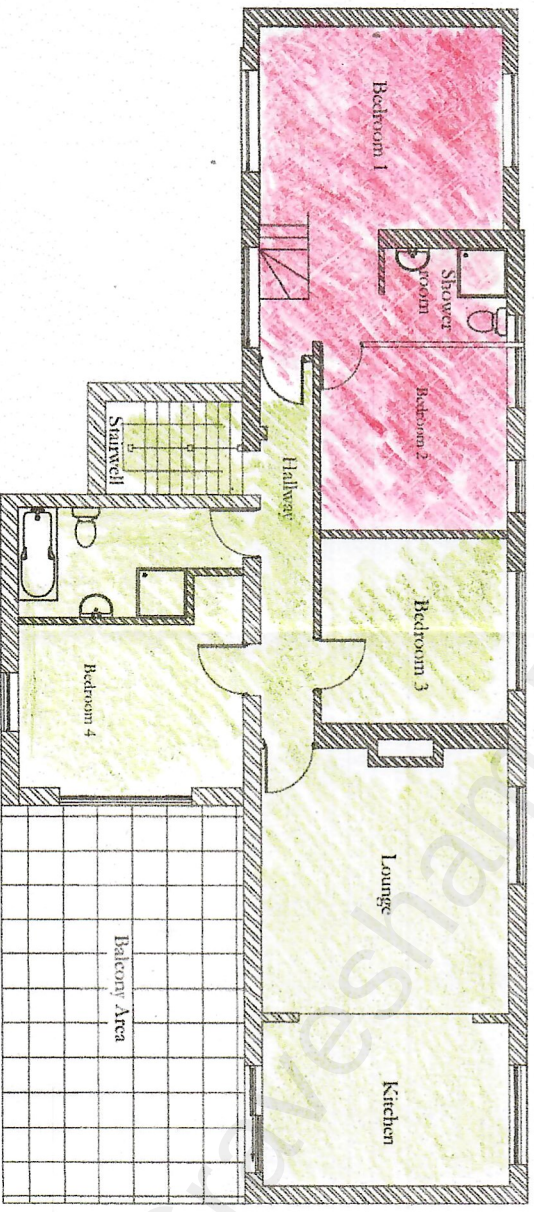


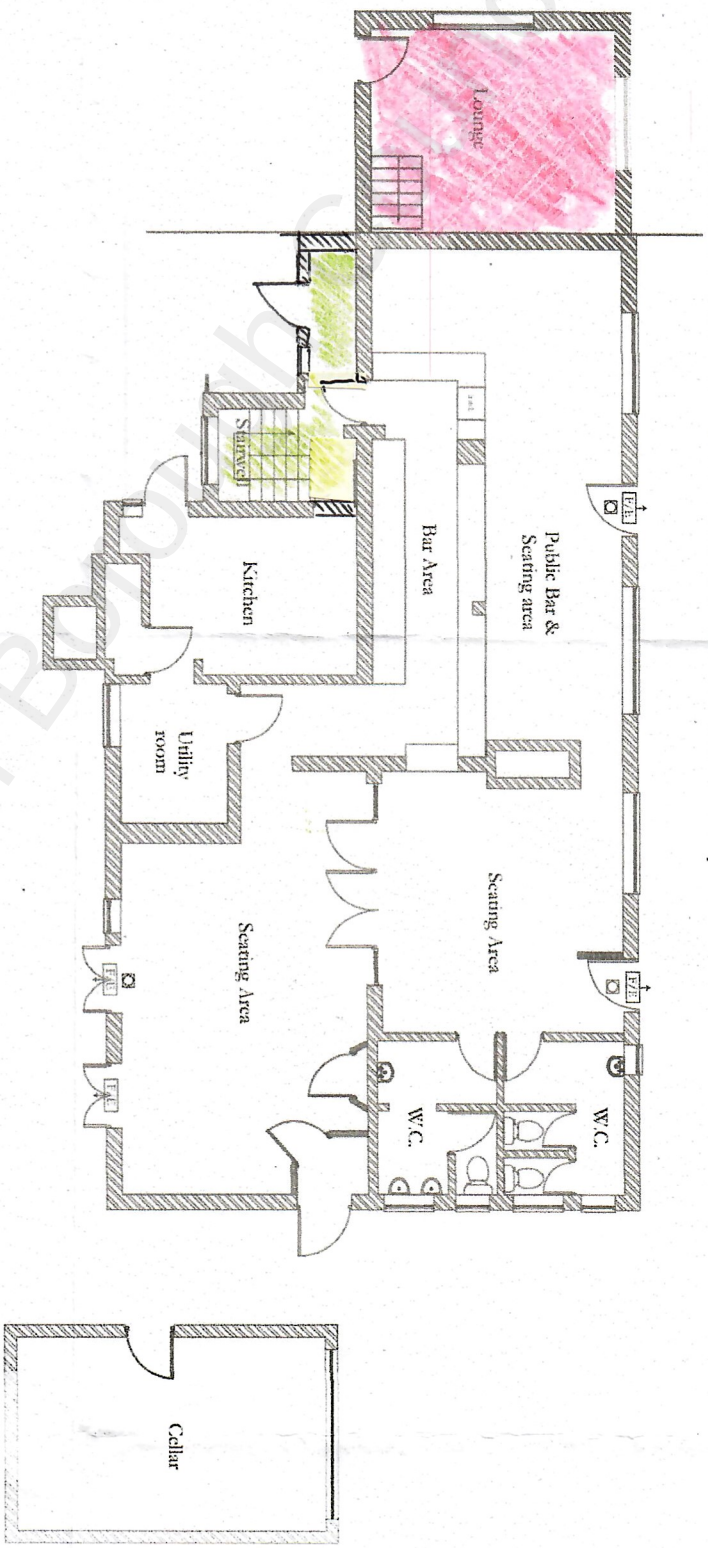

B+S
Residential

client	Mr. M. Whitehouse Amazon & Tiger David Street, Hurvot Kent, DA13 8DE	drawing	Proposed Plan
project	Amazon & Tiger Side Extension	scale	1:50
		drawn	17.08.2013
		checked by	REV
		drawing no.	A1007