




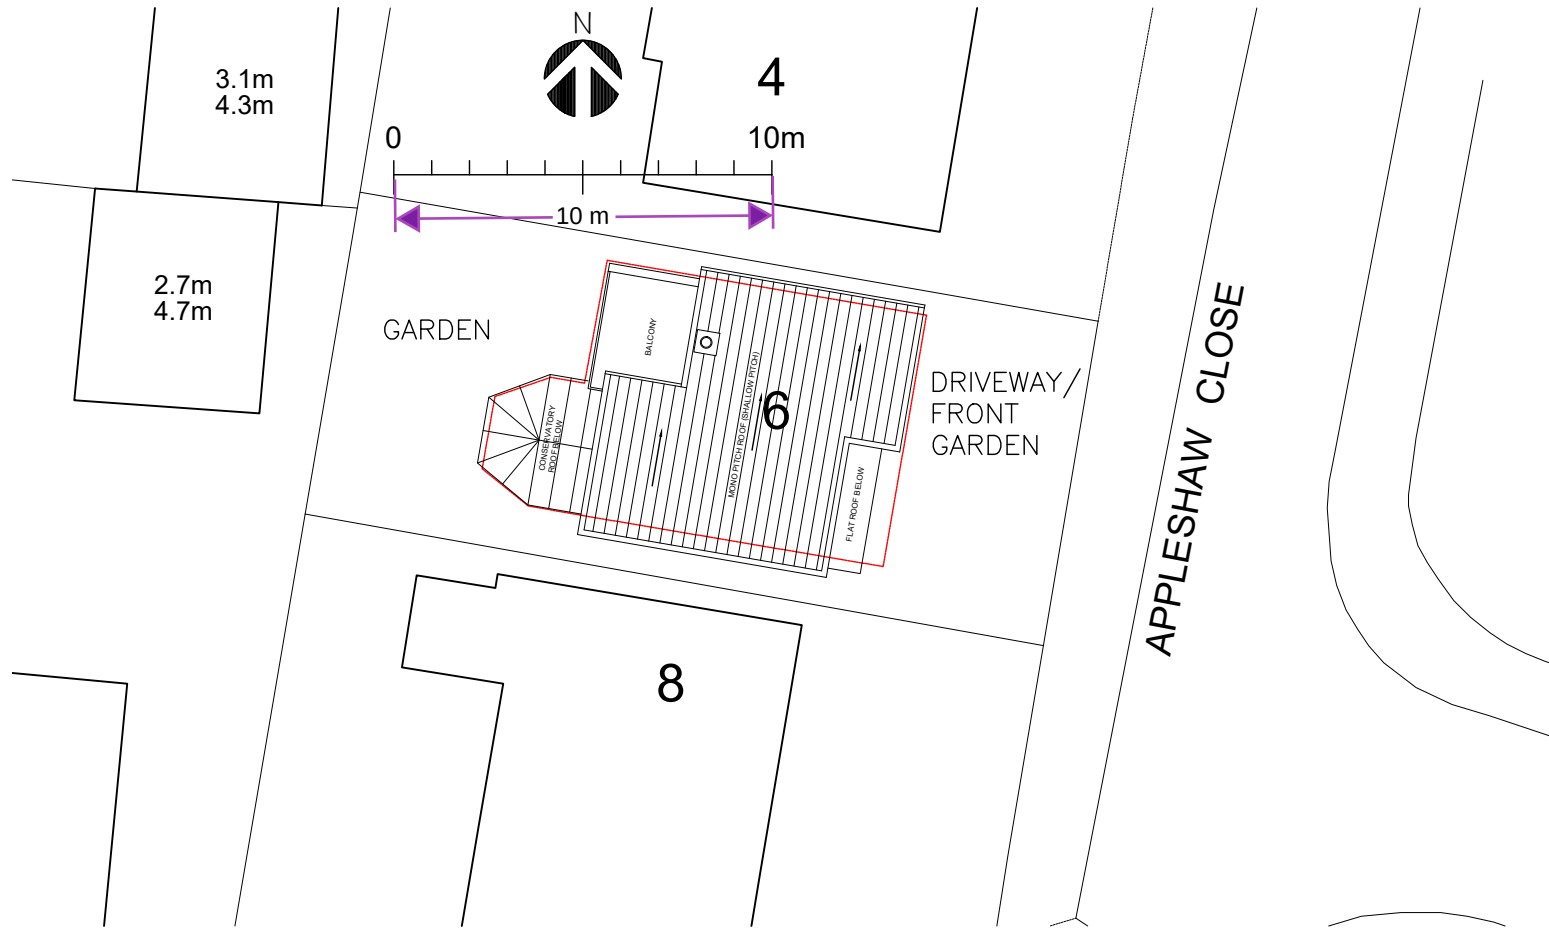

02 EXISTING BLOCK PLAN
SCALE 1:200 @ A3

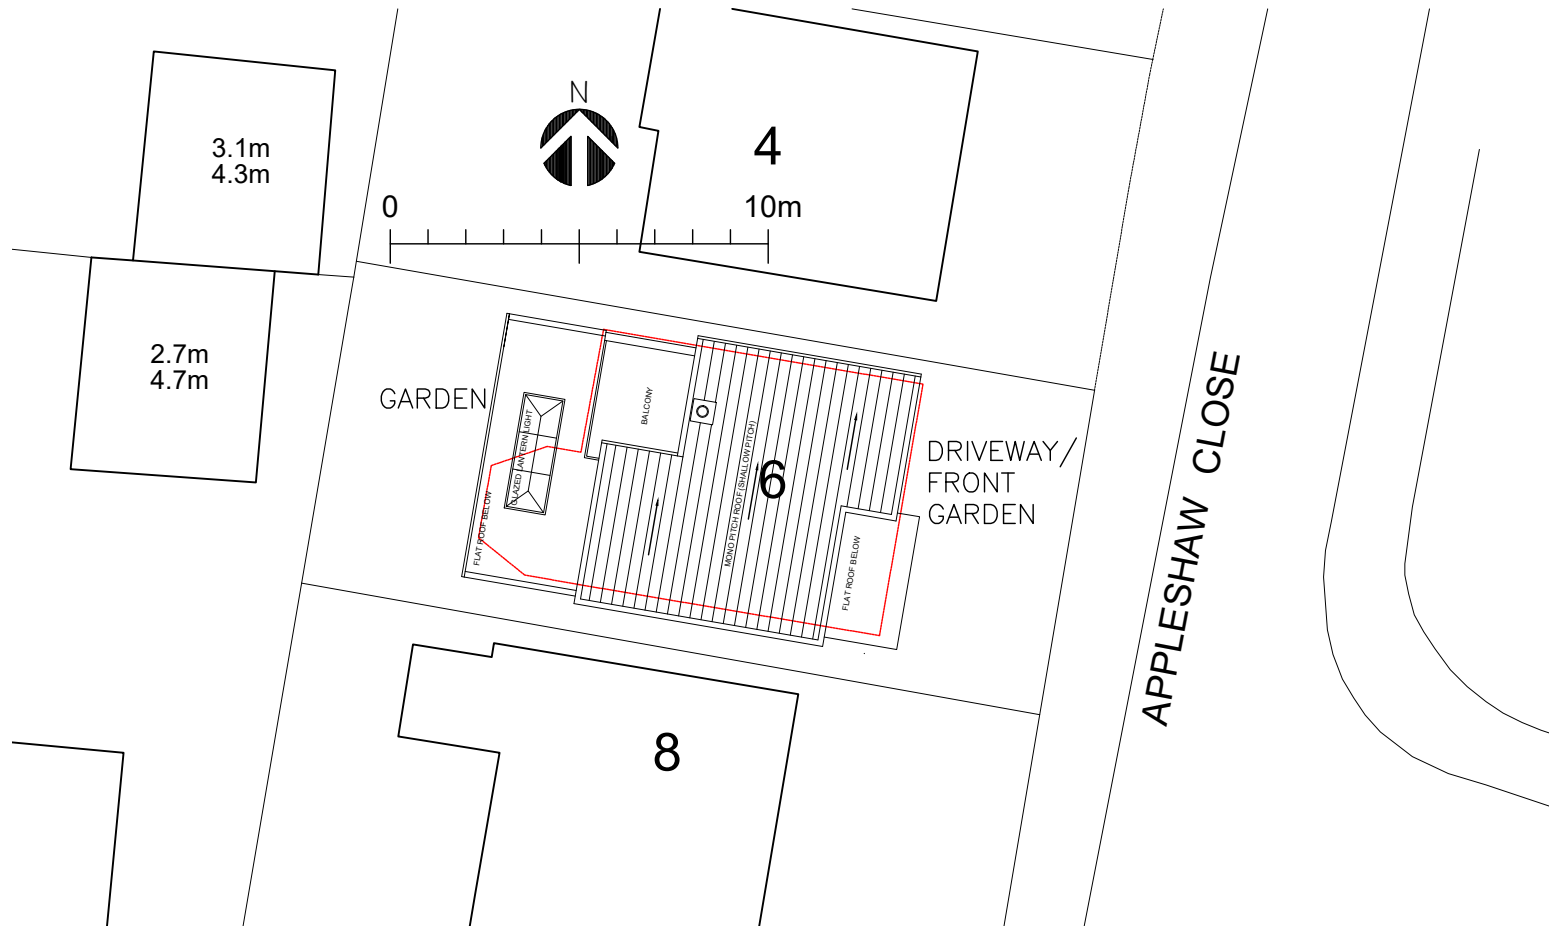

03 PROPOSED BLOCK PLAN
SCALE 1:200 @ A3

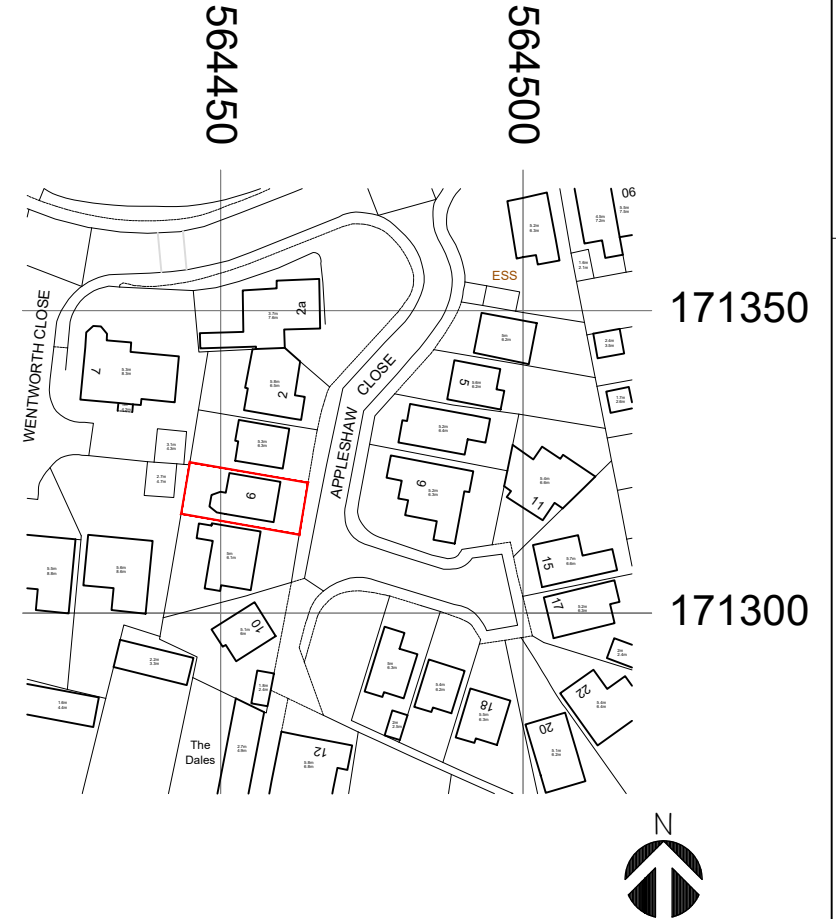

01 SITE/LOCATION PLAN
SCALE 1:1250 @ A3

01 SITE/LOCATION PLAN
SCALE 1:1250 @ A3

Revisions

No. Date Description

Drawing Status

HOUSEHOLDER PERMITTED
DEVELOPMENT APPLICATION

Client/Project
Kemi Agumobi
6 Appleshaw Close
Gravesend
Kent DA11 7PB

Drawing Title

SITE/LOCATION AND
BLOCK PLANS

Drawing No.

A101/P

Scale 1:1250 & 200 @ A3

Revision -

Project No. 23033

Date 05/01/2024