


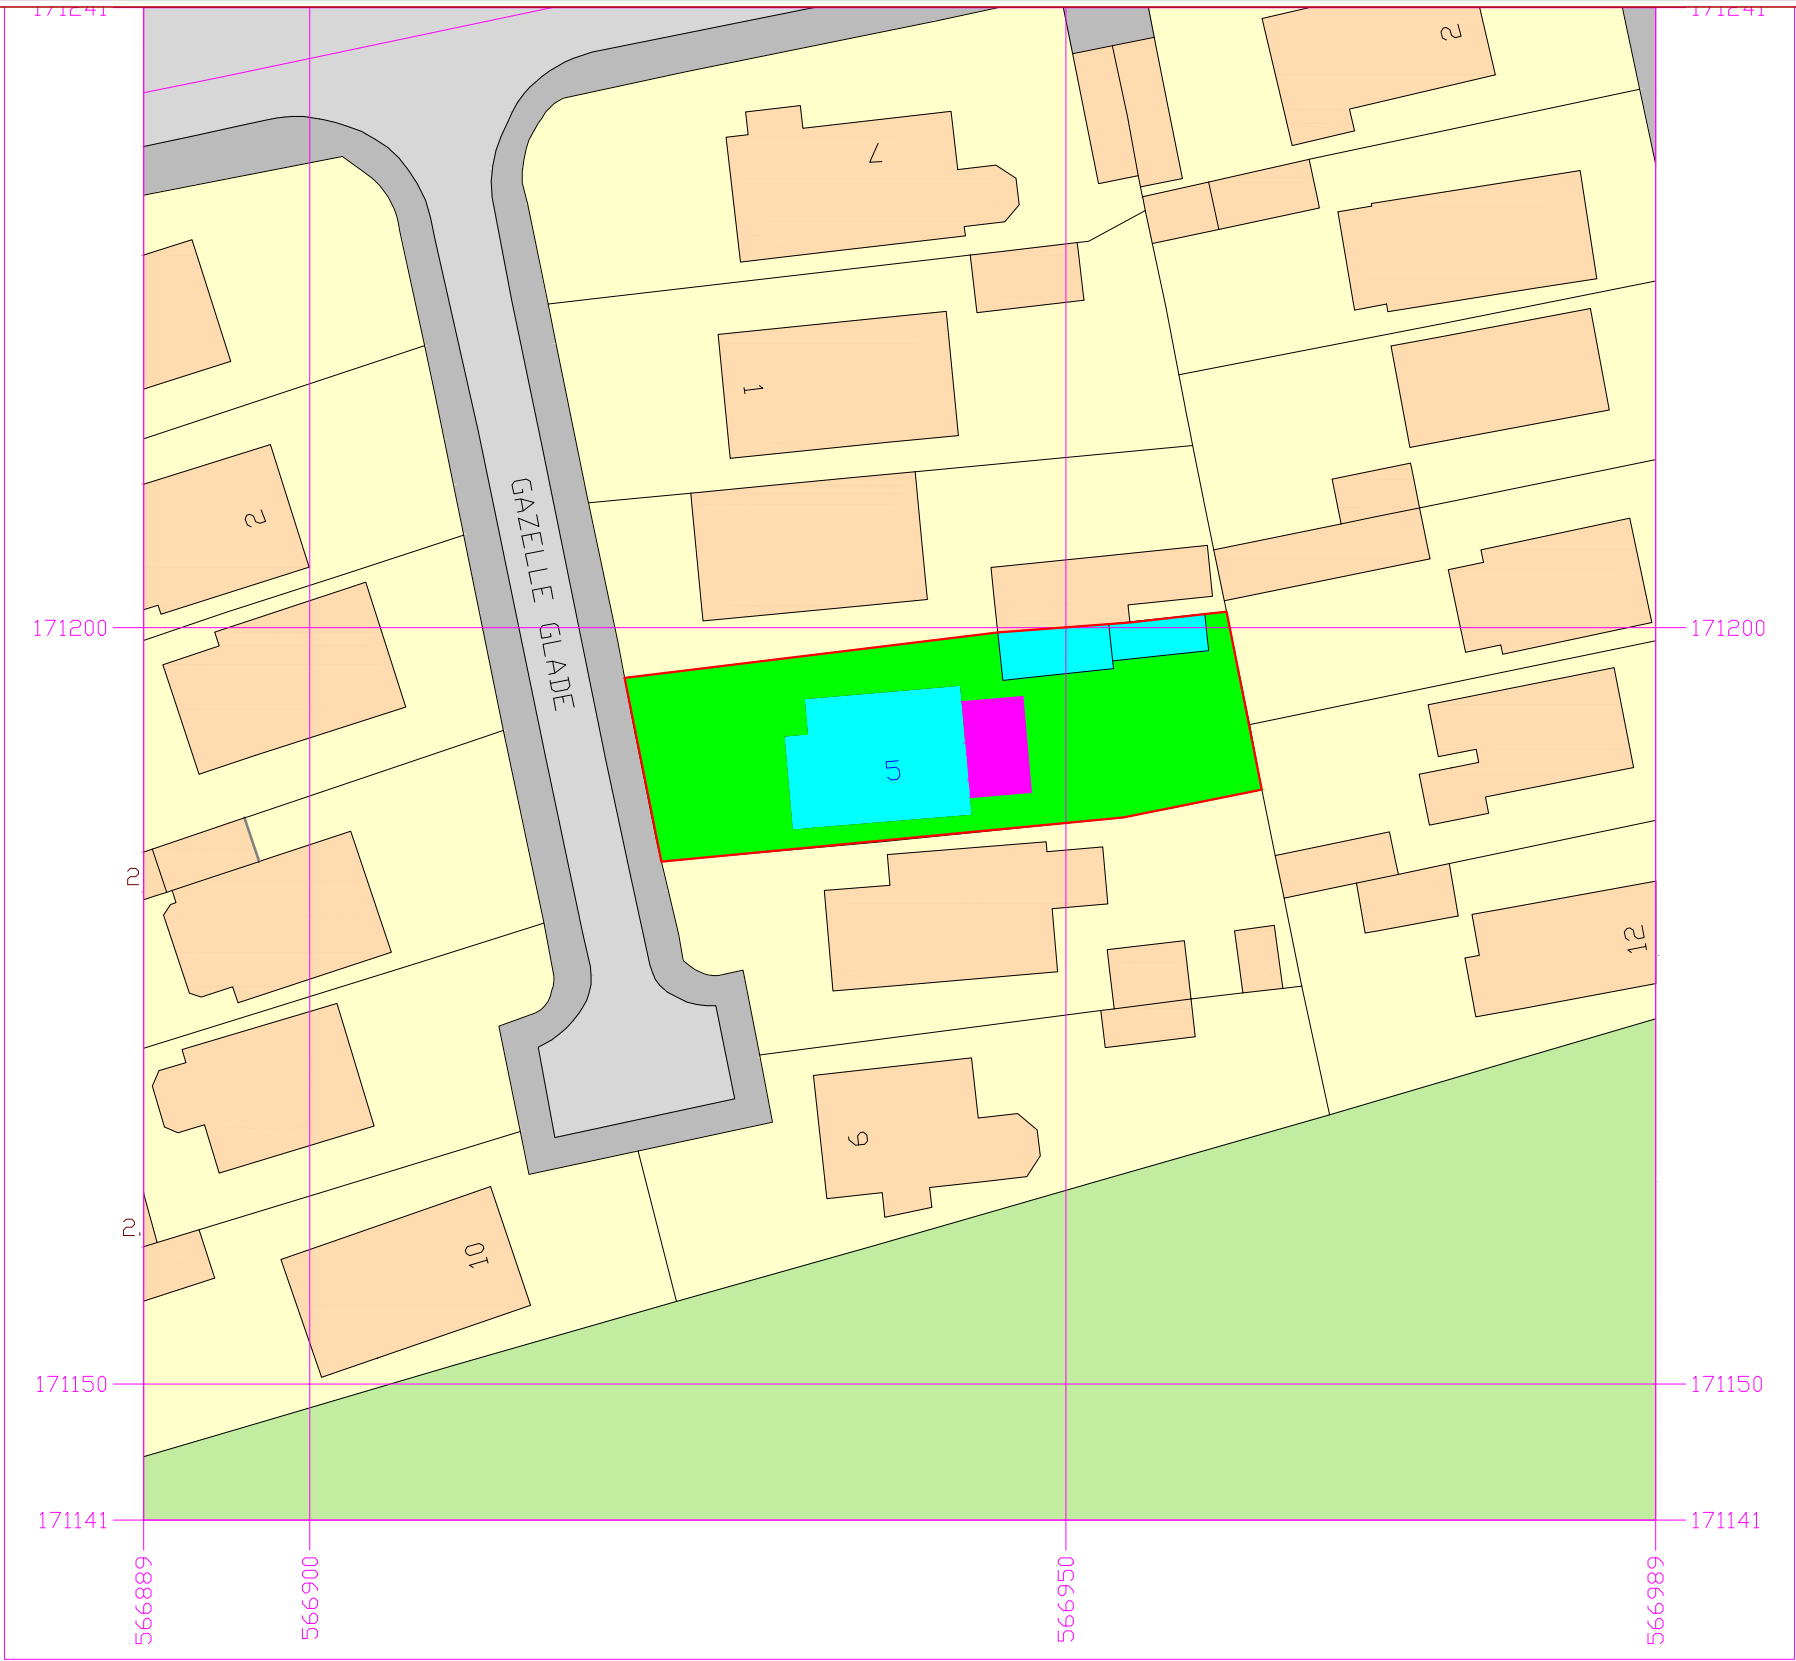

Serial Number: 328860  
©Crown copyright and database right 2026  
Ordnance Survey licence AC0000848283



| OWNER          | SITE ADDRESS                            | DESIGN DRAWN BY:                                                     | TITLE                  | DRG No:  | REV | SCALE |
|----------------|-----------------------------------------|----------------------------------------------------------------------|------------------------|----------|-----|-------|
| MANDEEP SANGHA | 5 GAZELLE GLADE,<br>GRAVESEND, DA12 4PU | ESSR CONSULTING GROUP LTD<br>essr.cosulting@gmail.com<br>01474325039 | PROPOSED BLOCK<br>PLAN | 04/ER/26 | 0   | 1:500 |