


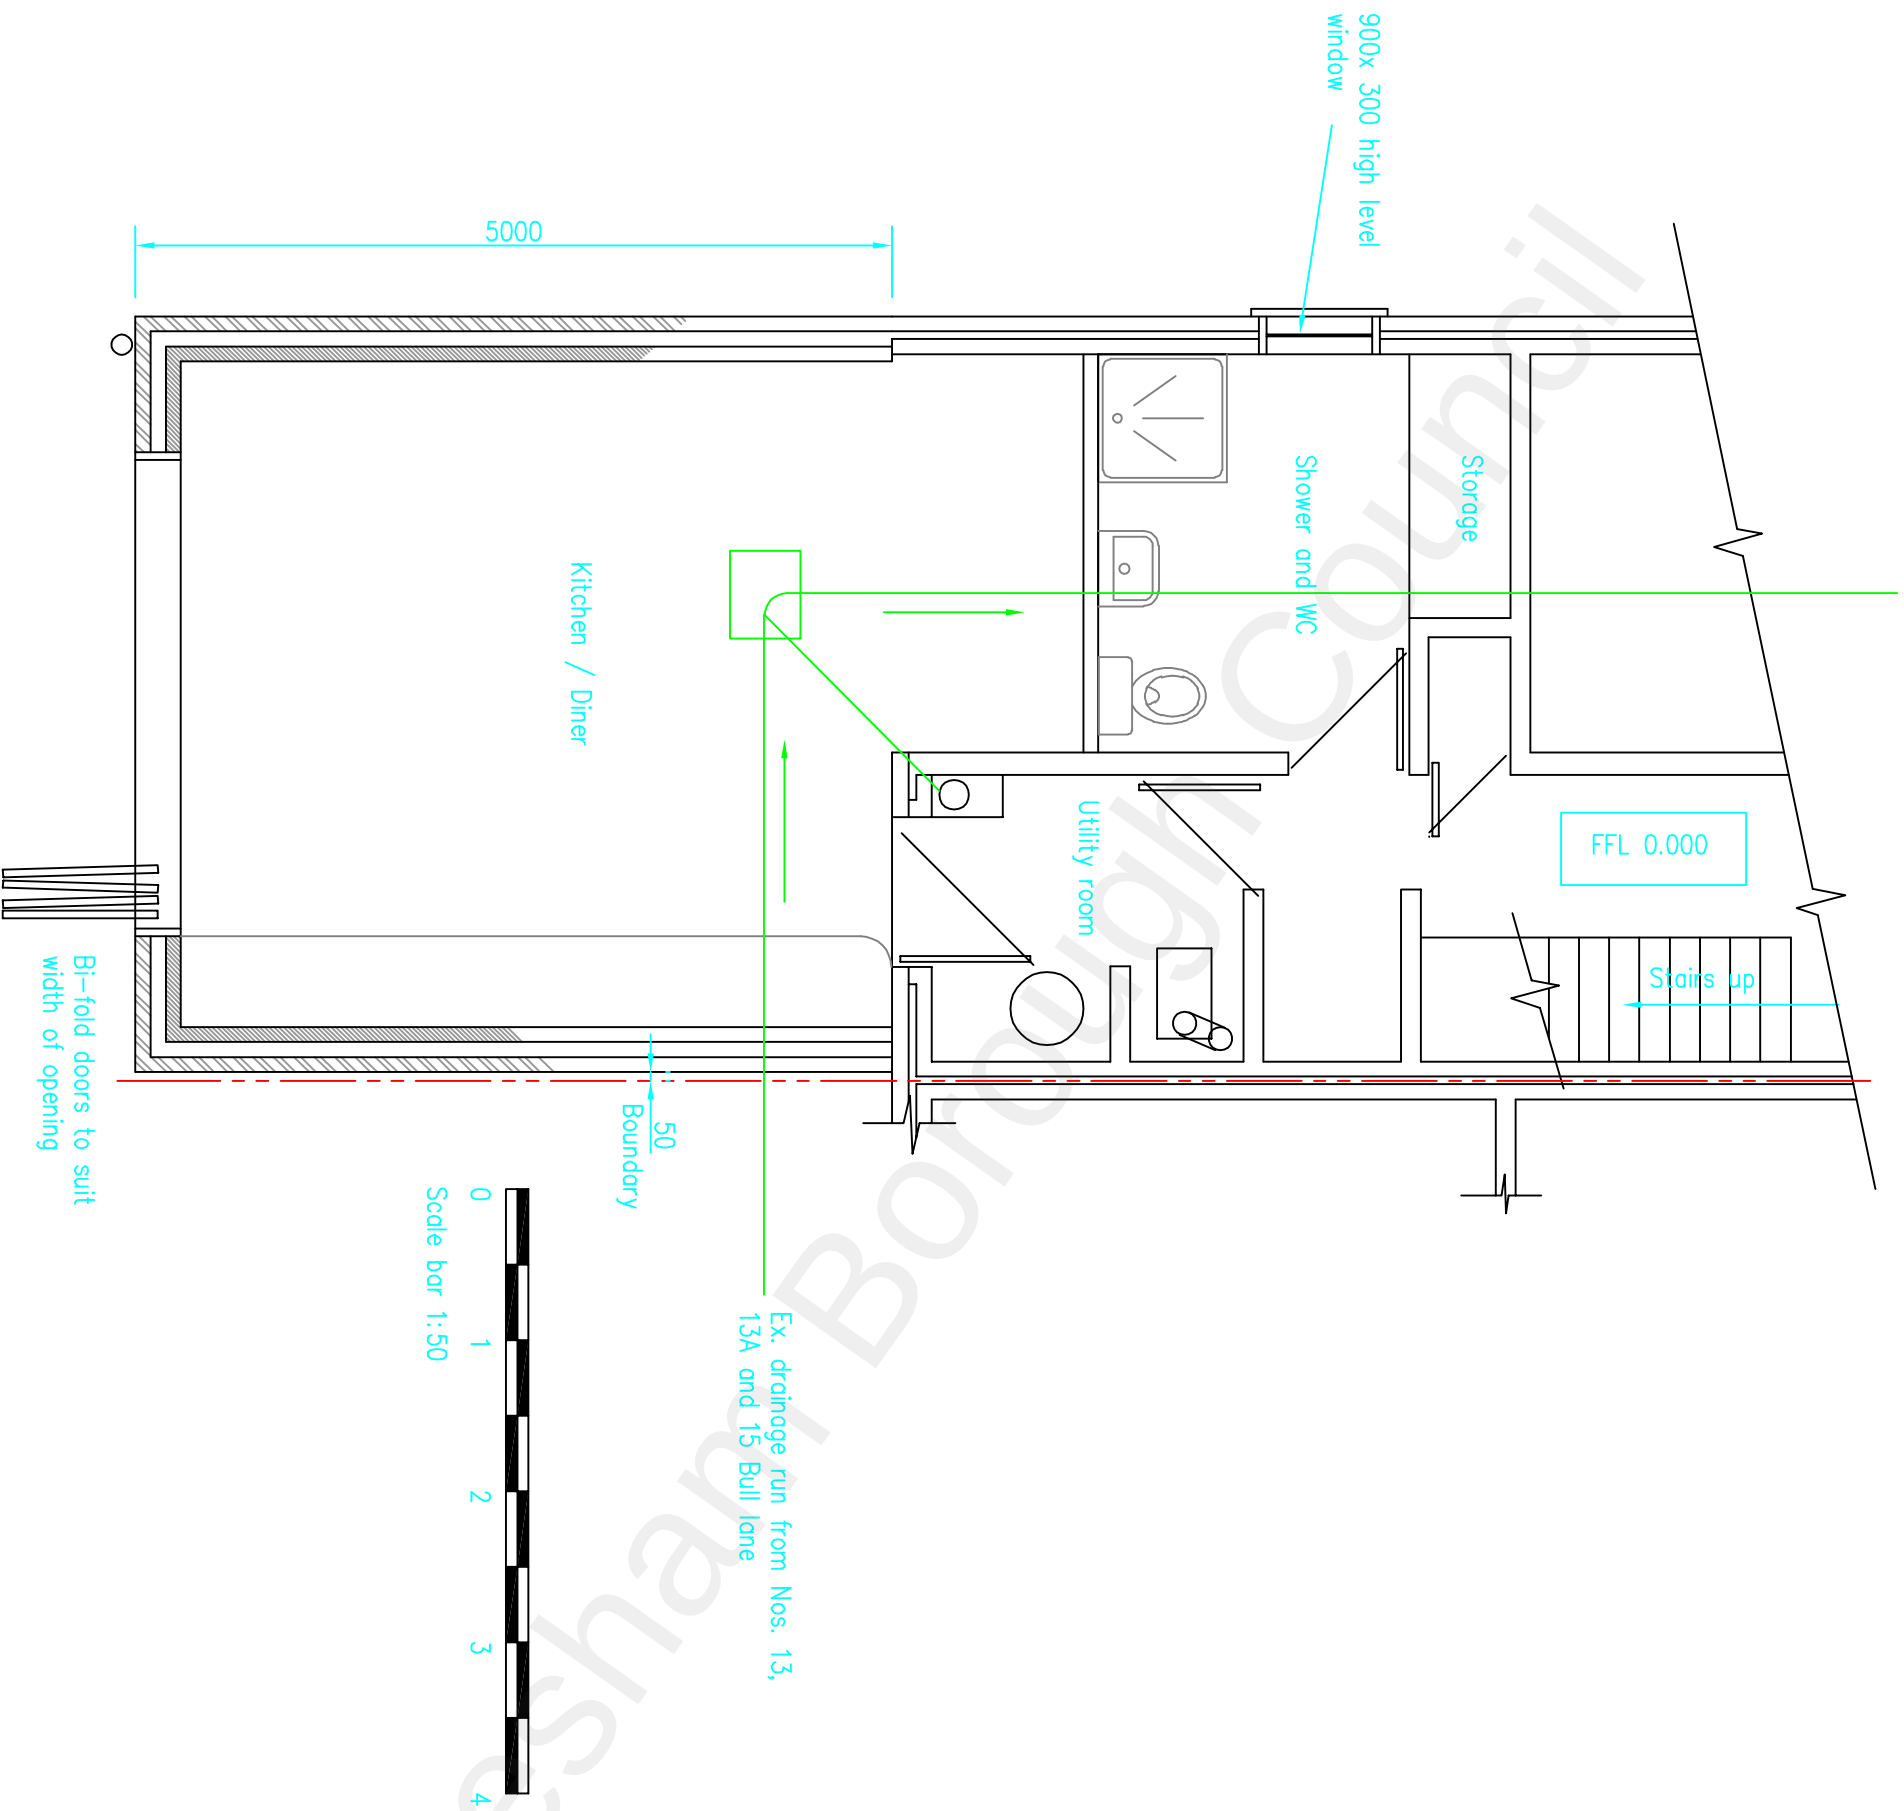

General Notes and Specification

1. All noted dimensions are to be taken in preference to scaled dimensions.
2. All dimensions must be checked on site before fabrication.
3. Materials and workmanship shall be to the best of their respective kind and in accordance with all the current British Standards and Codes of Practice, Statutory Authority and Manufacturers specifications.
4. All material specifications to be to the approval of the Local Planning Authority.
5. At start of works accurately determine boundary location to ensure no encroachment over and accurately locate any drain runs.

Rev	Date	By	Chk	Comment

Client

Mr and Mrs M Bishop

Project Title

15A Bull Lane
Higham Rochester
Kent ME3 7LT

Drawing Title

Proposed single storey
rear extension

Drawn by:
Scale: 1:50
Date: Sept 21

DLP Structural Consultant Ltd
Lower Higham
Kent

Drawing No. 756BL/102
Rev.