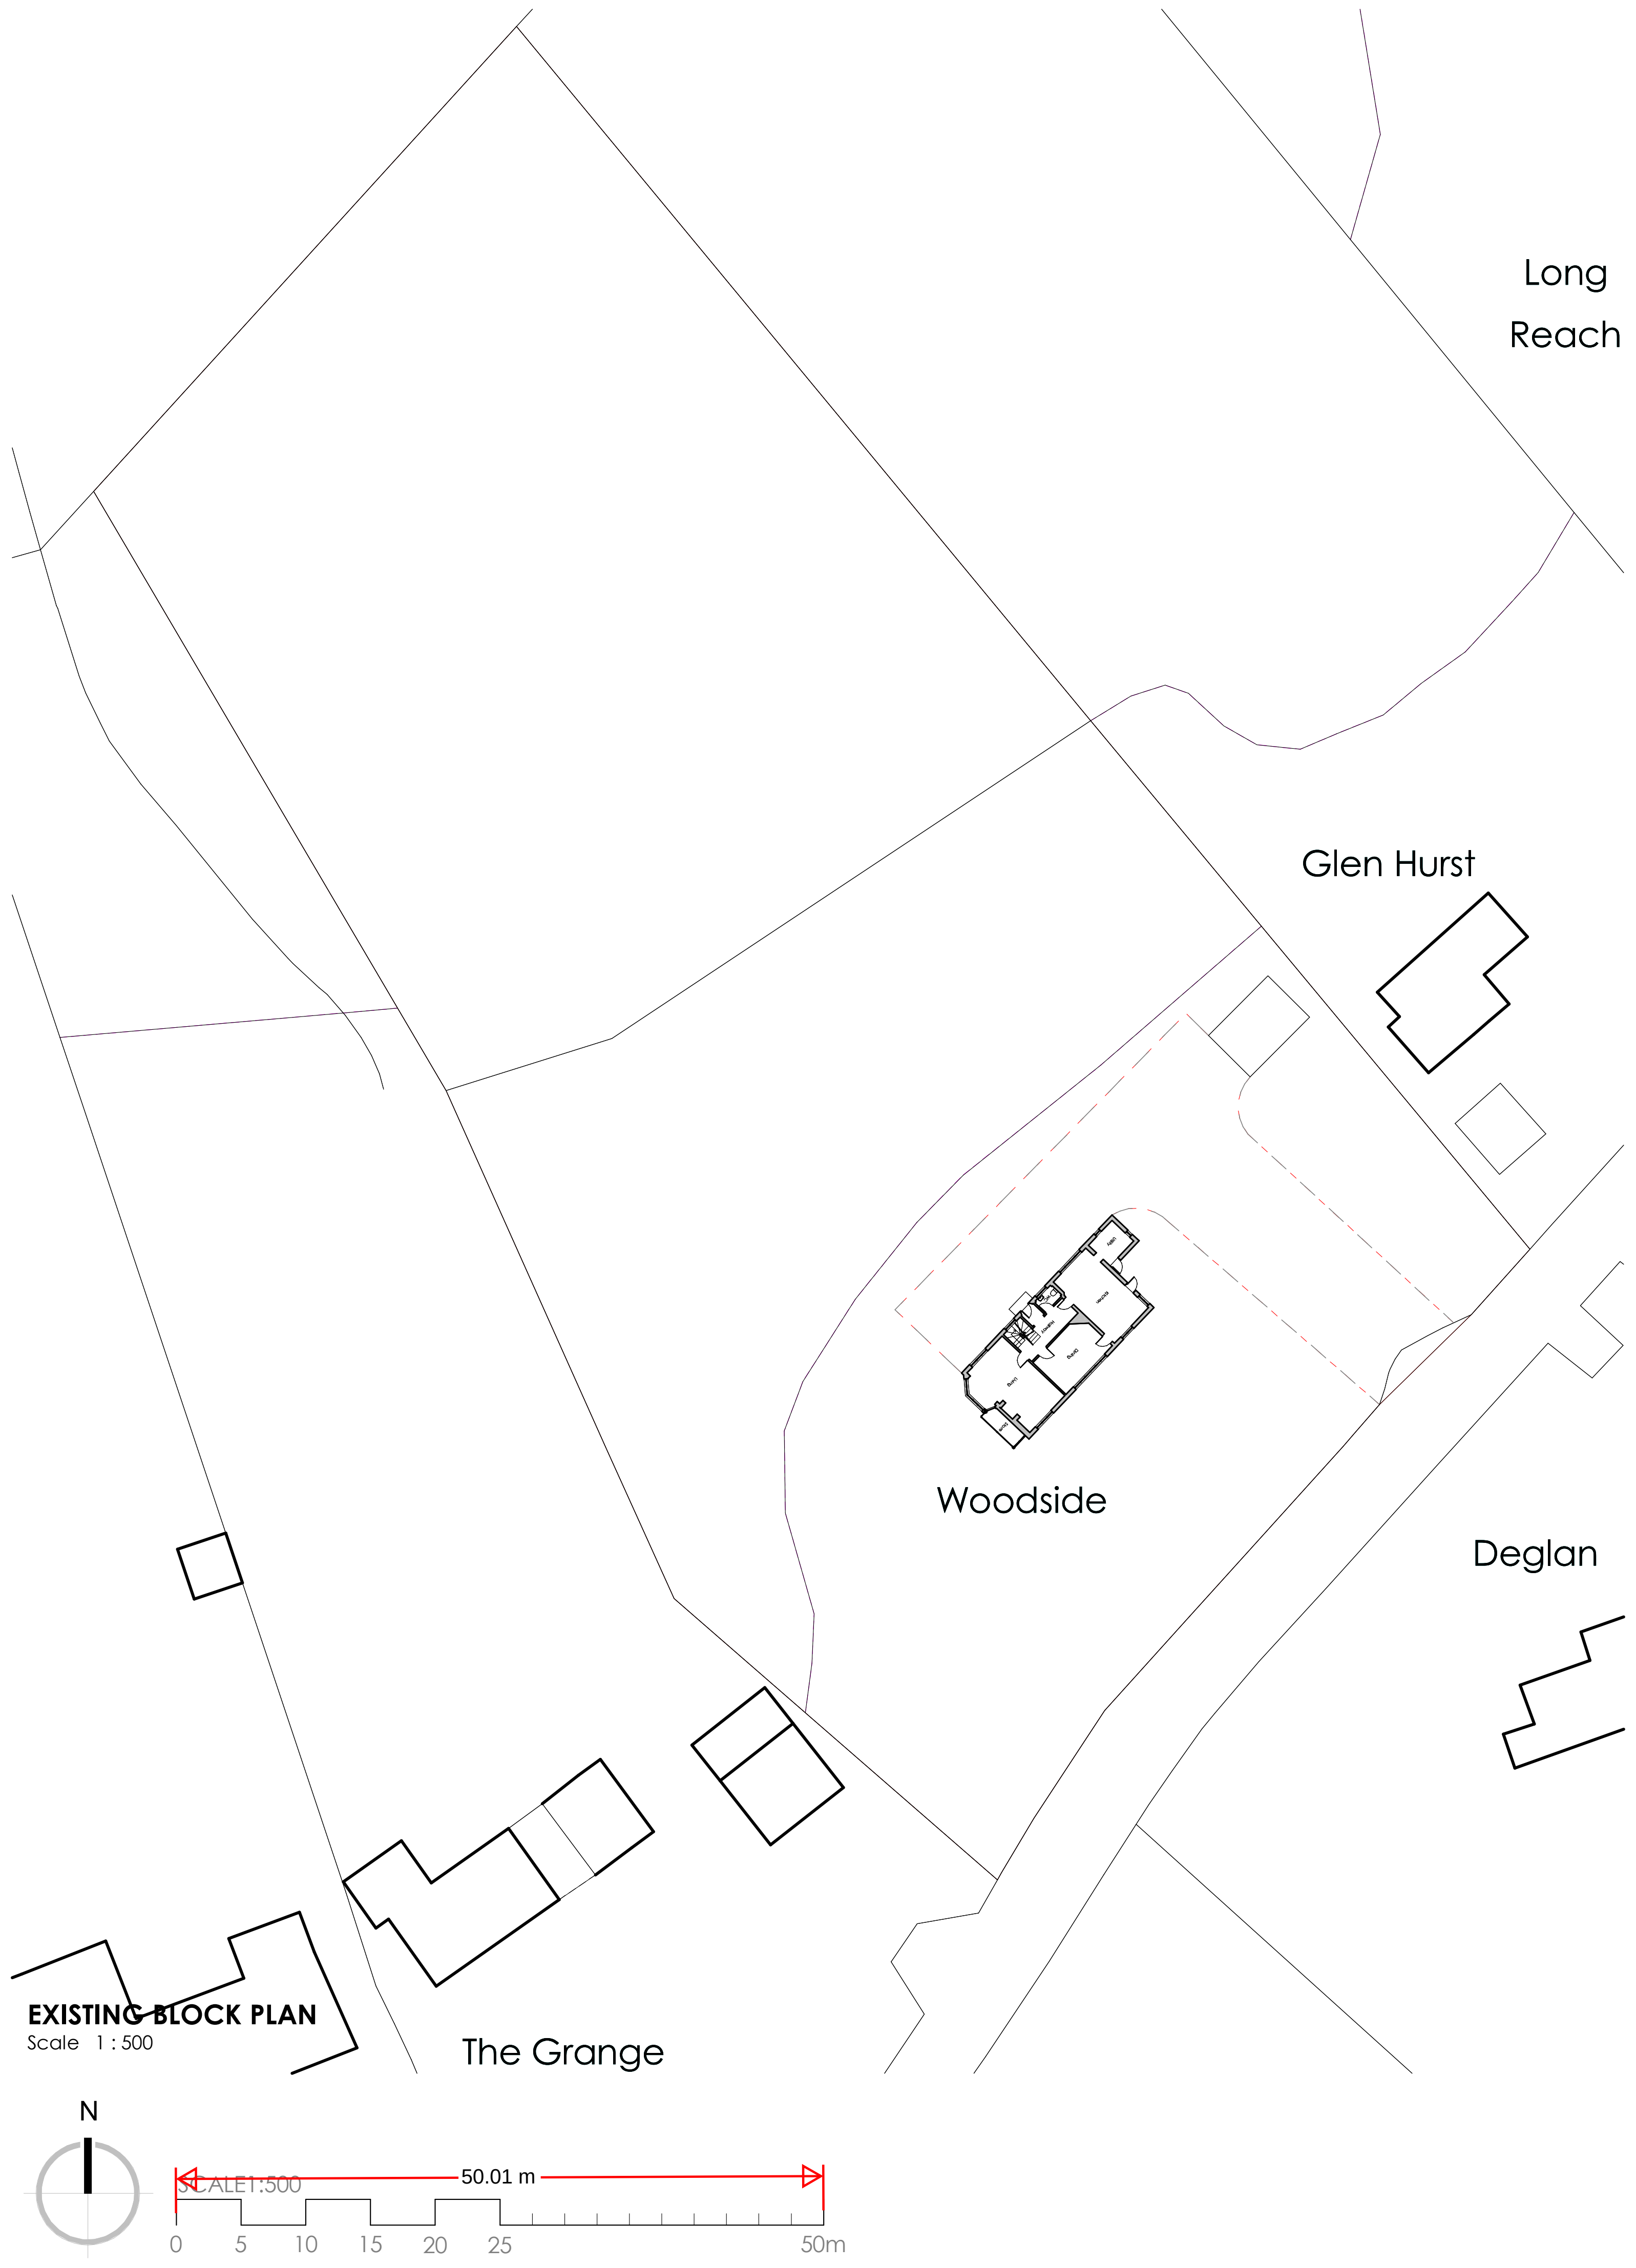

EXISTING BLOCK PLAN
Scale 1 : 500

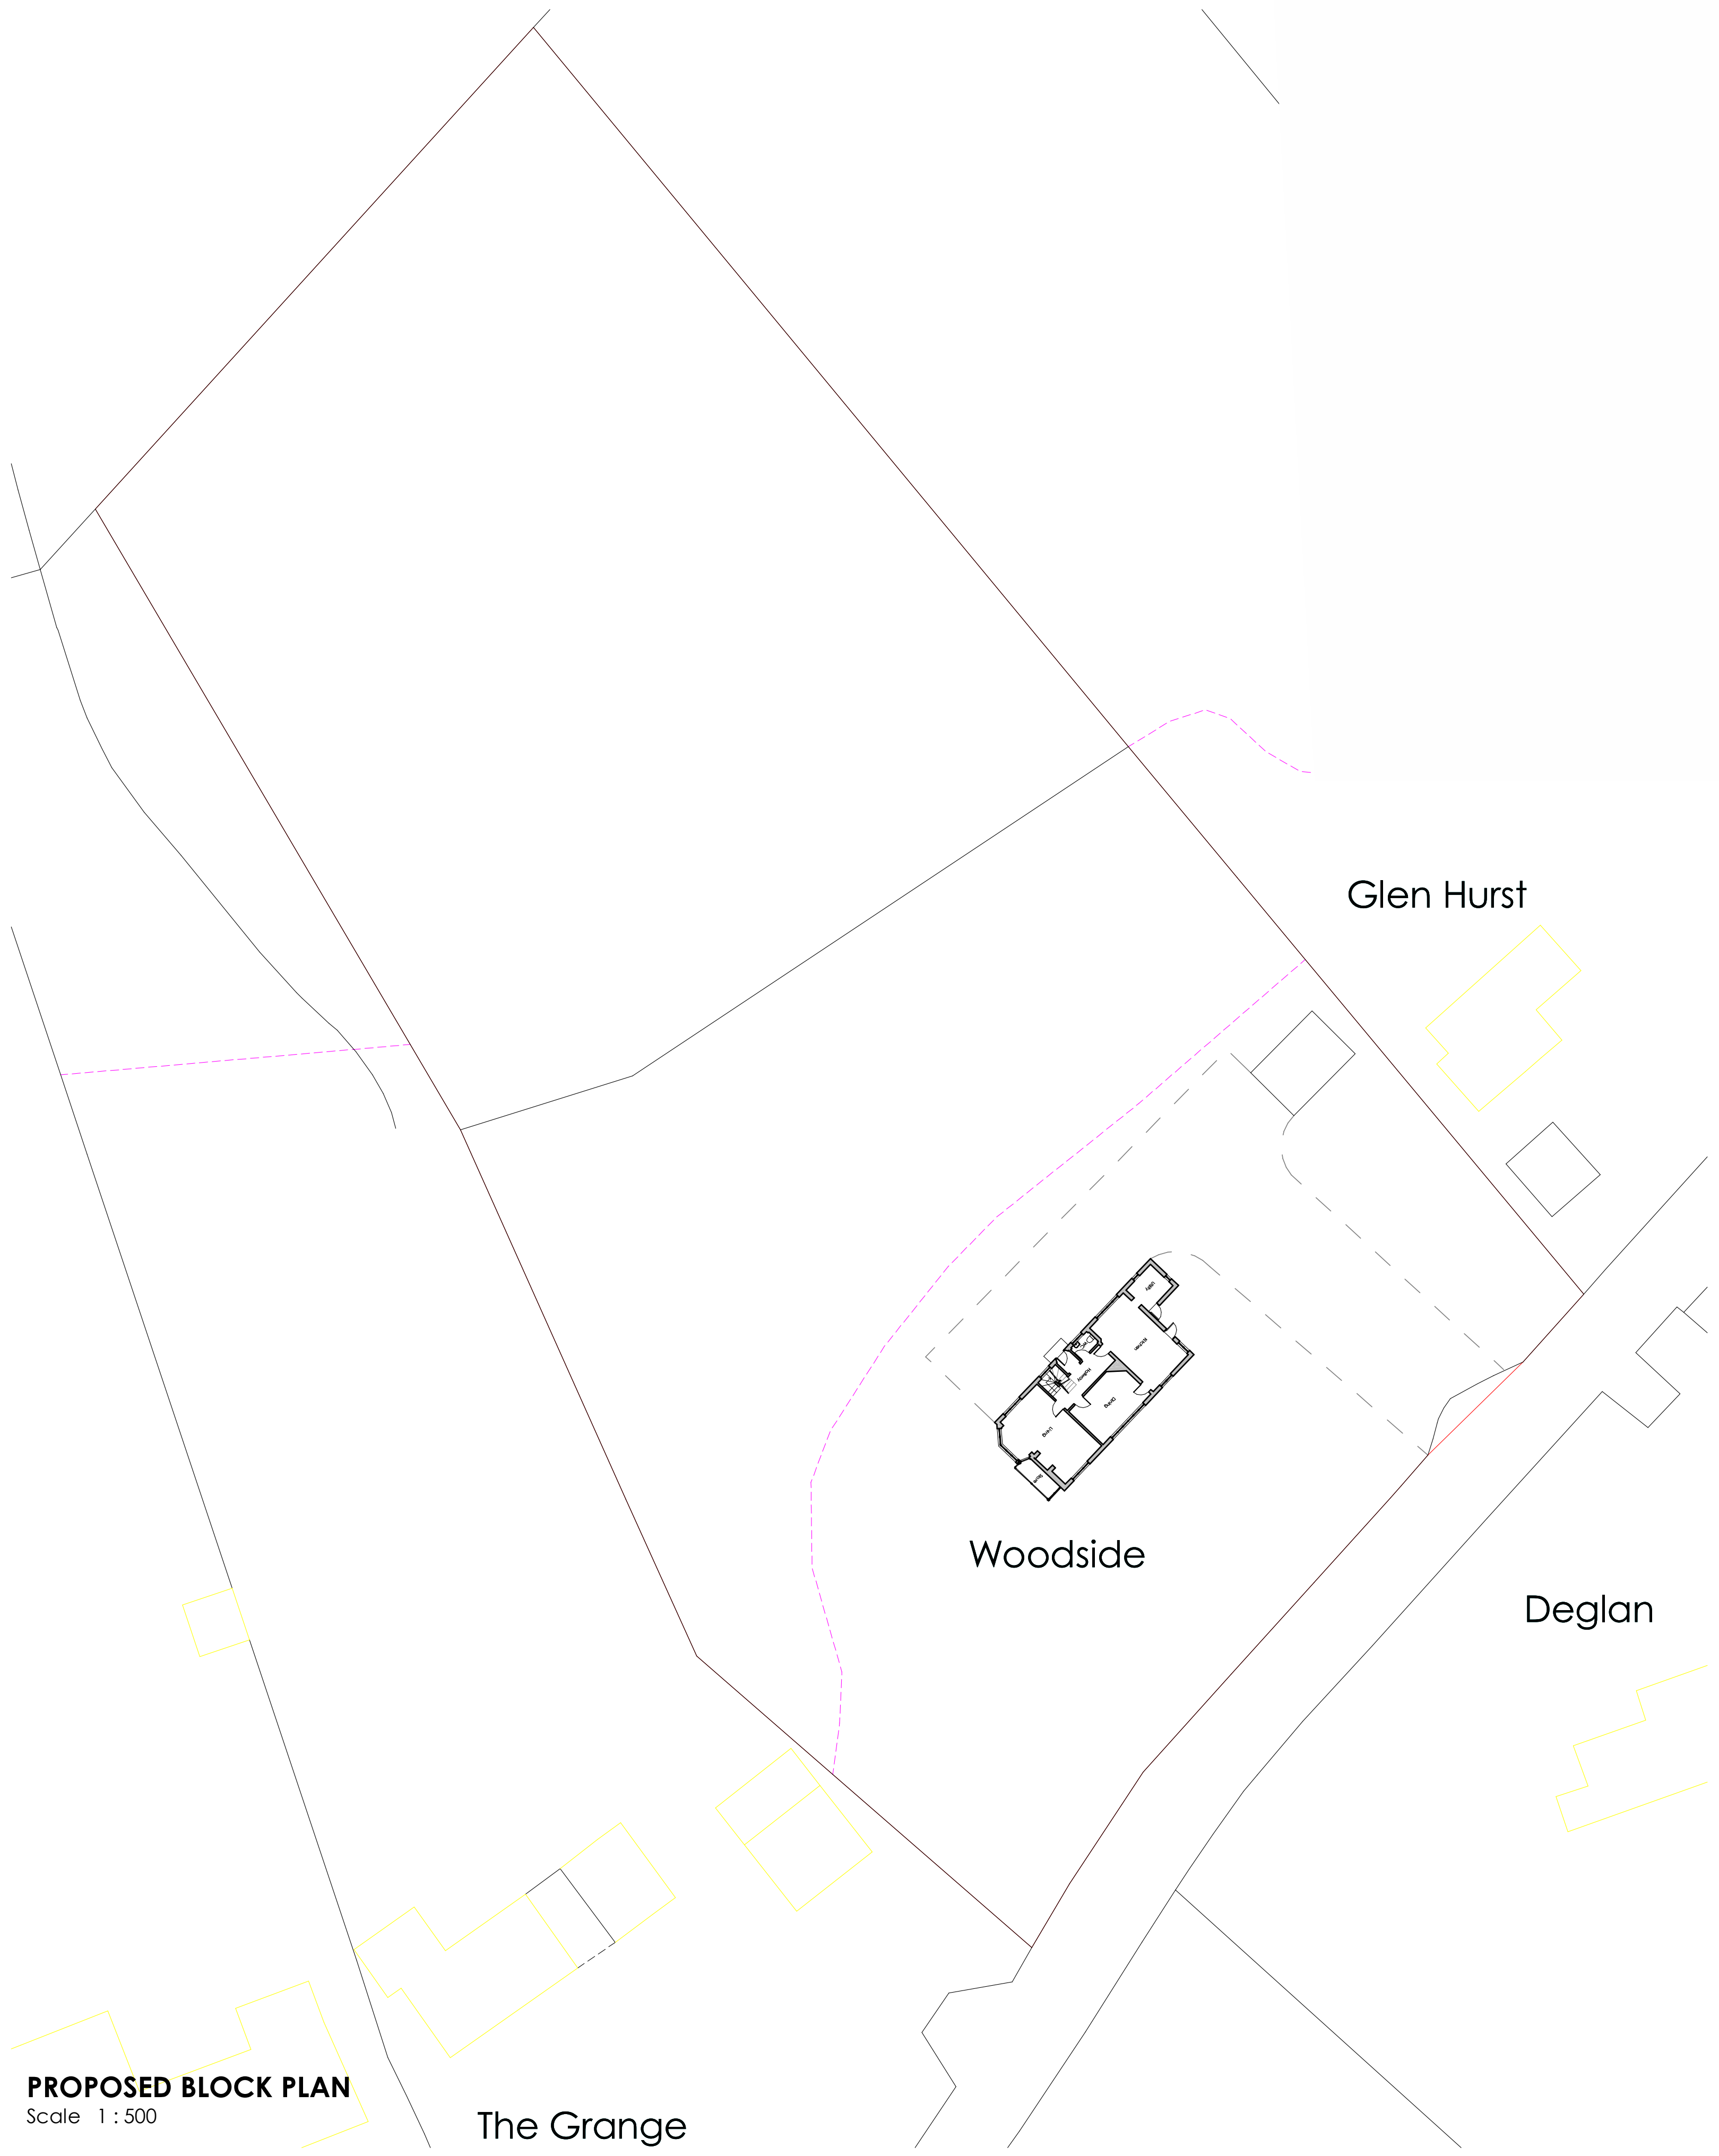

PROPOSED BLOCK PLAN
Scale 1 : 500

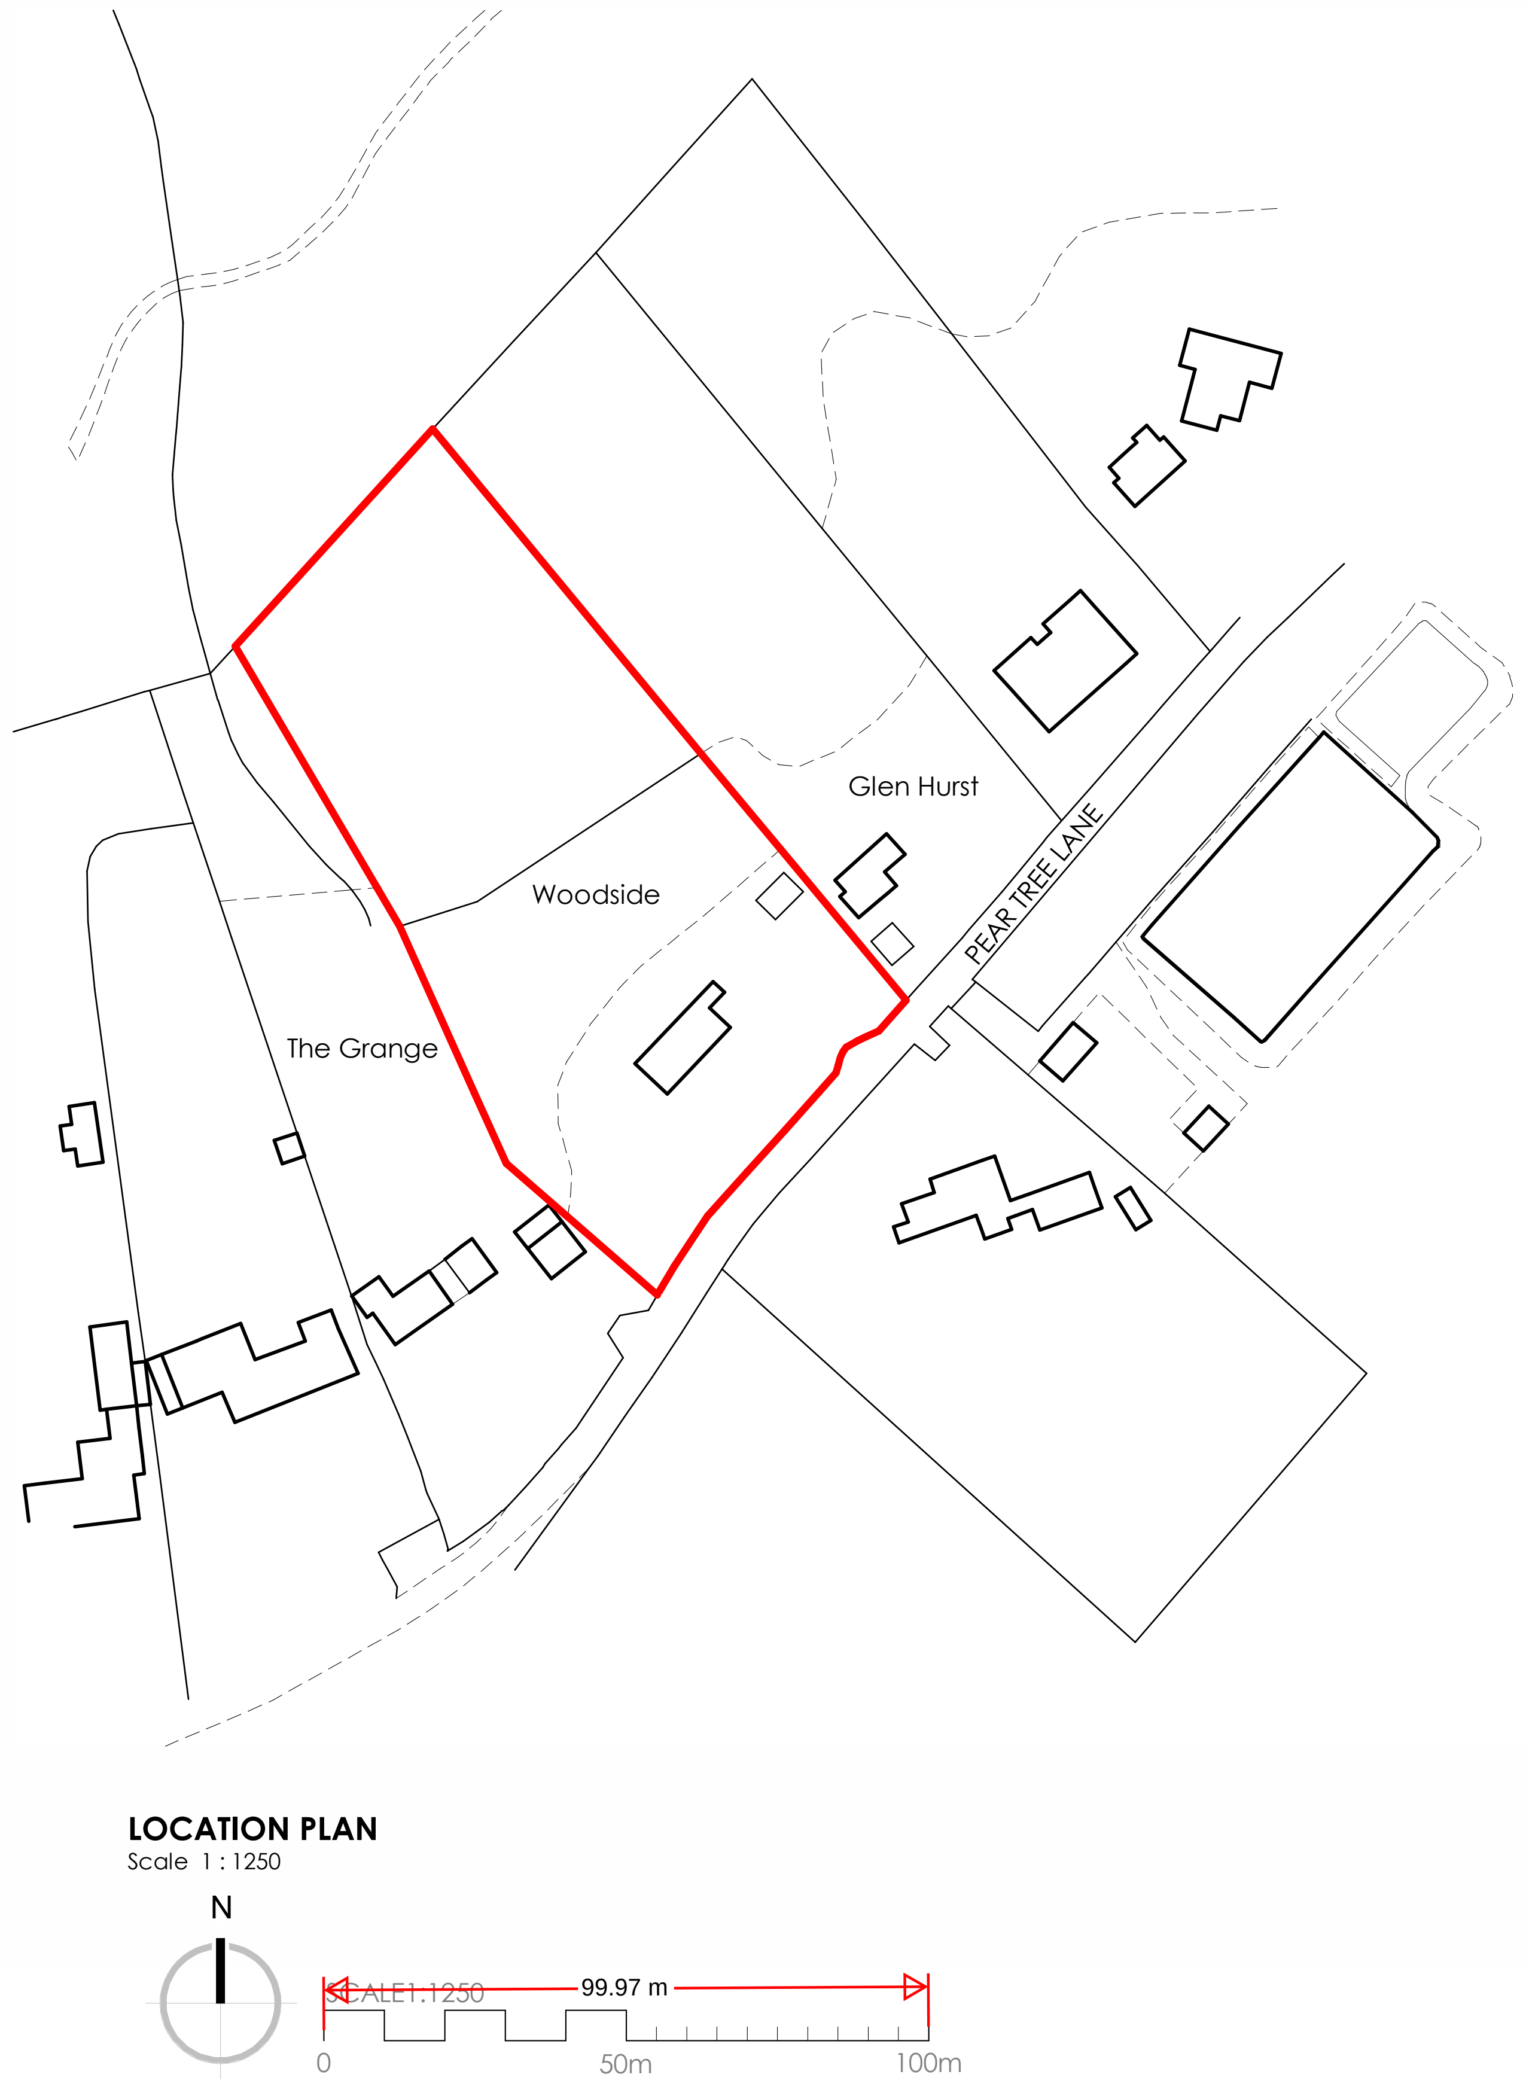

LOCATION PLAN
Scale 1 : 1250

Rev	Date	Comments

PRELIMINARY

CLIENT
Mr & Mrs Sakaria

PROJECT
Woodside, Pear Tree Lane, Shorne, Kent, DA12 3JT

TITLE
Prior Approval
Existing and Proposed Block Plan
and Site Location

PROJECT NO.
8768

DATE
April 2025

DRAWING NO.
8768 - SK-30

REVISION

SCALE
As indicated@ A1

DRAWN PR

CHECKED PH

Nepicar House, London Road,
Wrotham Heath, TN15 7RS

phone: 01732 753333
fax: 01732 753334

info@offsetarchitects.co.uk
www.offsetarchitects.com

offset
architects

P:\8700-8799\8768\DRAWINGS\PLANNING\8768-Prior Approval.rvt