

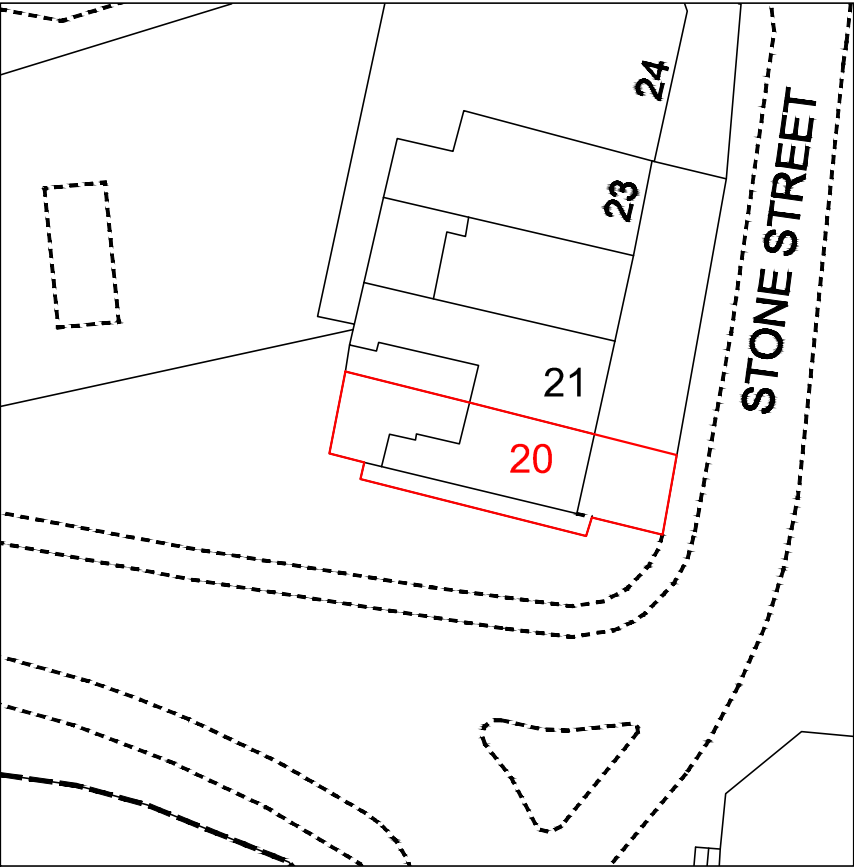


BLOCK PLAN

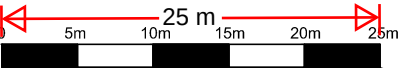


SCALE 1:500

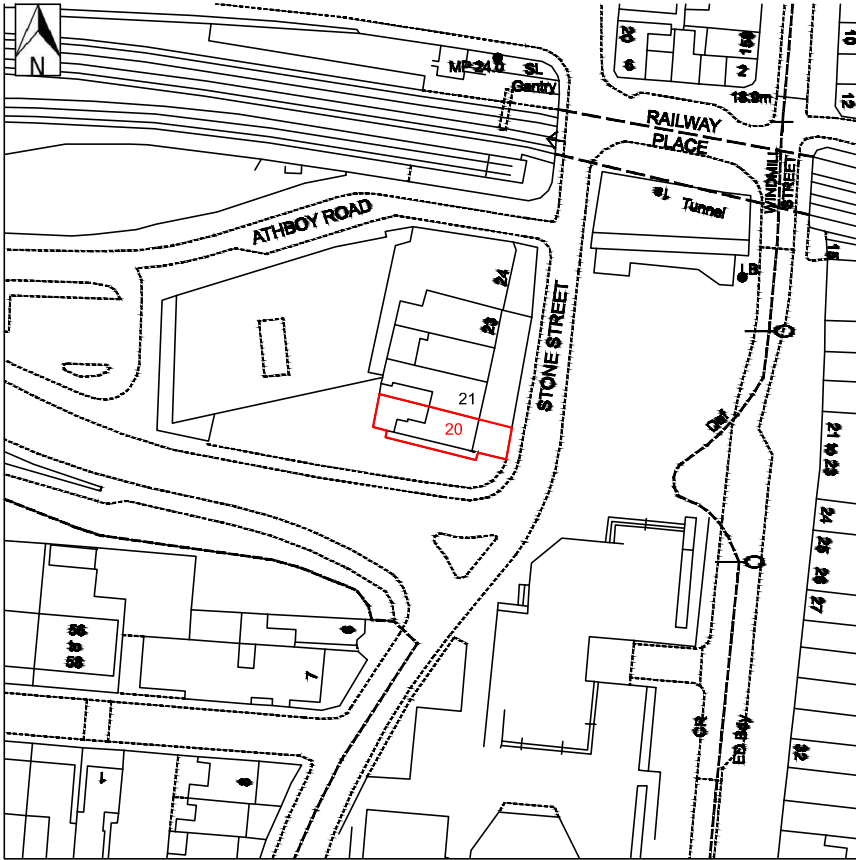

© Crown Copyright and database rights 2023 OS 0100031673

LOCATION PLAN

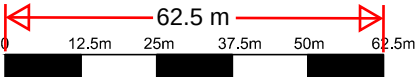

SCALE 1:1250

PROJECT Survey	CLIENT NAME J. Johal	SHEET N. A01	DATE: 12/02/2024	DESIGNED BY: Go plans Ltd.	
ADDRESS 20 Stone Street, Gravesend DA11 0NP	PROJECT STATUS Project Status	DRAWING TITLE Block Plan & Location Plan	SCALE 1:500, 1:1250 @ A4	DRAWN BY: K/C	