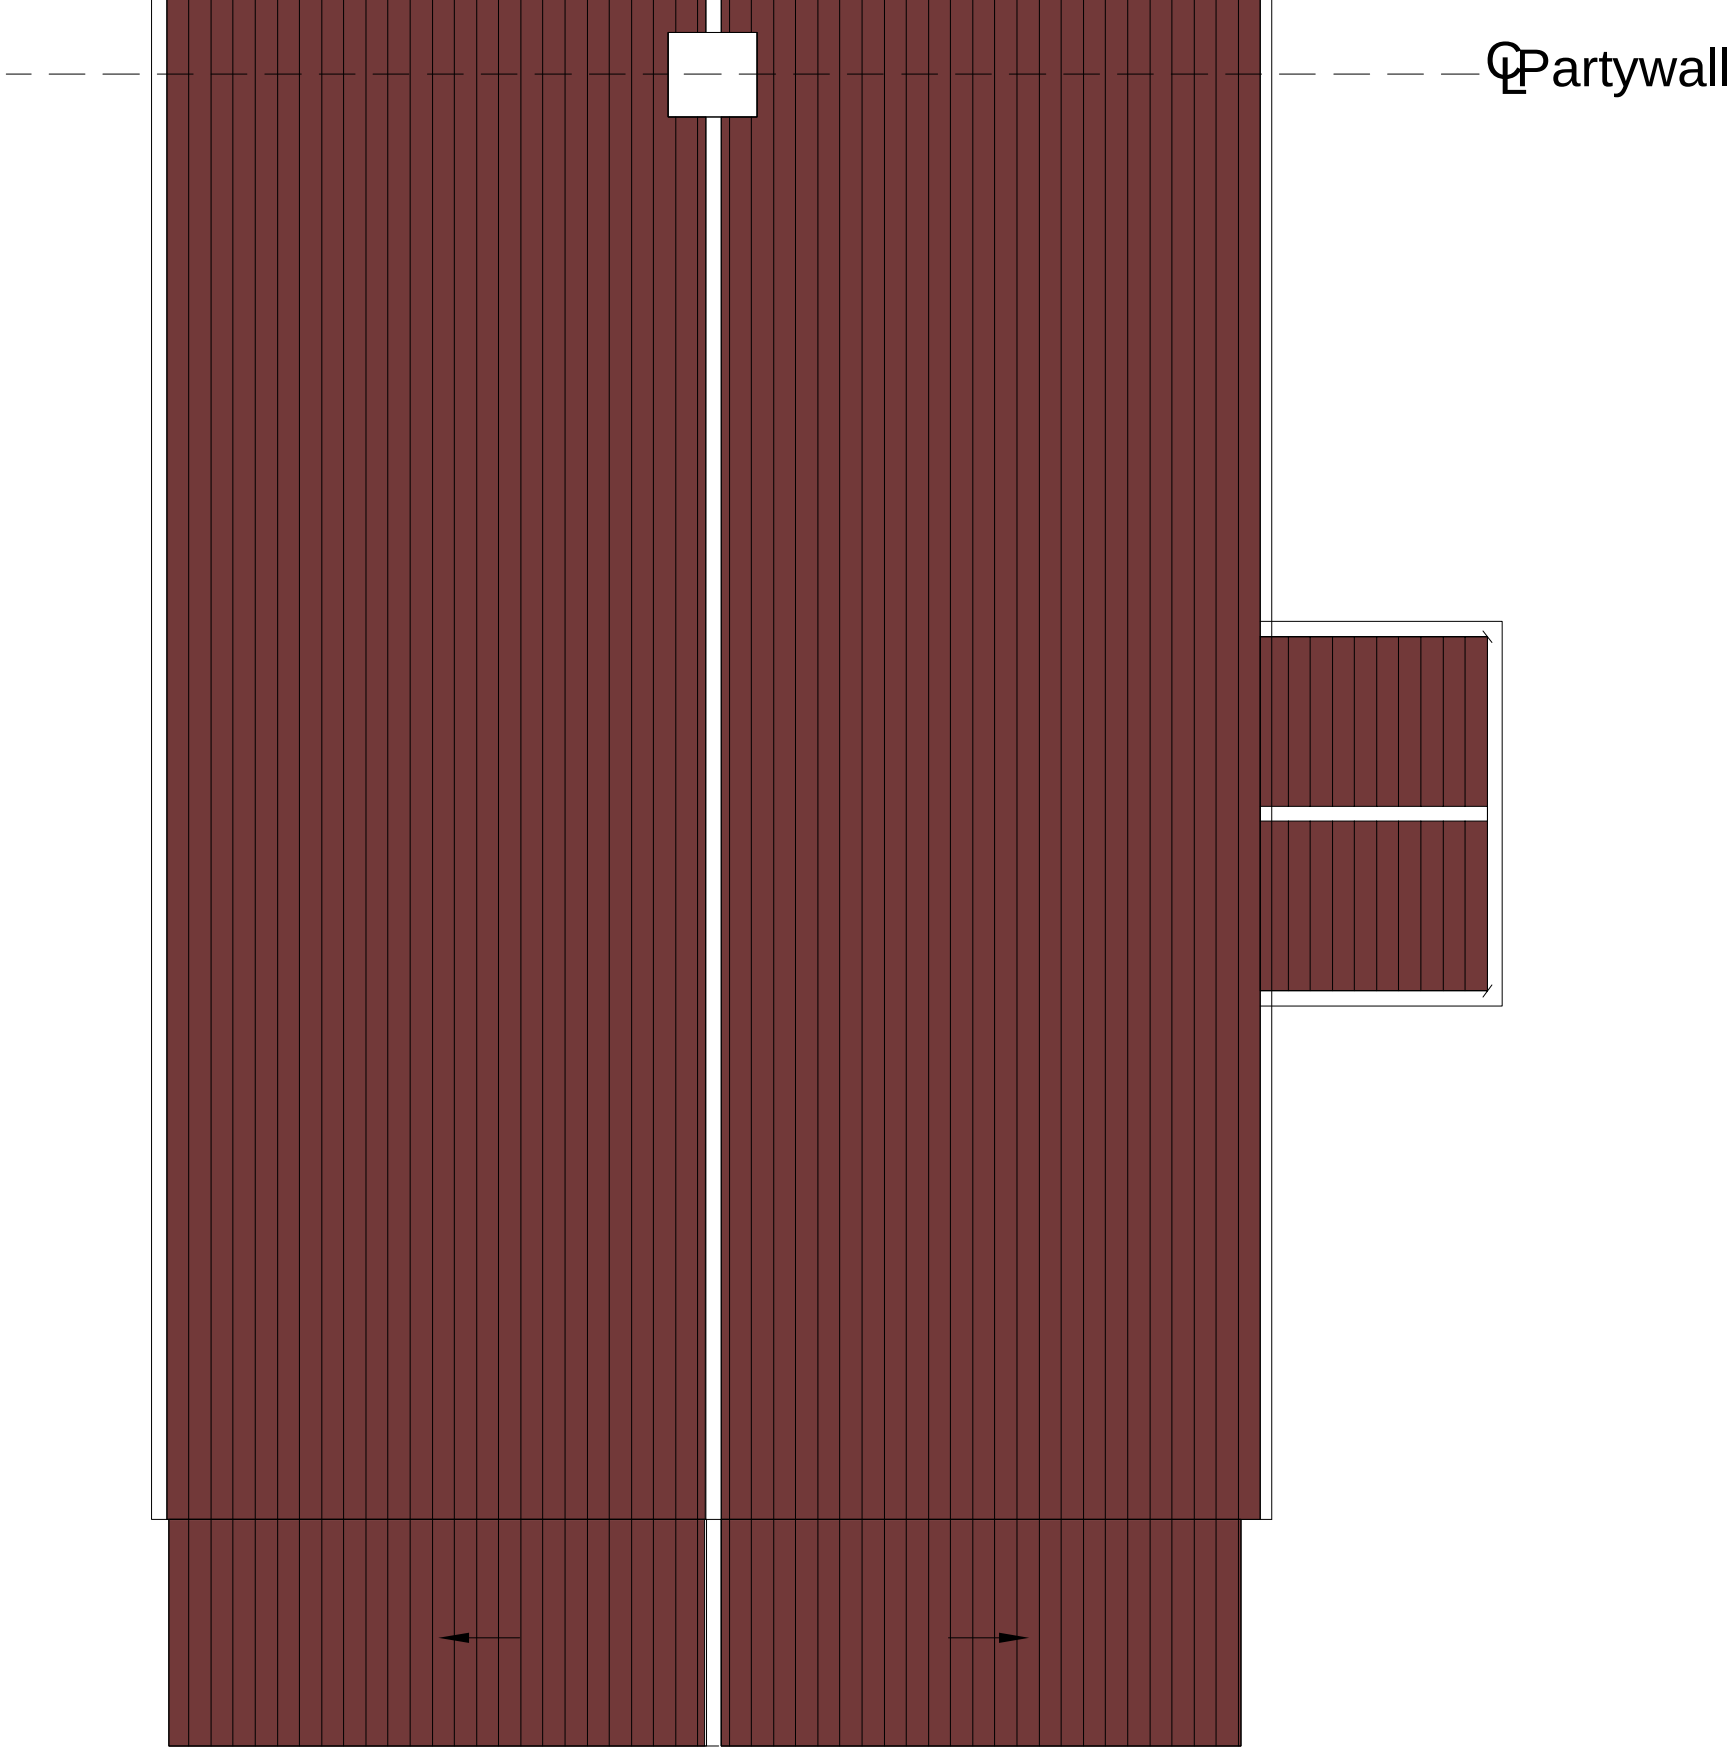
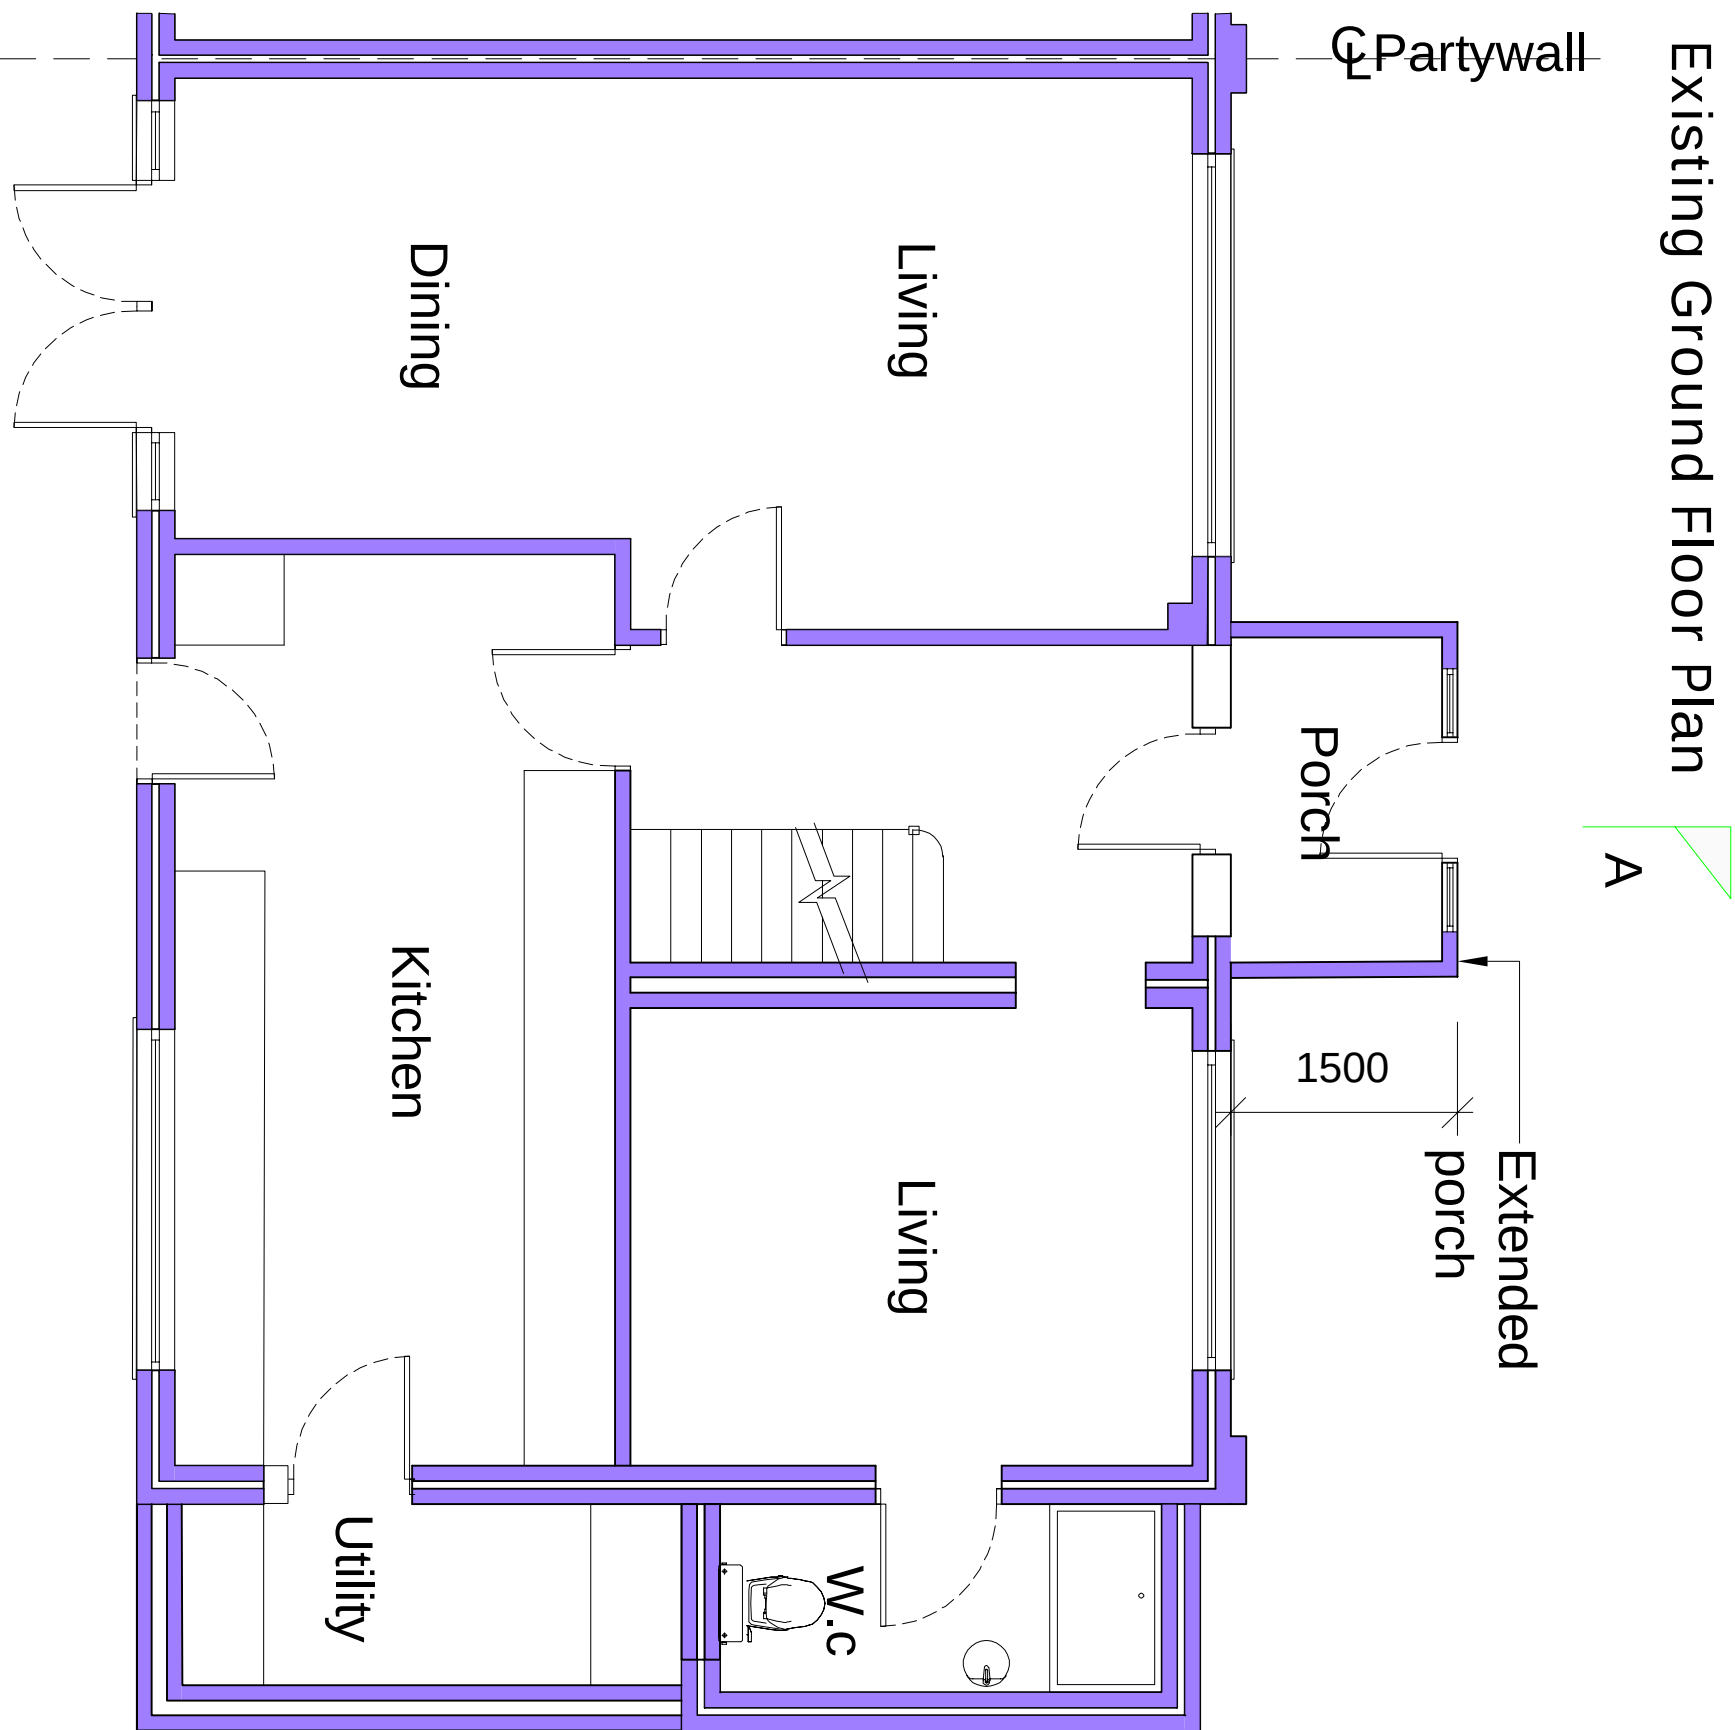
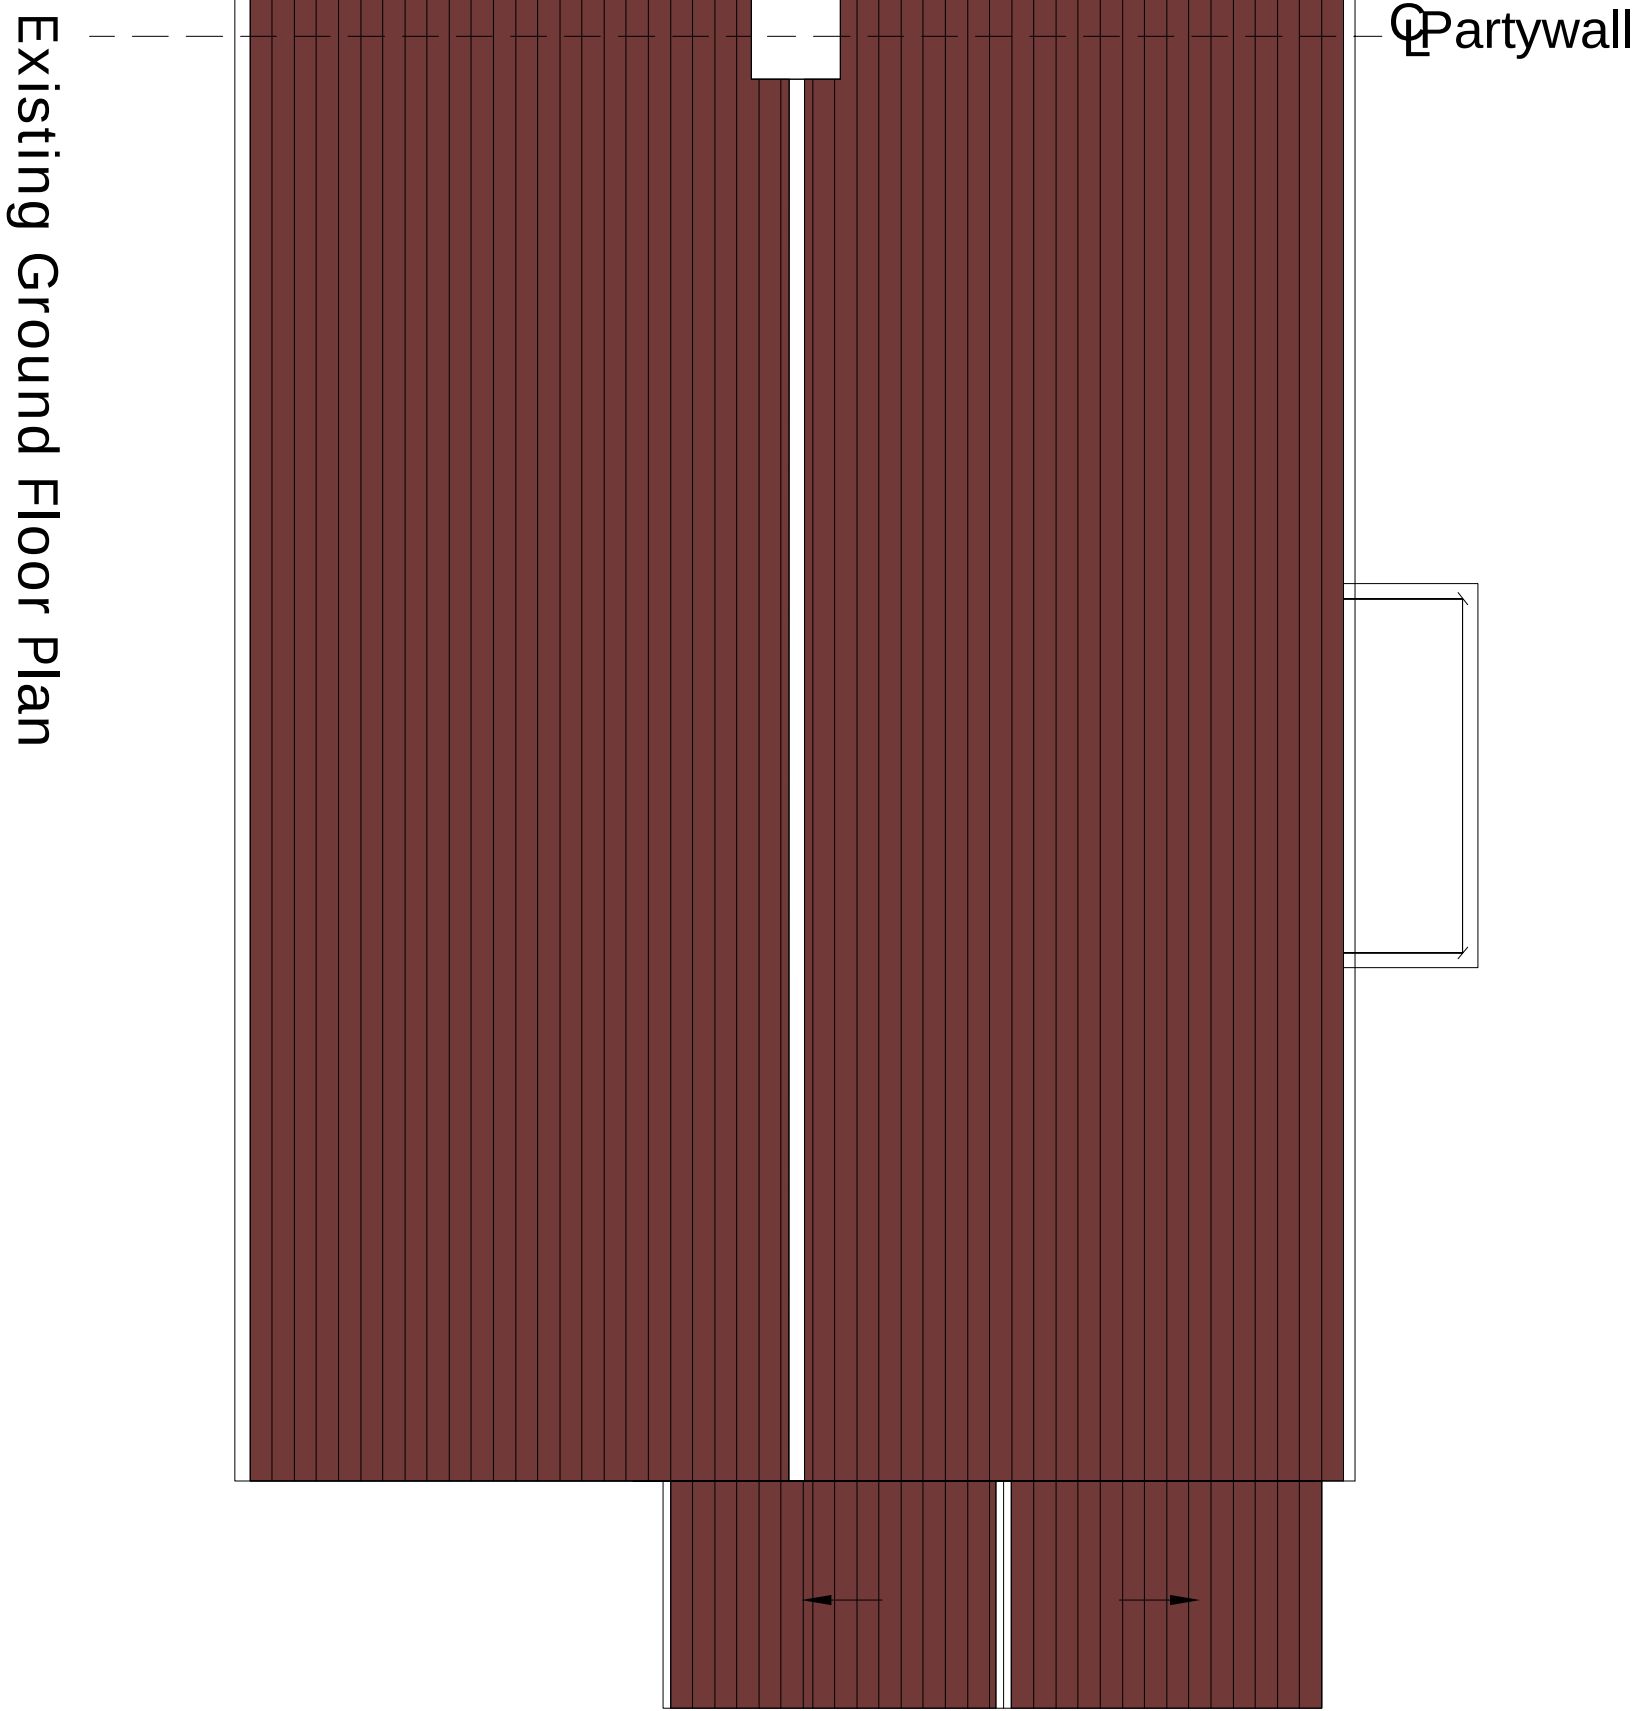
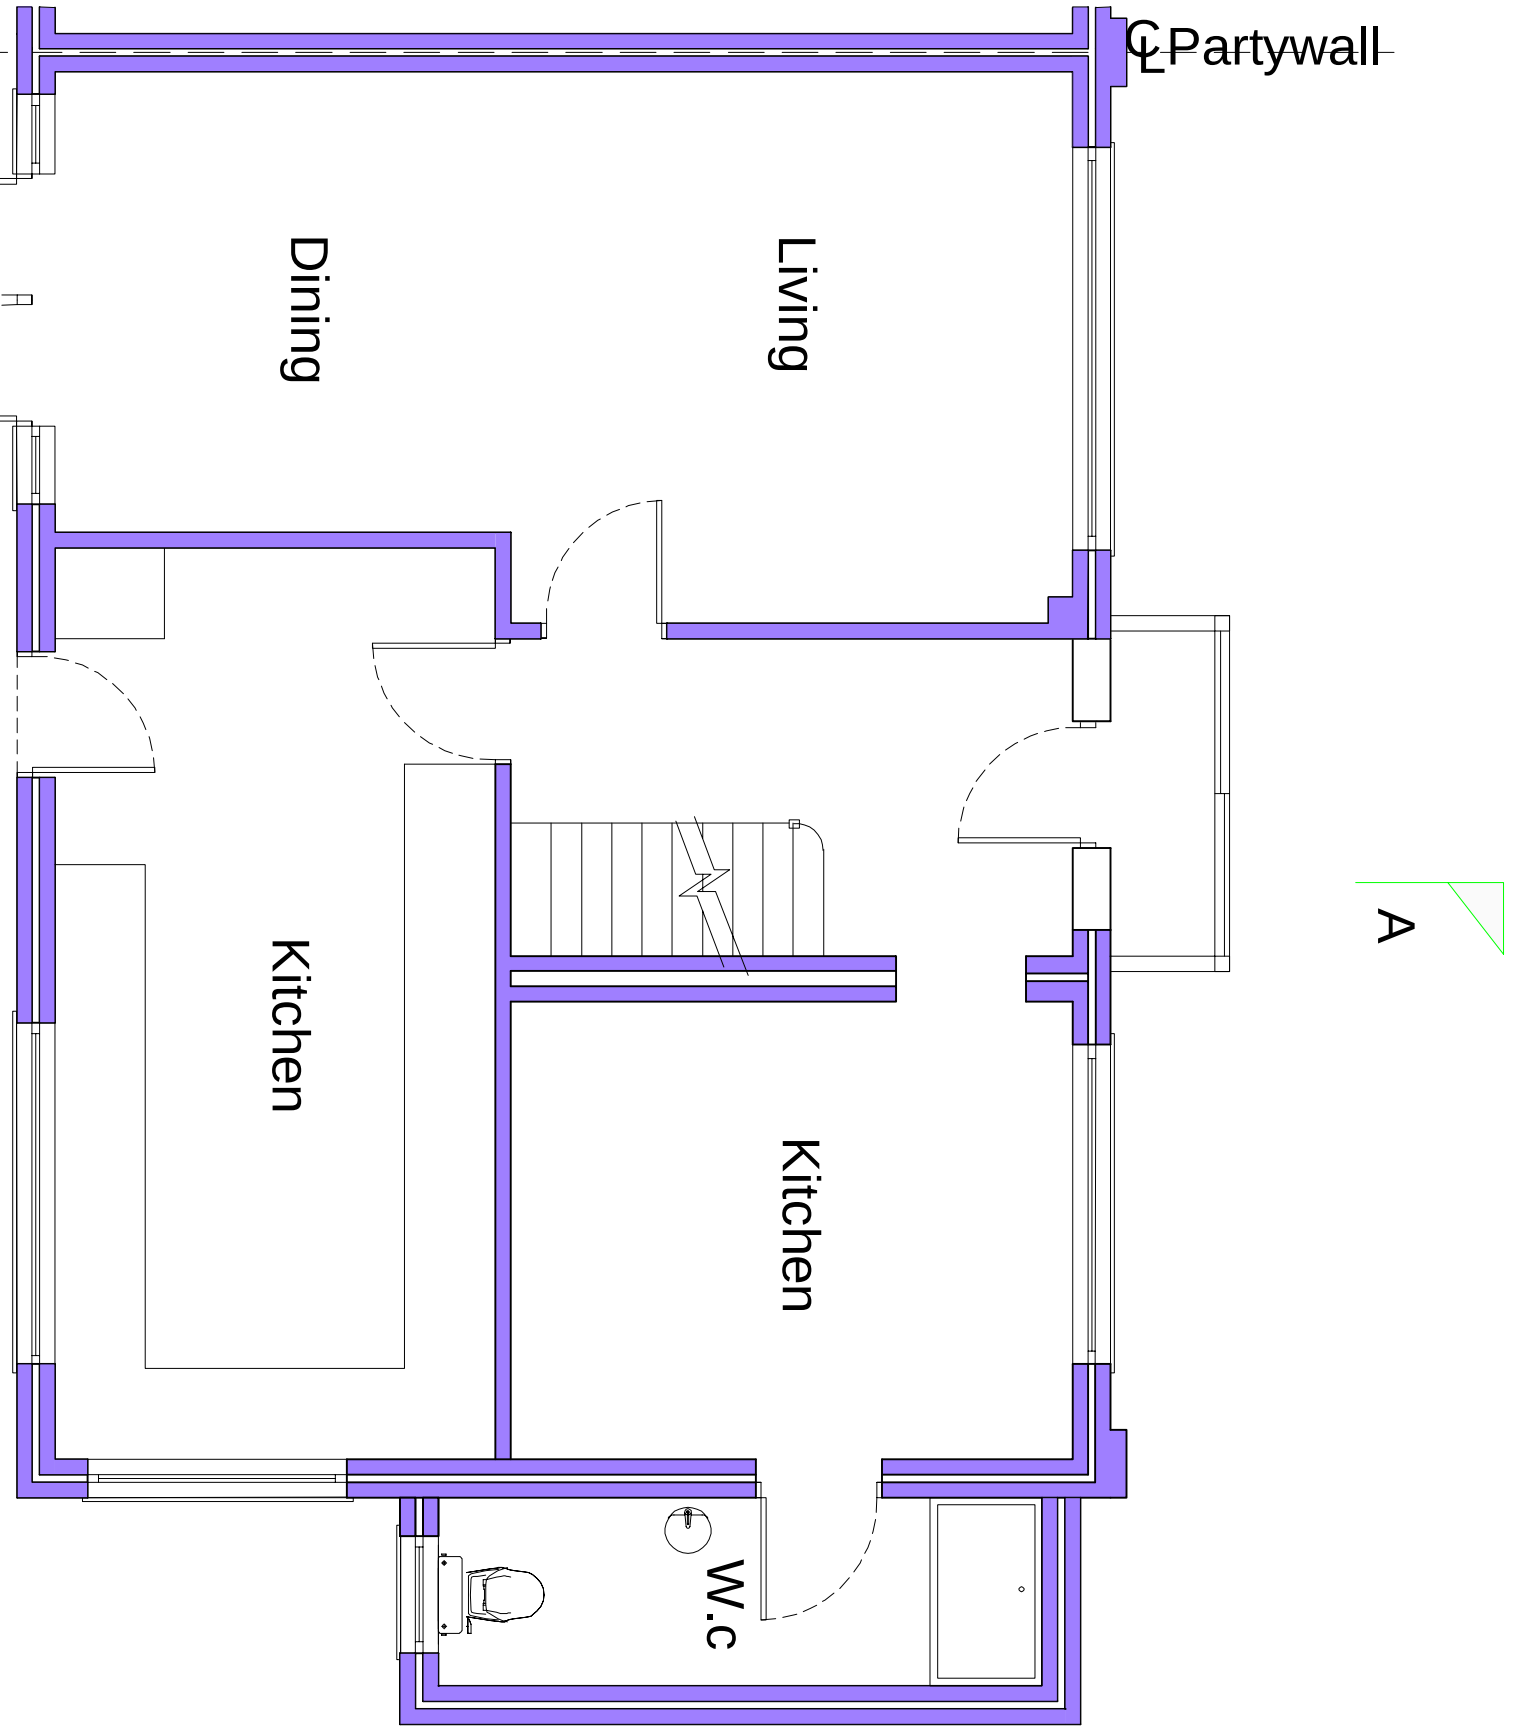


HouseHolder
Application

IMPERIAL
SURVEILLANCE & PLANNING LTD

9A THE PINNACLE - 180 HIGH ROAD, CHADWELL HEATH - ROMFORD - RM6 6PN
07940121222
www.ispl.uk

Job Title
47 St Francis Avenue Gravesend
DA12 4SY

Drawing Title
Existing Plans

Scale 1:50 @ A1	Dec 24	Proj No.	Rev
51-1000-989	S03	P1	