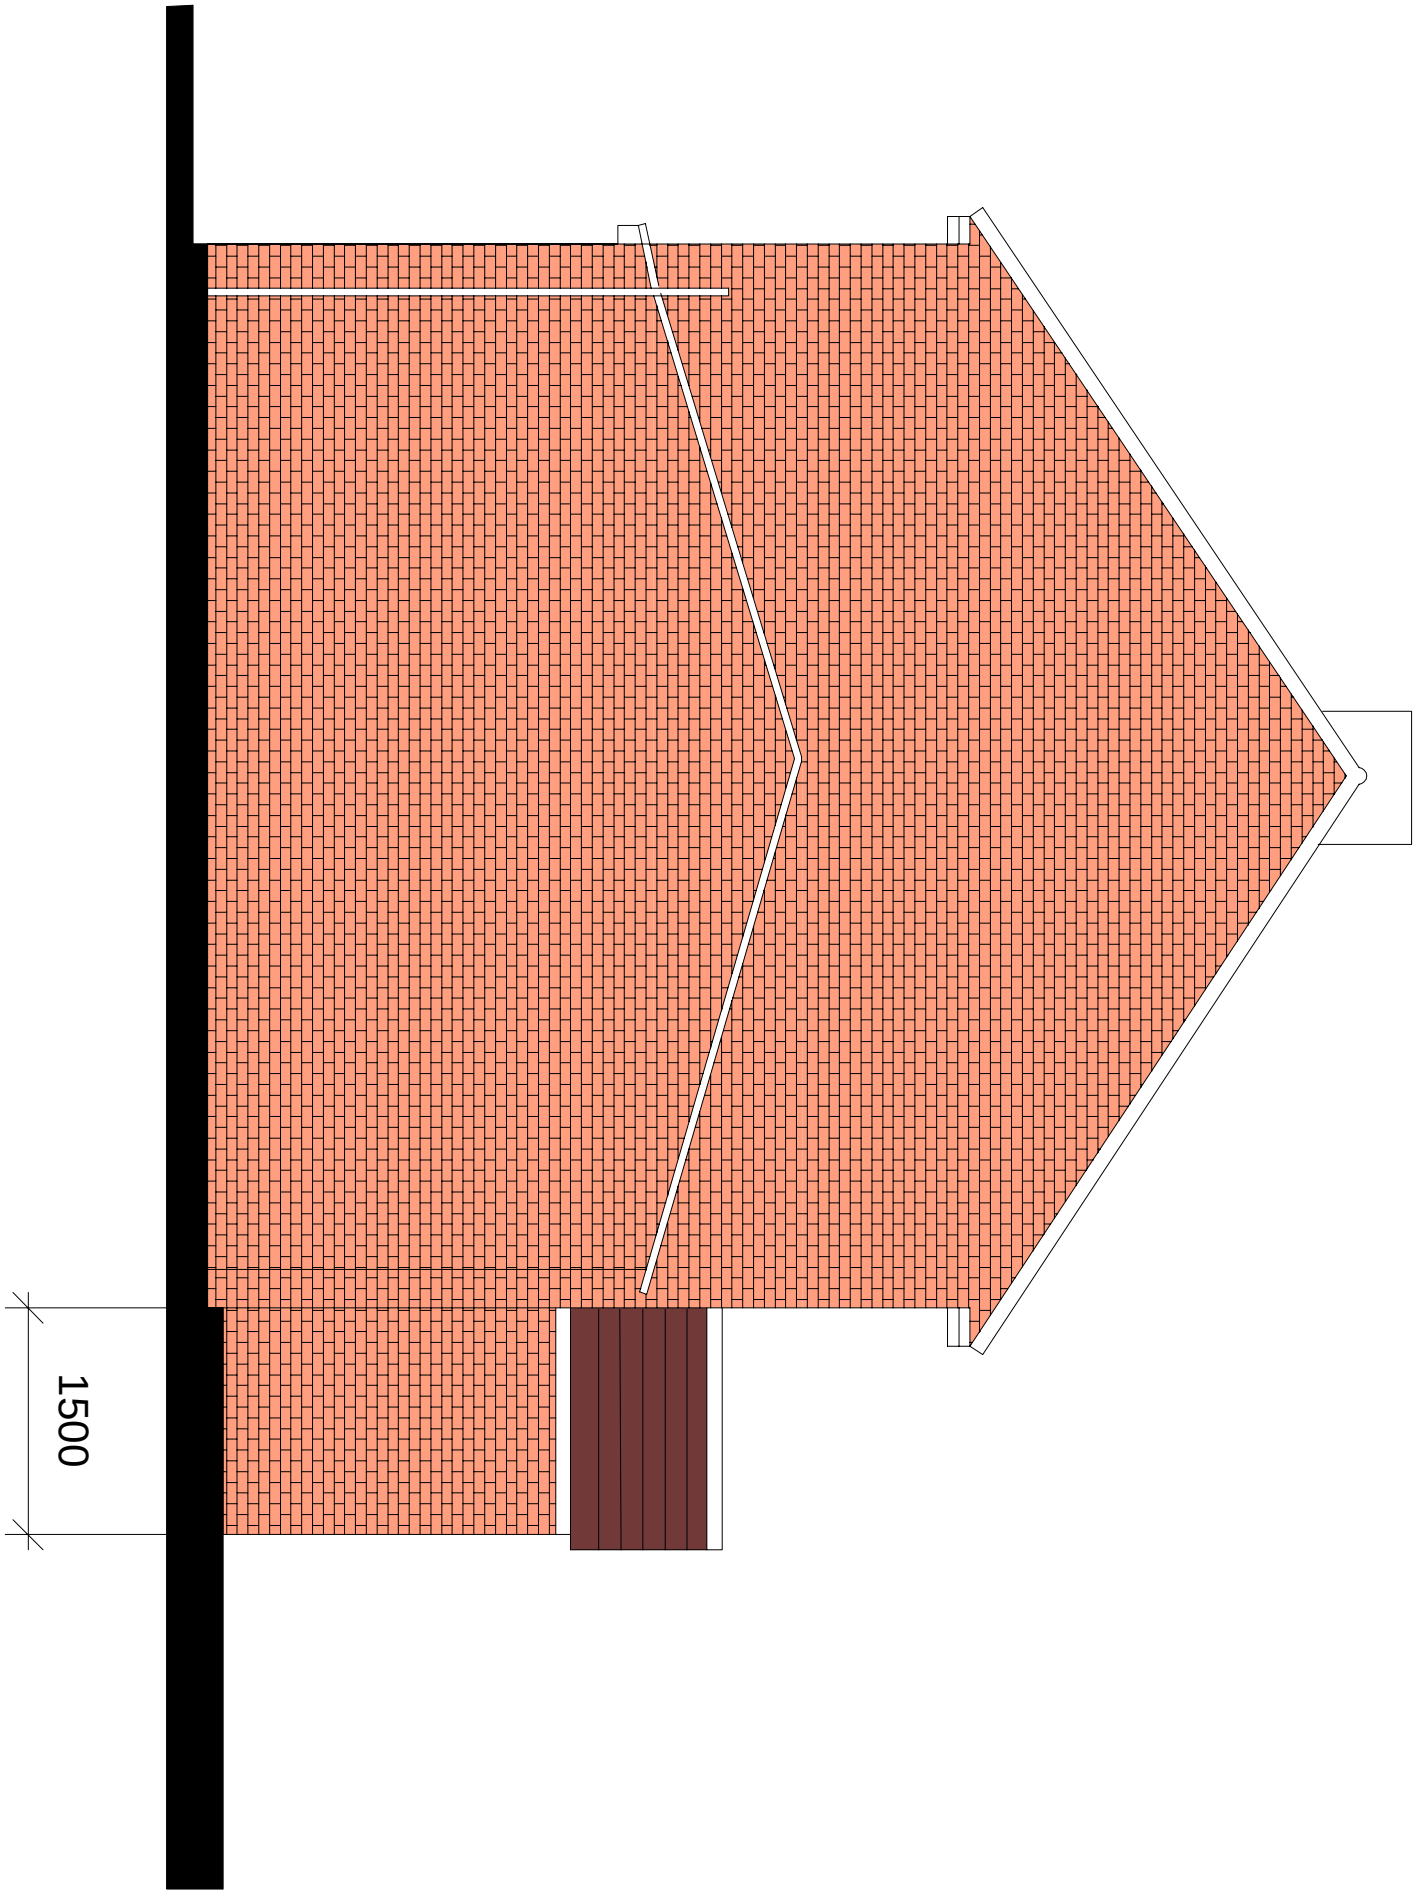
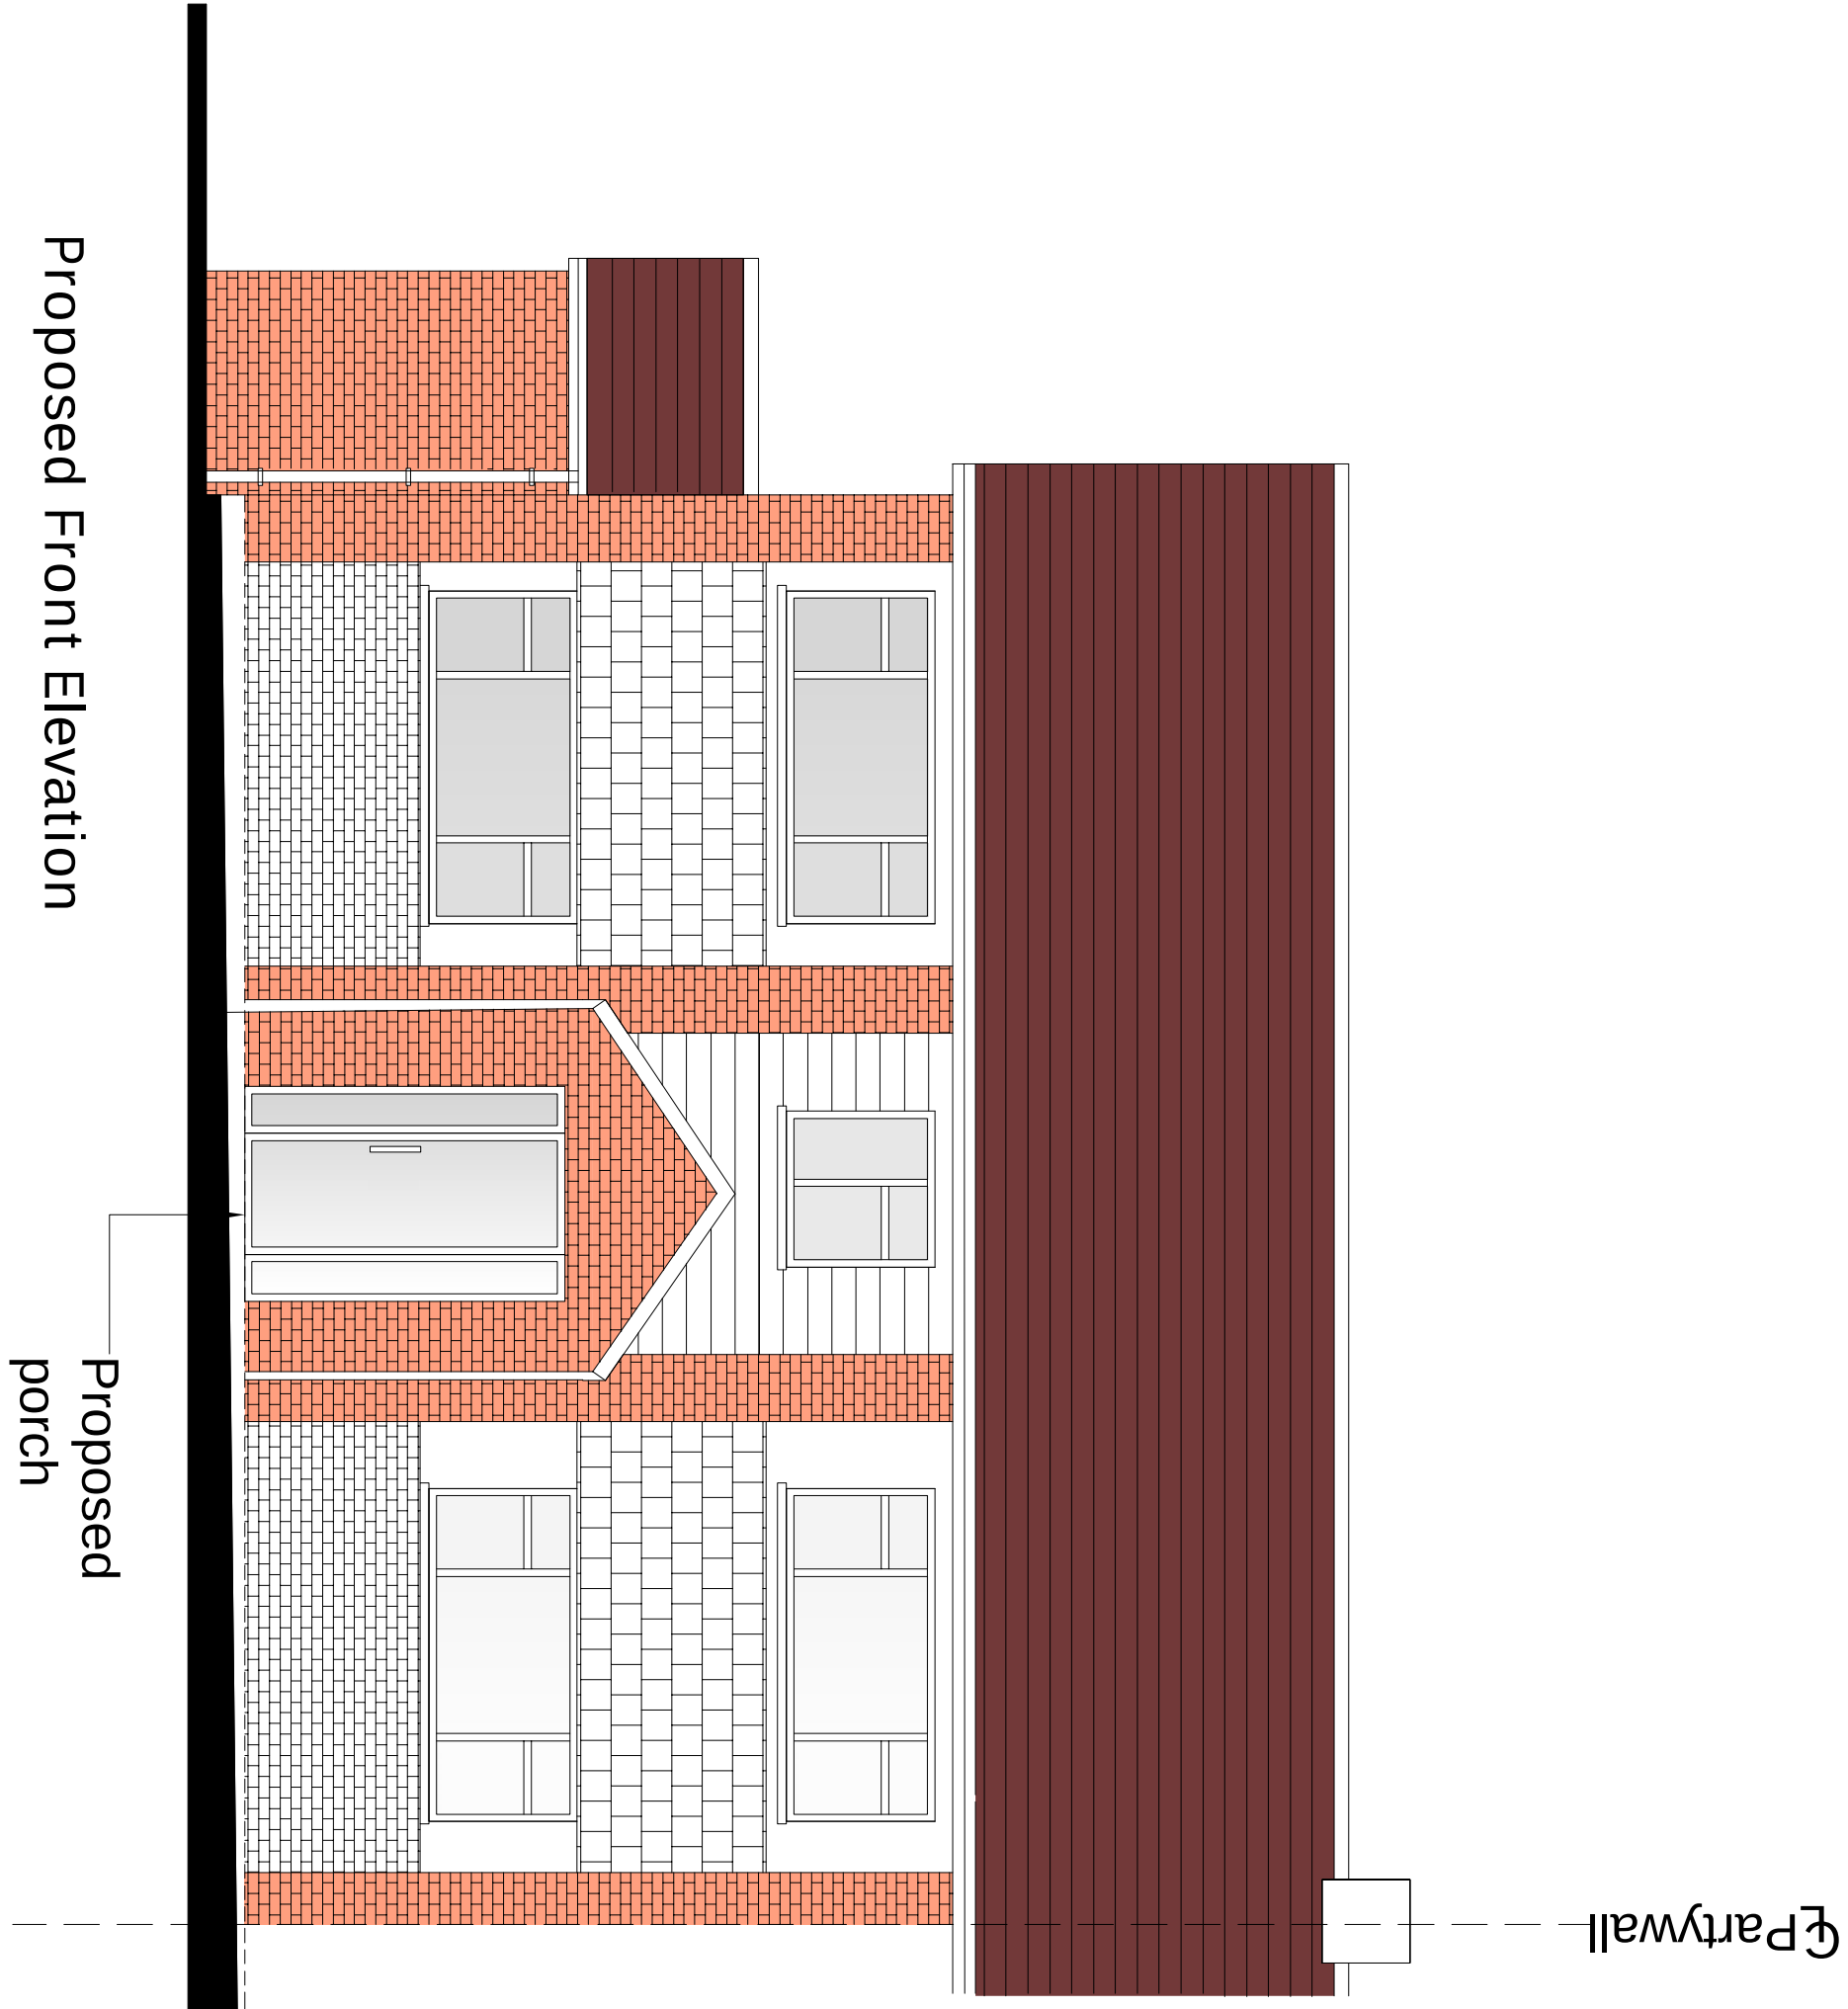
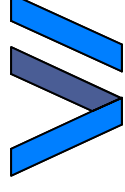


P2	ISSUED TO PLANNING				
P1	ISSUED TO PLANNING				
Rev		Date			

**IMPERIAL**
STRUCTURAL ENGINEERS LTD

9A THE PINNACLE - 180 HIGH ROAD, CHADWELL HEATH - ROMFORD - RM6 6PN
07940121222
www.ispi.co.uk

Job Title
47 St Francis Avenue Gravesend
DA12 4SY

Proposed Elevations

Scale	Dec 24	Draw No.	Rev
1:50 @ A1		S04	P2
Job No.	51-1000-989		

