




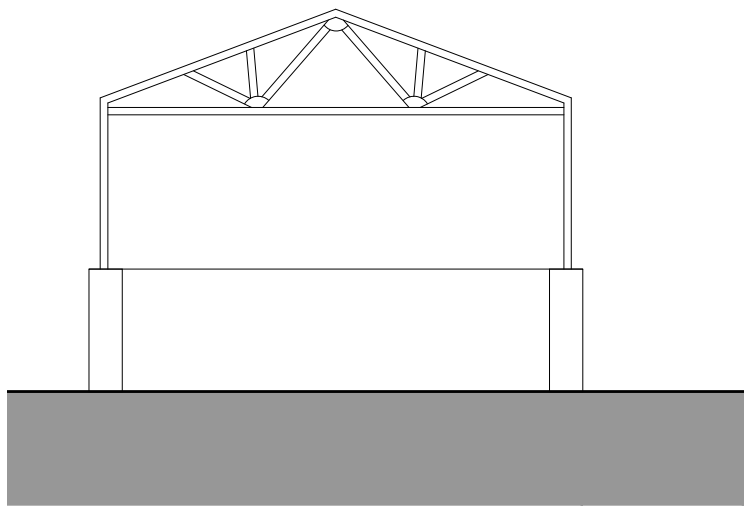


Outbuilding 01
Front (South) Elevation
1:100

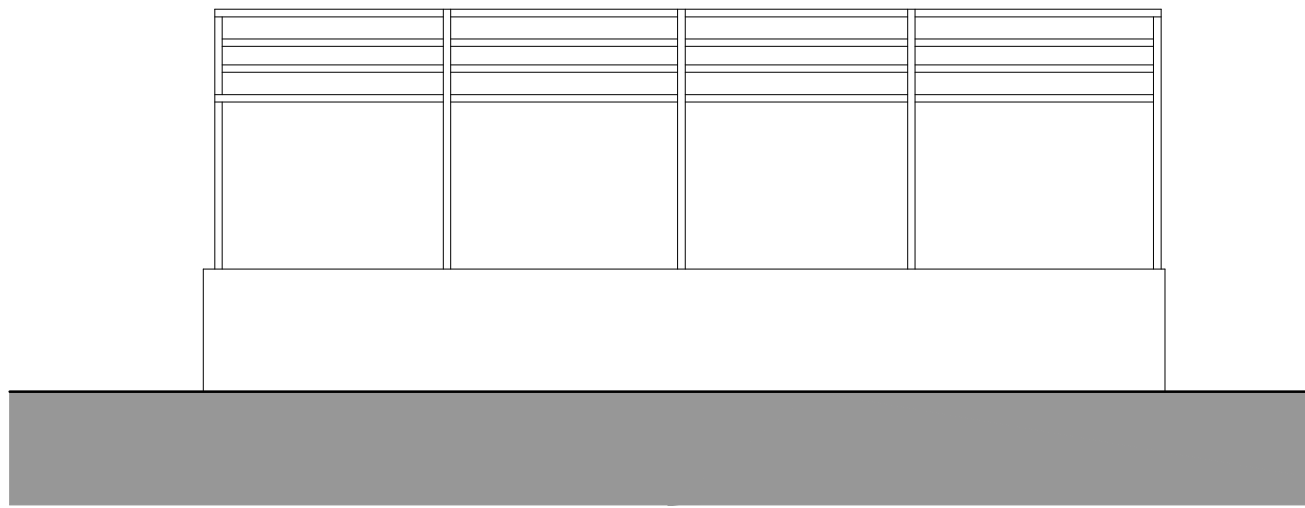


Outbuilding 01
Side (East) Elevation
1:100

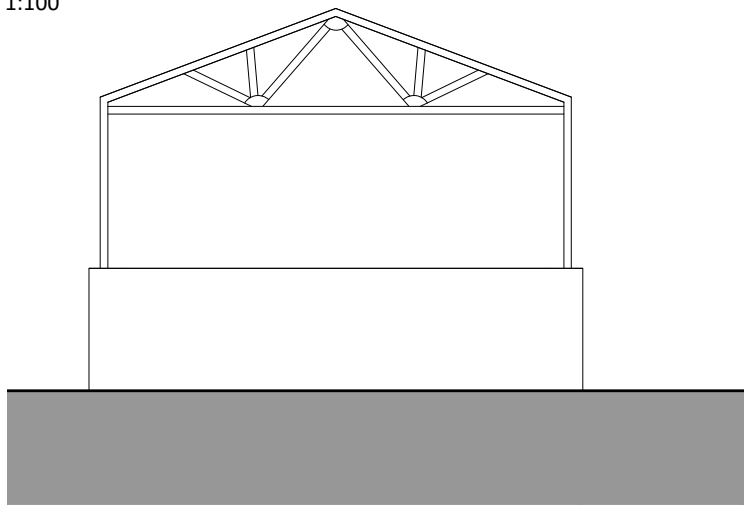


Outbuilding 01
Rear (North) Elevation
1:100

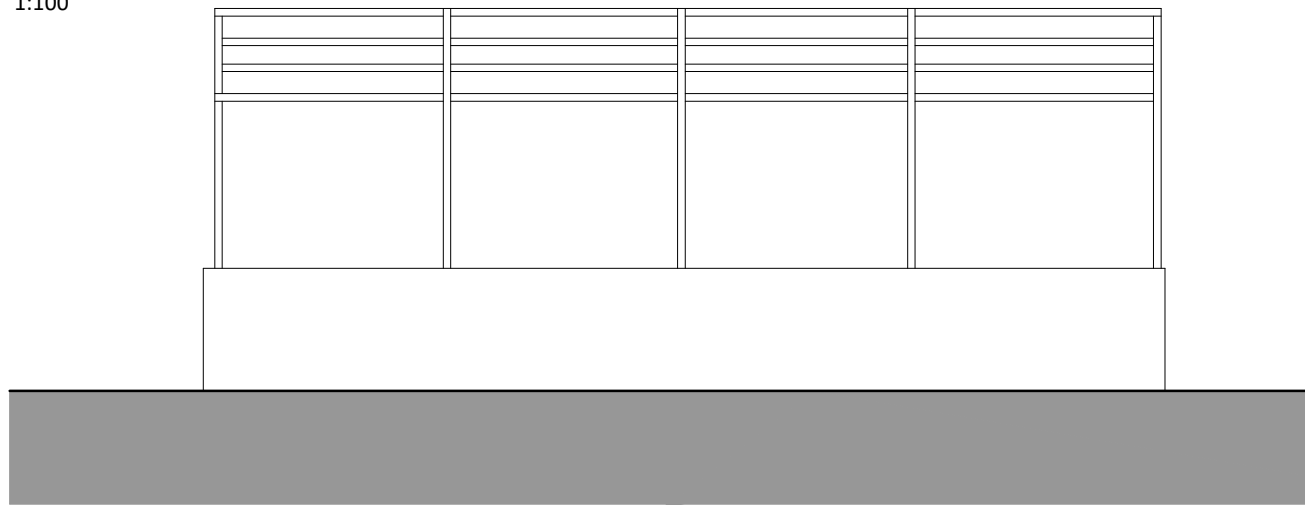


Outbuilding 01
Side (West) Elevation
1:100

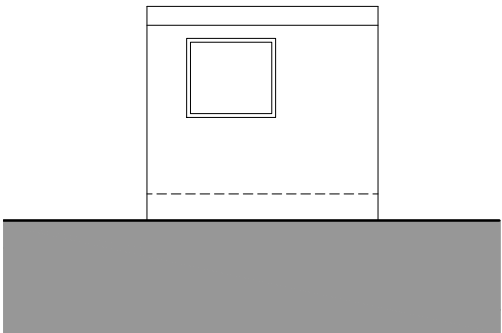


Outbuilding 02
Side (South) Elevation
1:100

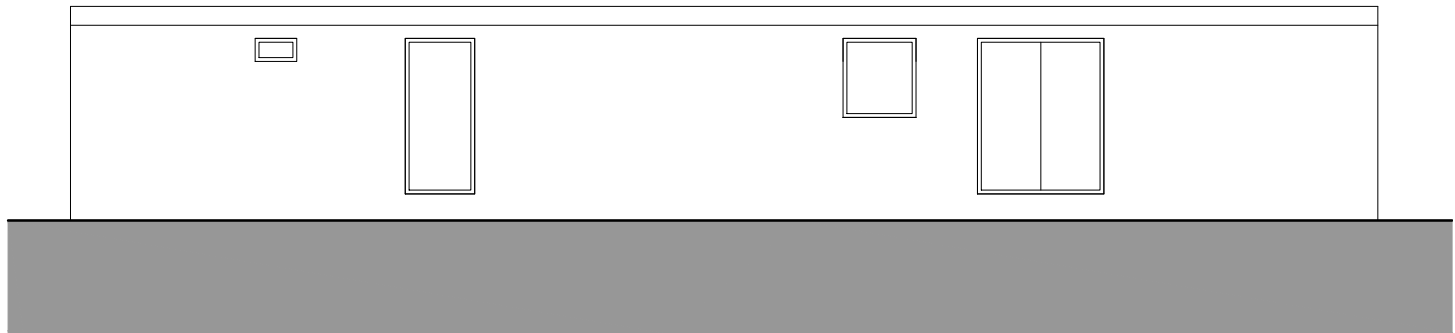


Outbuilding 02
Front (West) Elevation
1:100

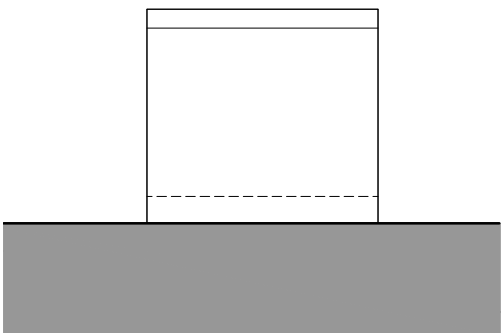


Outbuilding 02
Side (North) Elevation
1:100

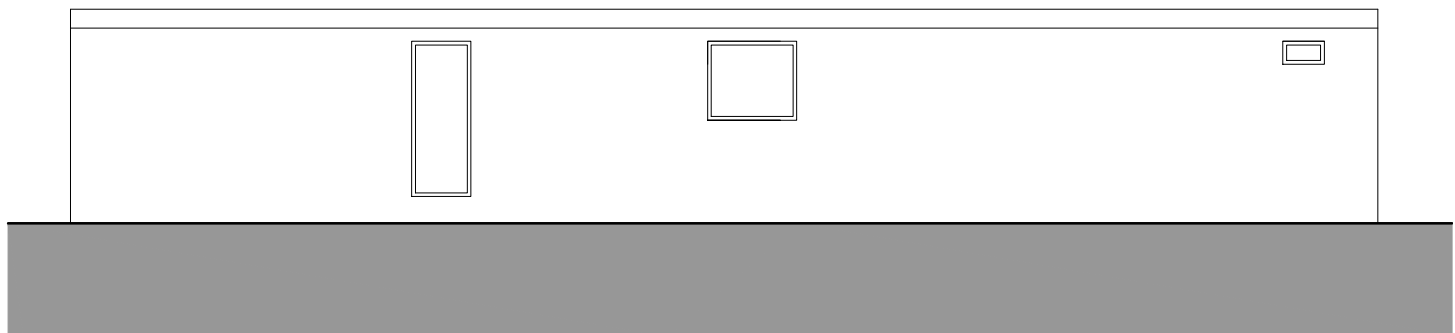


Outbuilding 02
Rear (East) Elevation
1:100

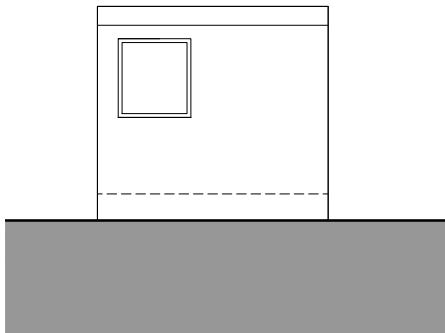


Outbuilding 03
Side (South) Elevation
1:100

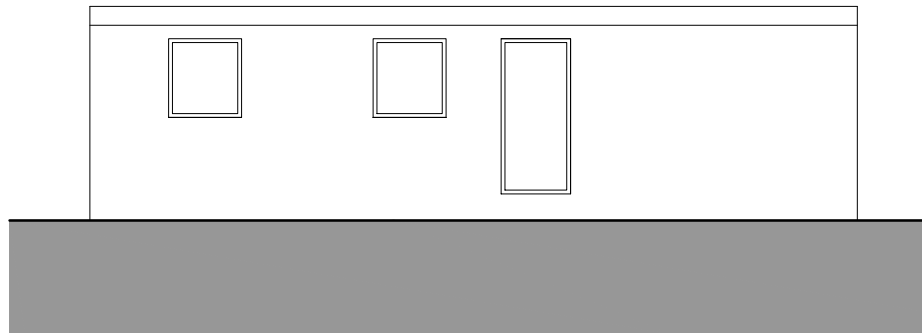


Outbuilding 03
Front (West) Elevation
1:100

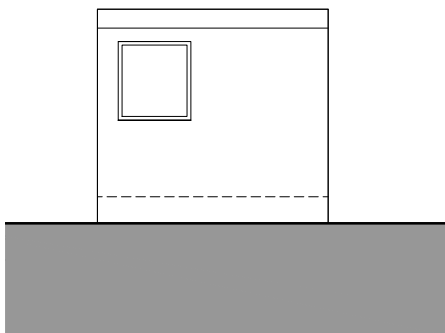


Outbuilding 03
Side (North) Elevation
1:100

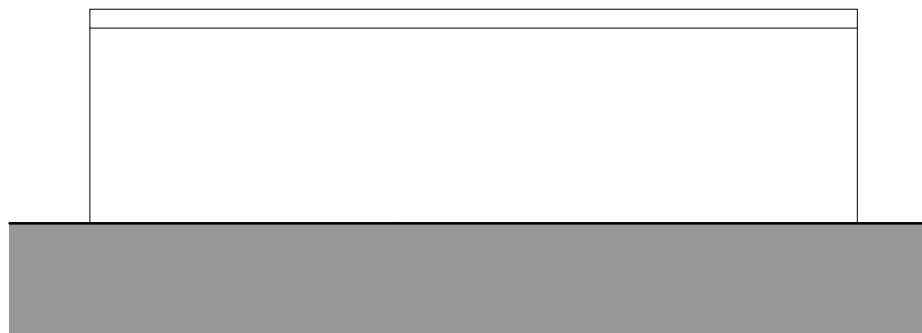

Outbuilding 03
Rear (East) Elevation
1:100

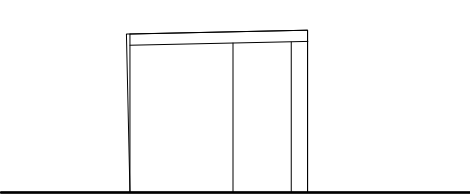


Outbuilding 04
Front (South) Elevation
1:100

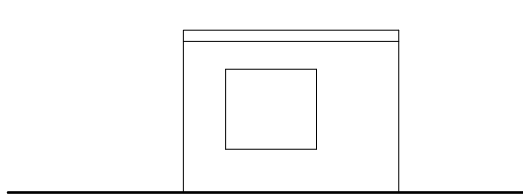


Outbuilding 04
Side (East) Elevation
1:100




Outbuilding 05
Side (South) Elevation
1:100

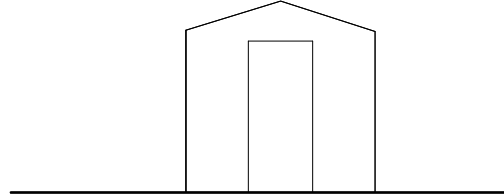


Outbuilding 05
Front (East) Elevation
1:100

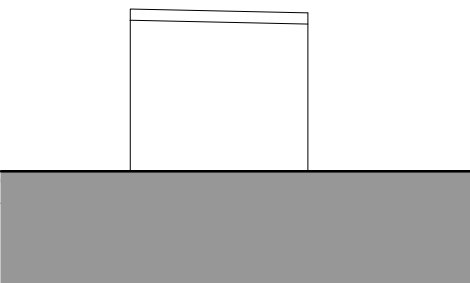


Outbuilding 04
Rear (North) Elevation
1:100

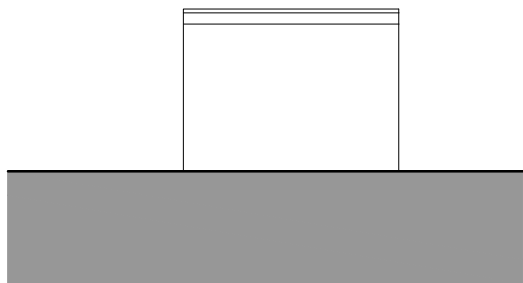

Outbuilding 04
Side (West) Elevation
1:100

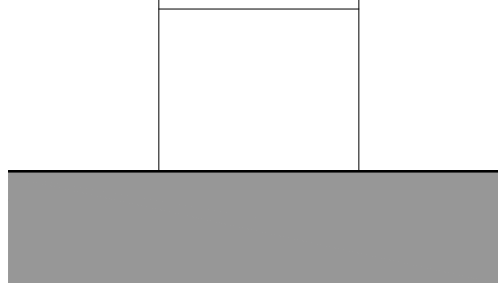


Outbuilding 05
Side (North) Elevation
1:100

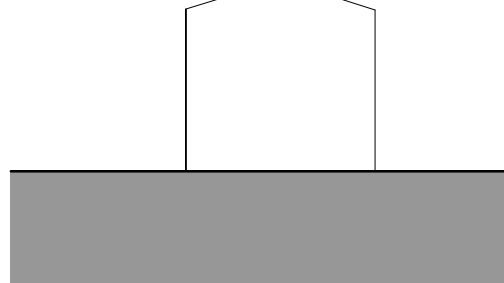


Outbuilding 05
Rear (West) Elevation
1:100




Outbuilding 06
Side (South) Elevation
1:100

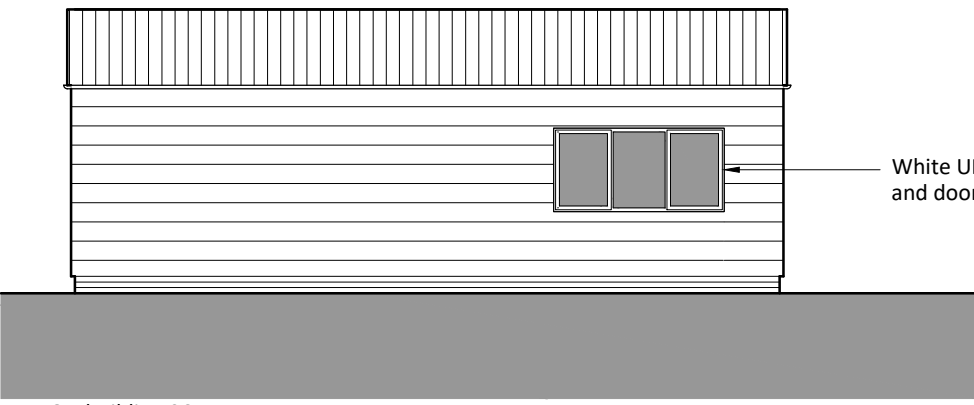


Outbuilding 06
Side (North) Elevation
1:100

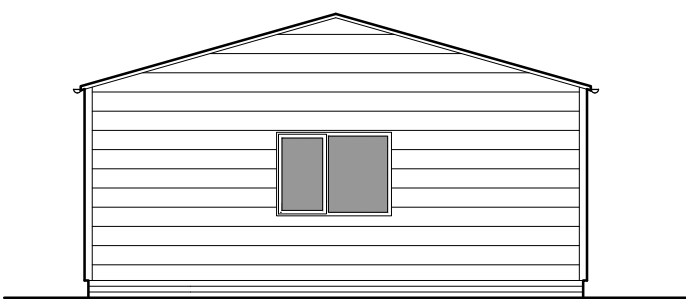


Outbuilding 06
Rear (West) Elevation
1:100

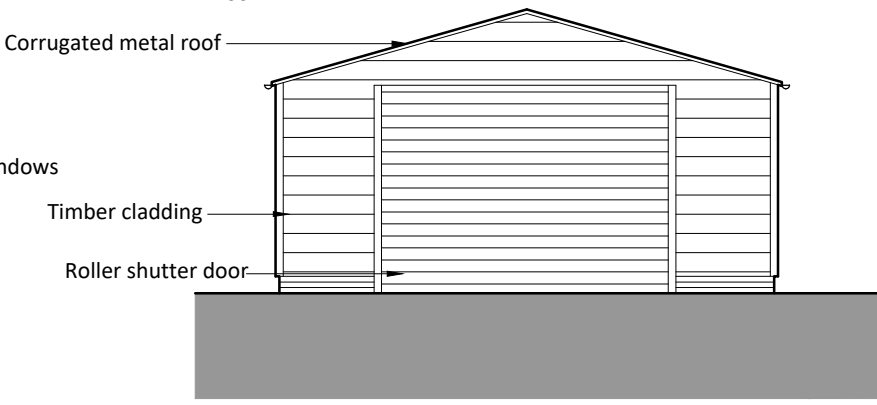


Outbuilding 06
Front (East) Elevation
1:100

 


Polytunnels
Side (South) Elevation
1:100

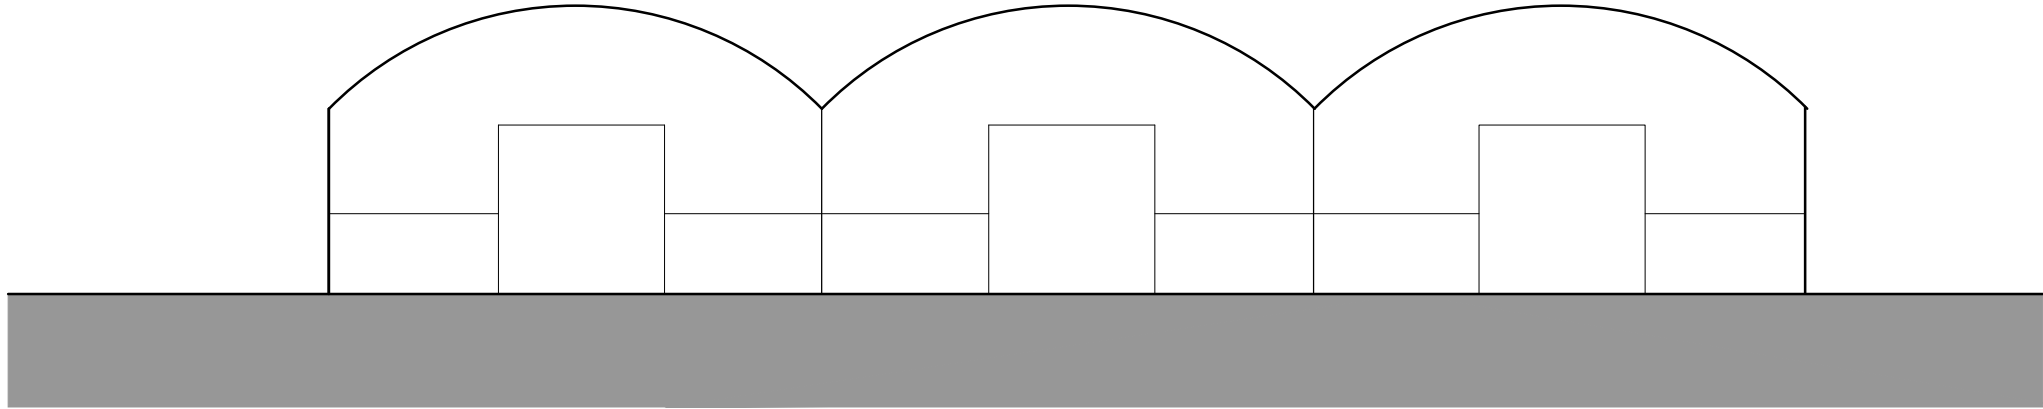

Polytunnels
Front (East) Elevation
1:100

 

Polytunnels
Side (North) Elevation
1:100

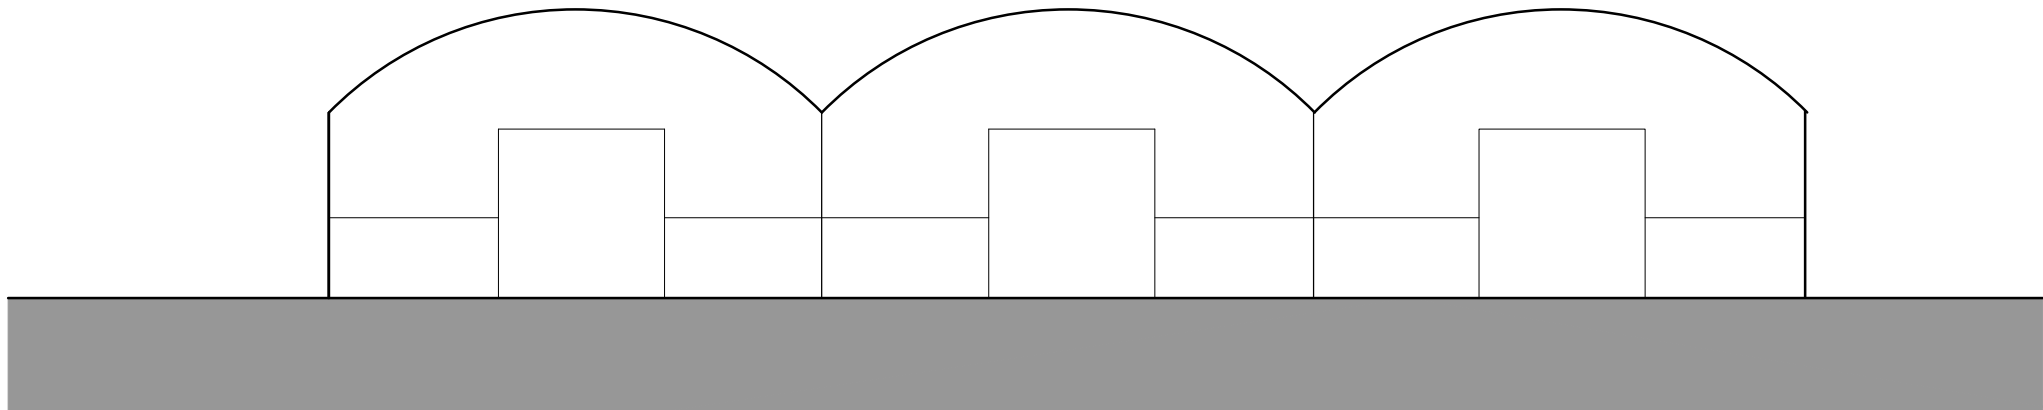

Polytunnels
Rear (West) Elevation
1:100

Project Title Walnut Hill Nursery, Walnut Hill Road, Longfield Hill, DA13 9HL	Job No 4244
Drawing Title Existing Outbuildings Elevations 1 of 2	Drawing No 306
Date 15.11.2024	Drawn by MW
	Checked by PN

Scale 1:100 © A1	Note