



Canopy
Front (South) Elevation
1:100

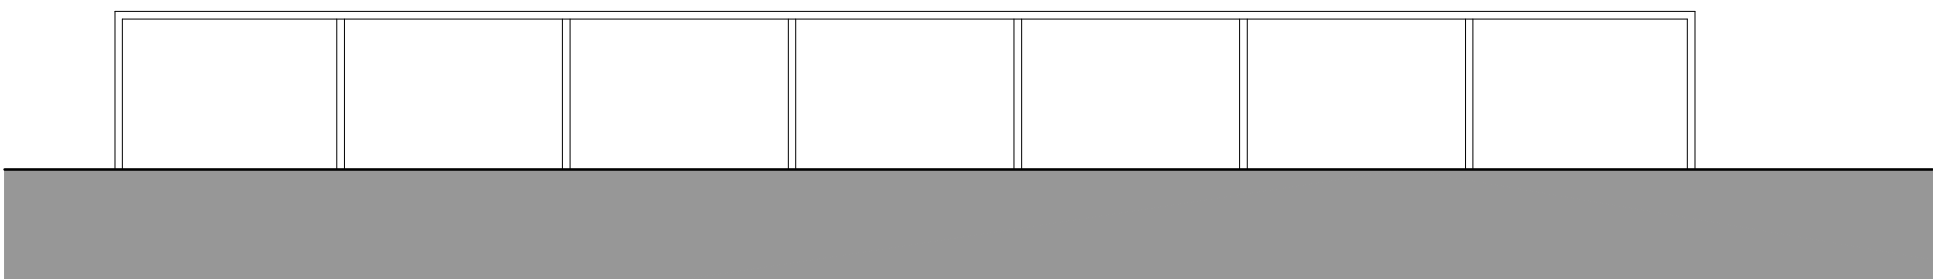


Canopy
Side (East) Elevation
1:100




Canopy
Rear (North) Elevation
1:100

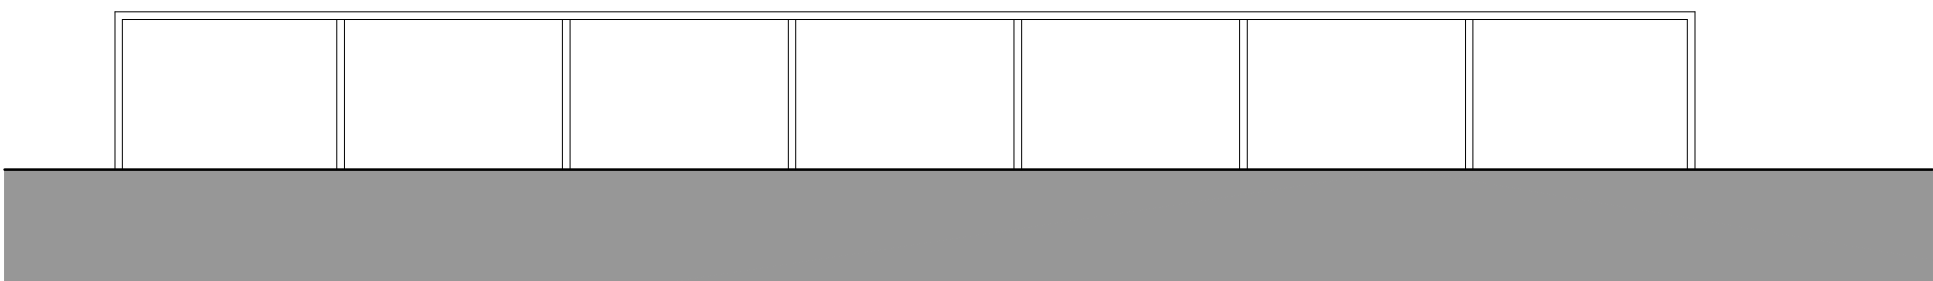

Canopy
Side (West) Elevation
1:100

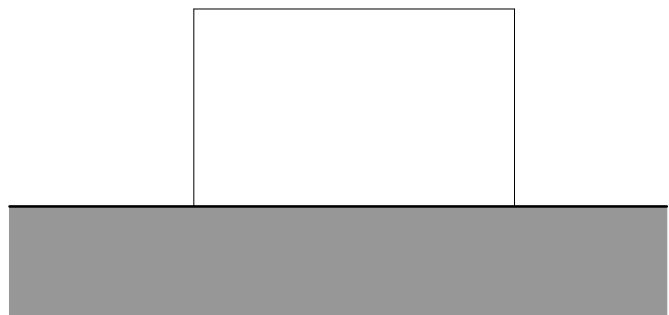


Metal Cage 01
Side (South) Elevation
1:100

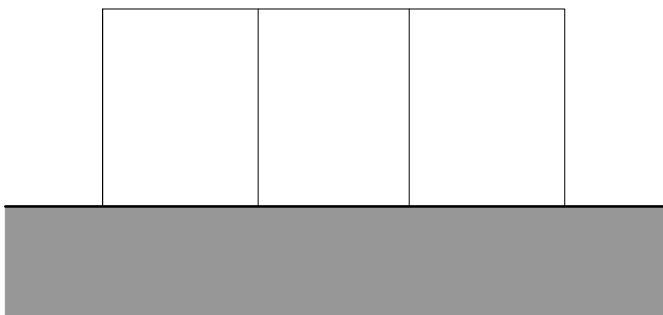


Metal Cage 01
Front (West) Elevation
1:100




Metal Cage 01
Side (North) Elevation
1:100

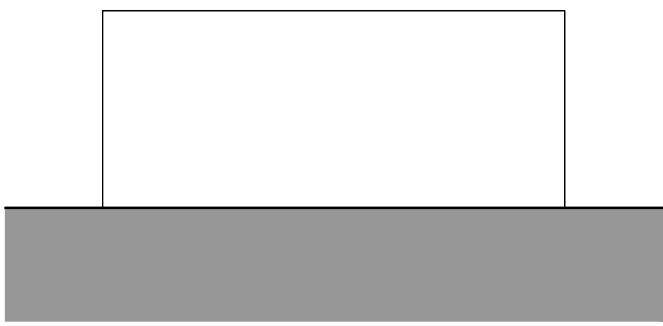


Metal Cage 01
Rear (East) Elevation
1:100

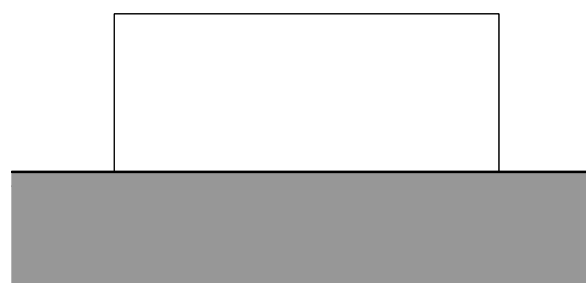


Metal Cage 02
Side (South) Elevation
1:100

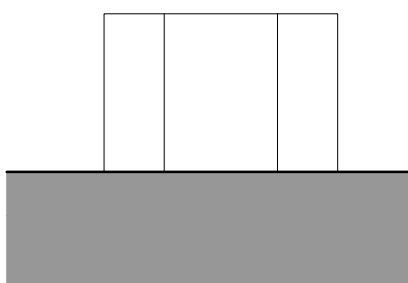

Metal Cage 02
Front (East) Elevation
1:100

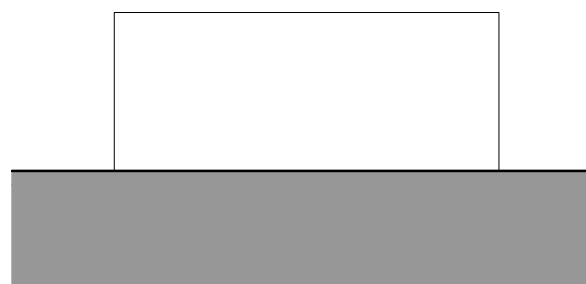


Metal Cage 02
Side (North) Elevation
1:100

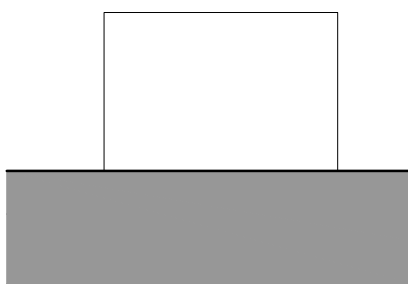


Metal Cage 02
Rear (West) Elevation
1:100




Container
Front (West) Elevation
1:100

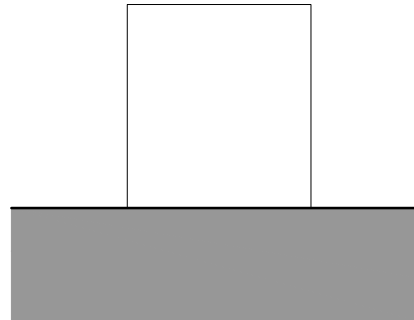


Container
Side (South) Elevation
1:100

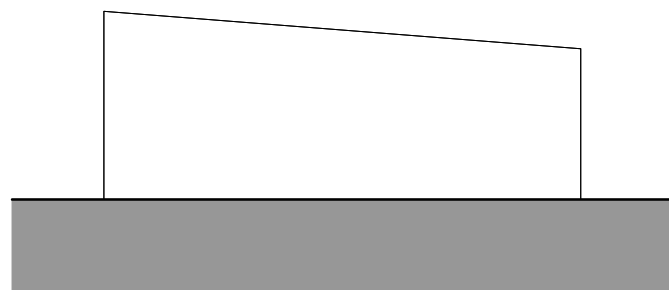


Retaining wall
Side (East) Elevation
1:100

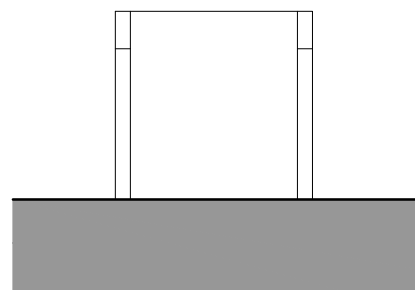


Retaining wall
Front (South) Elevation
1:100

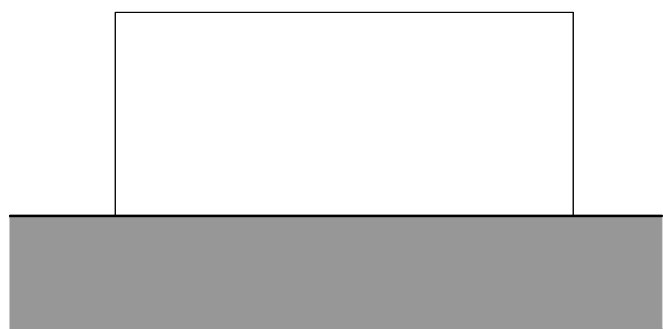


Container
Rear (East) Elevation
1:100

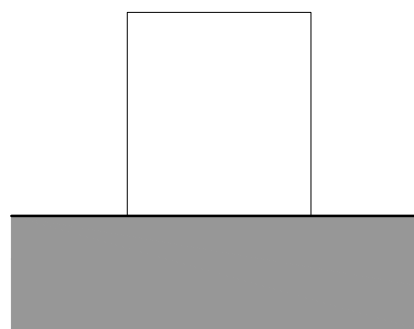

Container
Side (North) Elevation
1:100

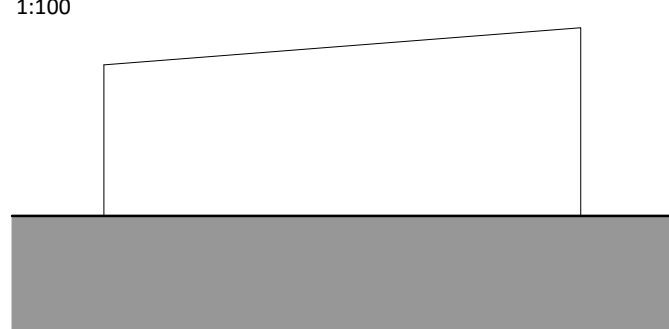

Retaining wall
Side (West) Elevation
1:100

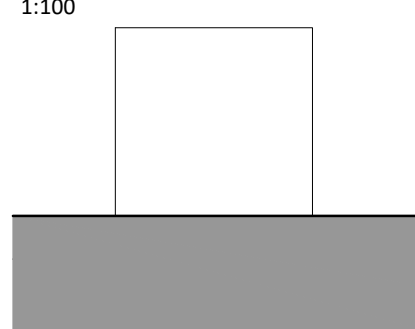

Retaining wall
Rear (North) Elevation
1:100

Project Title Walnut Hill Nursery, Walnut Hill Road, Longfield Hill, DA13 9HL		Job No 4244	
Drawing Title Existing Outbuildings Elevations 2 of 2		Drawing No 307	Revision —
Date 16.10.2024		Drawn by MW	Checked by PN
Scale 1:100 @ A1	Note		

1

2

6 m

4

5

1:100metres