


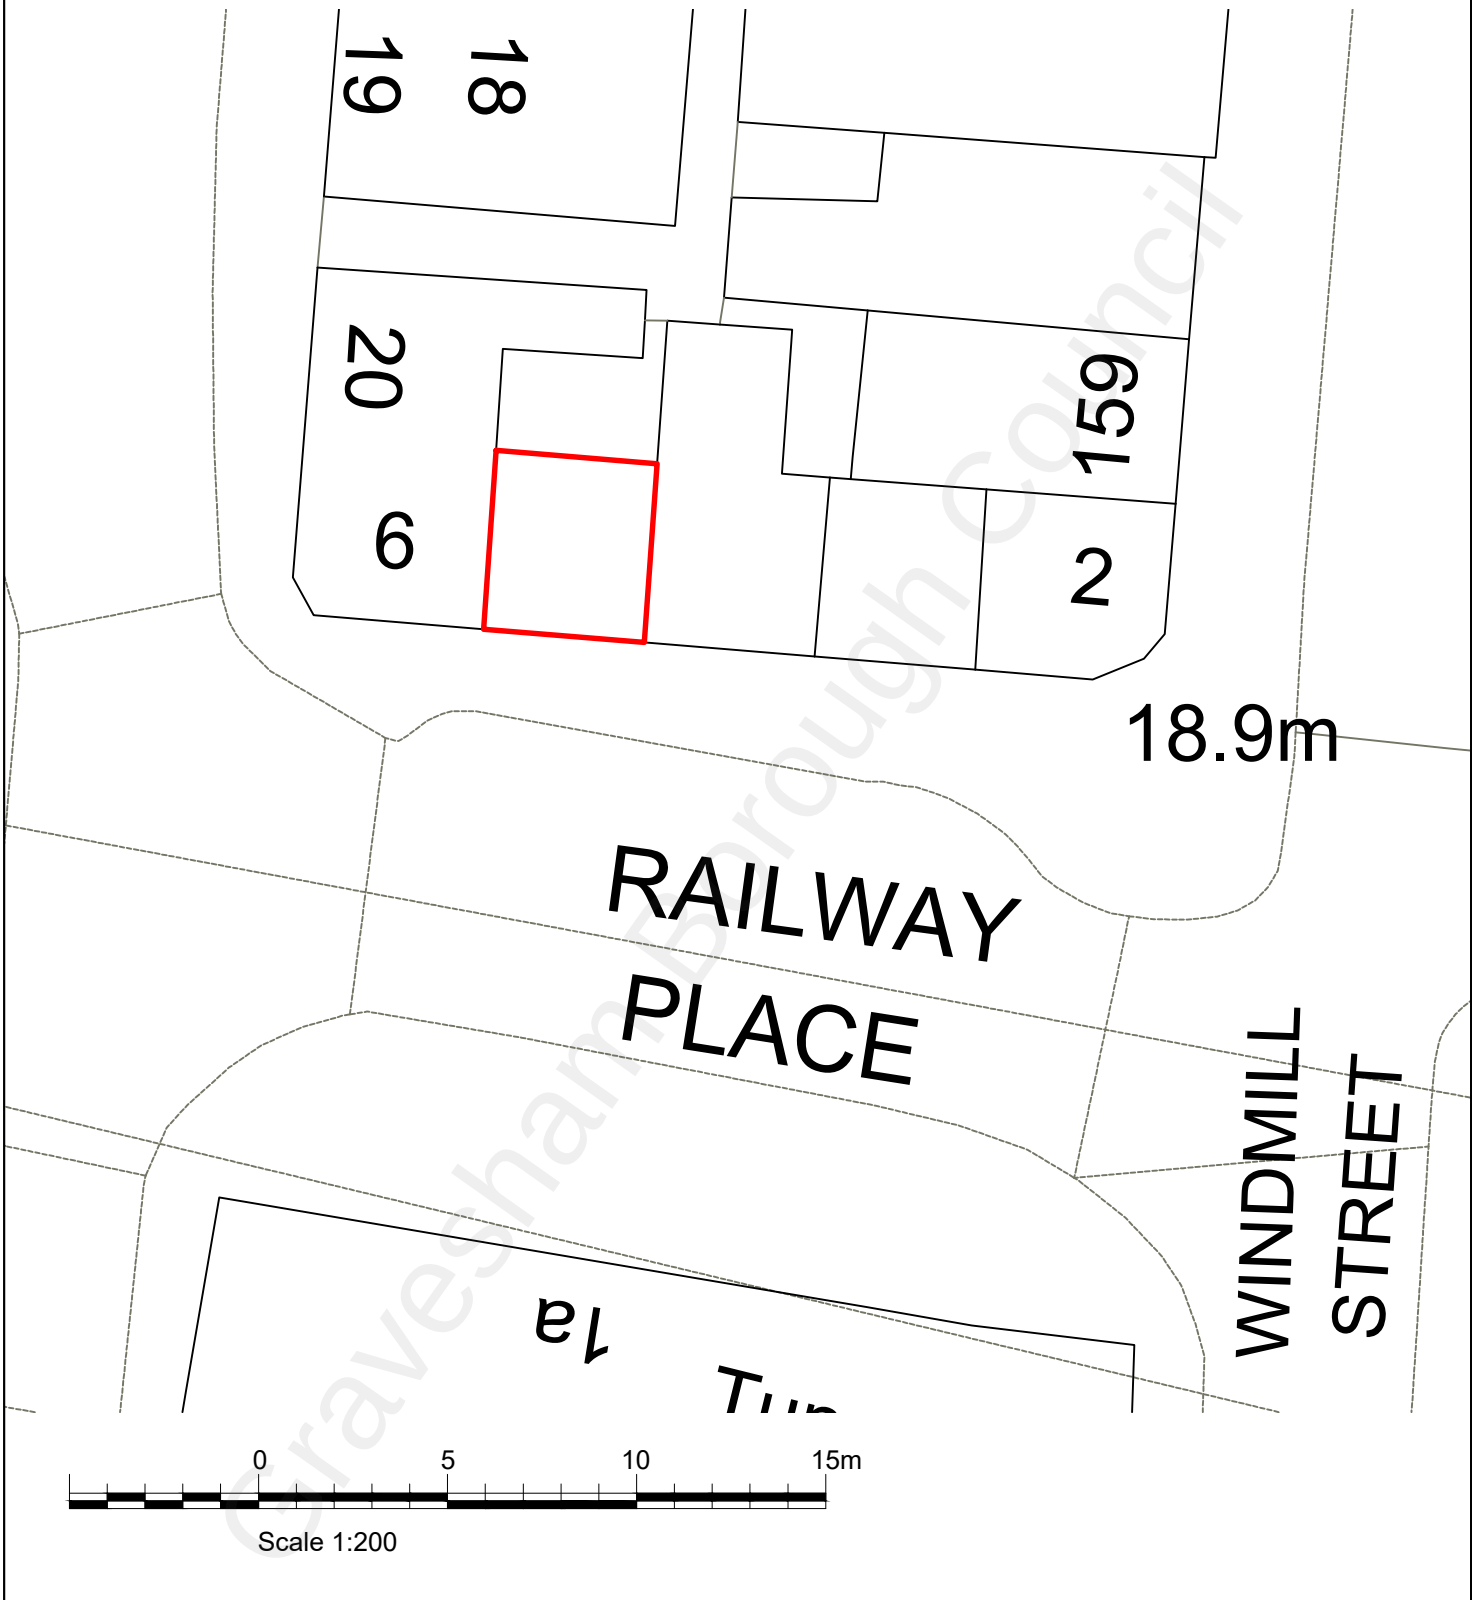

This drawing remains the Copyright
of the architects and may not be
reproduced in whole or in part
without their written permission



DAC

Architects

21 Stone Street,
Gravesend, Kent, DA11 0NP
Tel: 01474 566996
Fax: 01474 320374
Design@DACarchitects.co.uk

CLIENT
Z Bartholomew

PROJECT
Apollo Taxis Gravesend Ltd

TITLE
Proposed Block Plan

SCALE
1:200 @ A4

DRAWN BY
BH

PROJECT NO.
5242

DATE
15.03.2022

DRAWING No. REVISION
D-103 A