


# KEY

- INDICATES EXISTING WALLS  
—INDICATES EXISTING WALL TO BE REMOVED  
EW —EXISTING WINDOW RETAINED  
ED —EXISTING DOOR RETAINED  
W1 —WINDOW 1  
D1 —DOOR 1

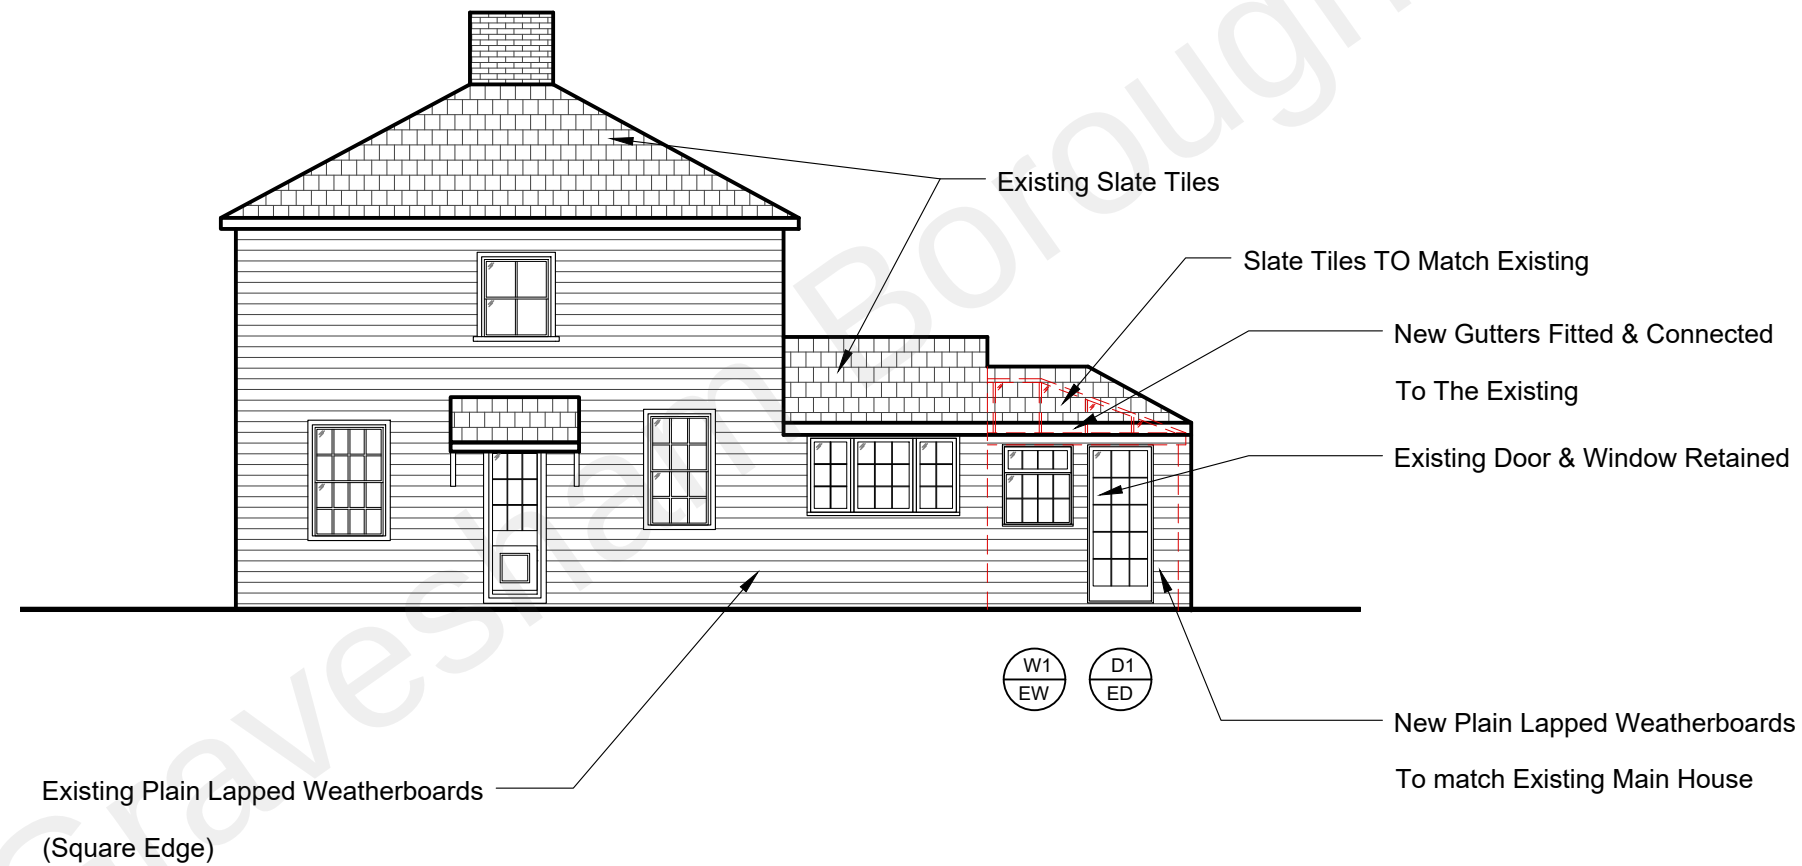

1 PROPOSED SIDE (NORTH-WEST) ELEVATION  
ELEVATION VIEW Scale 1:100

0 2 4 6m  
SCALE 1:100



JCD Architectural Consultant  
20 Admirals Walk,  
Chatham, Kent.  
ME5 8NL.  
TEL: 07946608141  
WED: www.jcd-ac.co.uk  
EMAIL: jcd-ac@outlook.com

|   |          |            |    |
|---|----------|------------|----|
| B | 25/10/21 | Keys added | JC |
| A | 10/05/21 | Text added | JC |

| REV. | DATE | REV. BY |
|------|------|---------|
|------|------|---------|

- COPYRIGHT JCD Architectural Consultant
- DO NOT SCALE OFF DRAWING.
  - ALL DIMENSIONS TO BE VERIFIED ON SITE BY THE CONTRACTOR PRIOR TO COMMENCEMENT OF ANY SHOP DRAWINGS OR SITE WORK.
  - ANY DISCREPANCY FOUND BETWEEN THIS DRAWING AND ANY OTHER DOCUMENT MUST BE REPORTED IMMEDIATELY TO THE DESIGNERS.
  - REMOVE THIS DRAWING FROM CURRENCY WHEN A REVISED DRAWING IS ISSUED.
  - THIS DOCUMENT REMAINS OUR EXCLUSIVE PROPERTY IT SHALL NOT BE REPRODUCED NOR COMMUNICATED TO THIRD PARTIES WITHOUT MY WRITTEN CONSENT.
  - THE COPYRIGHT OF THIS DRAWING AND DESIGN IS VESTED IN THE DESIGNERS.

|                                                                      |                    |                |
|----------------------------------------------------------------------|--------------------|----------------|
| Client:<br>Ian Gabell                                                |                    |                |
| Project:<br>80 Vale Road<br>Northfleet, Gravsend<br>Kent<br>DA11 8DA |                    |                |
| Title:<br>Proposed Side Elevation                                    |                    |                |
| AUTHOR<br>JC                                                         | DATE<br>21 01 2021 | APPROVED<br>JC |
| SCALES<br>1:100 @ A3                                                 | READ WITH<br>-     |                |
| DRAWING No.<br>20211                                                 | Series No.<br>(02) | DWG No.<br>010 |
| Rev<br>B                                                             |                    |                |
| DRAWING STATUS<br>PLANNING                                           |                    |                |