
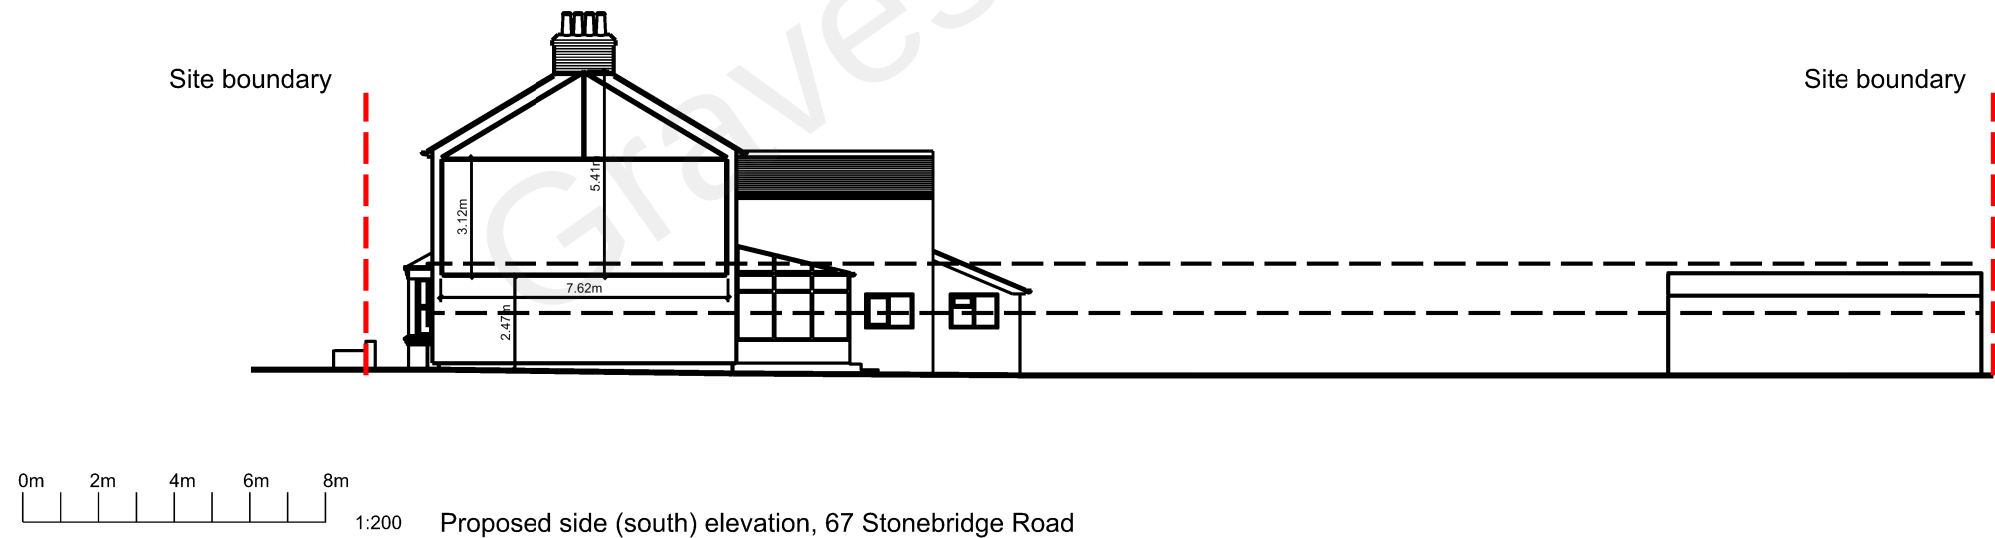


- General Notes
- 1. Do not scale except for planning purposes.
 - 2. All dimensions are shown in millimetres unless otherwise noted
 - 3. Refer to project based risk assessments before undertaking any work
 - 4. Notify the architect of any discrepancy immediately

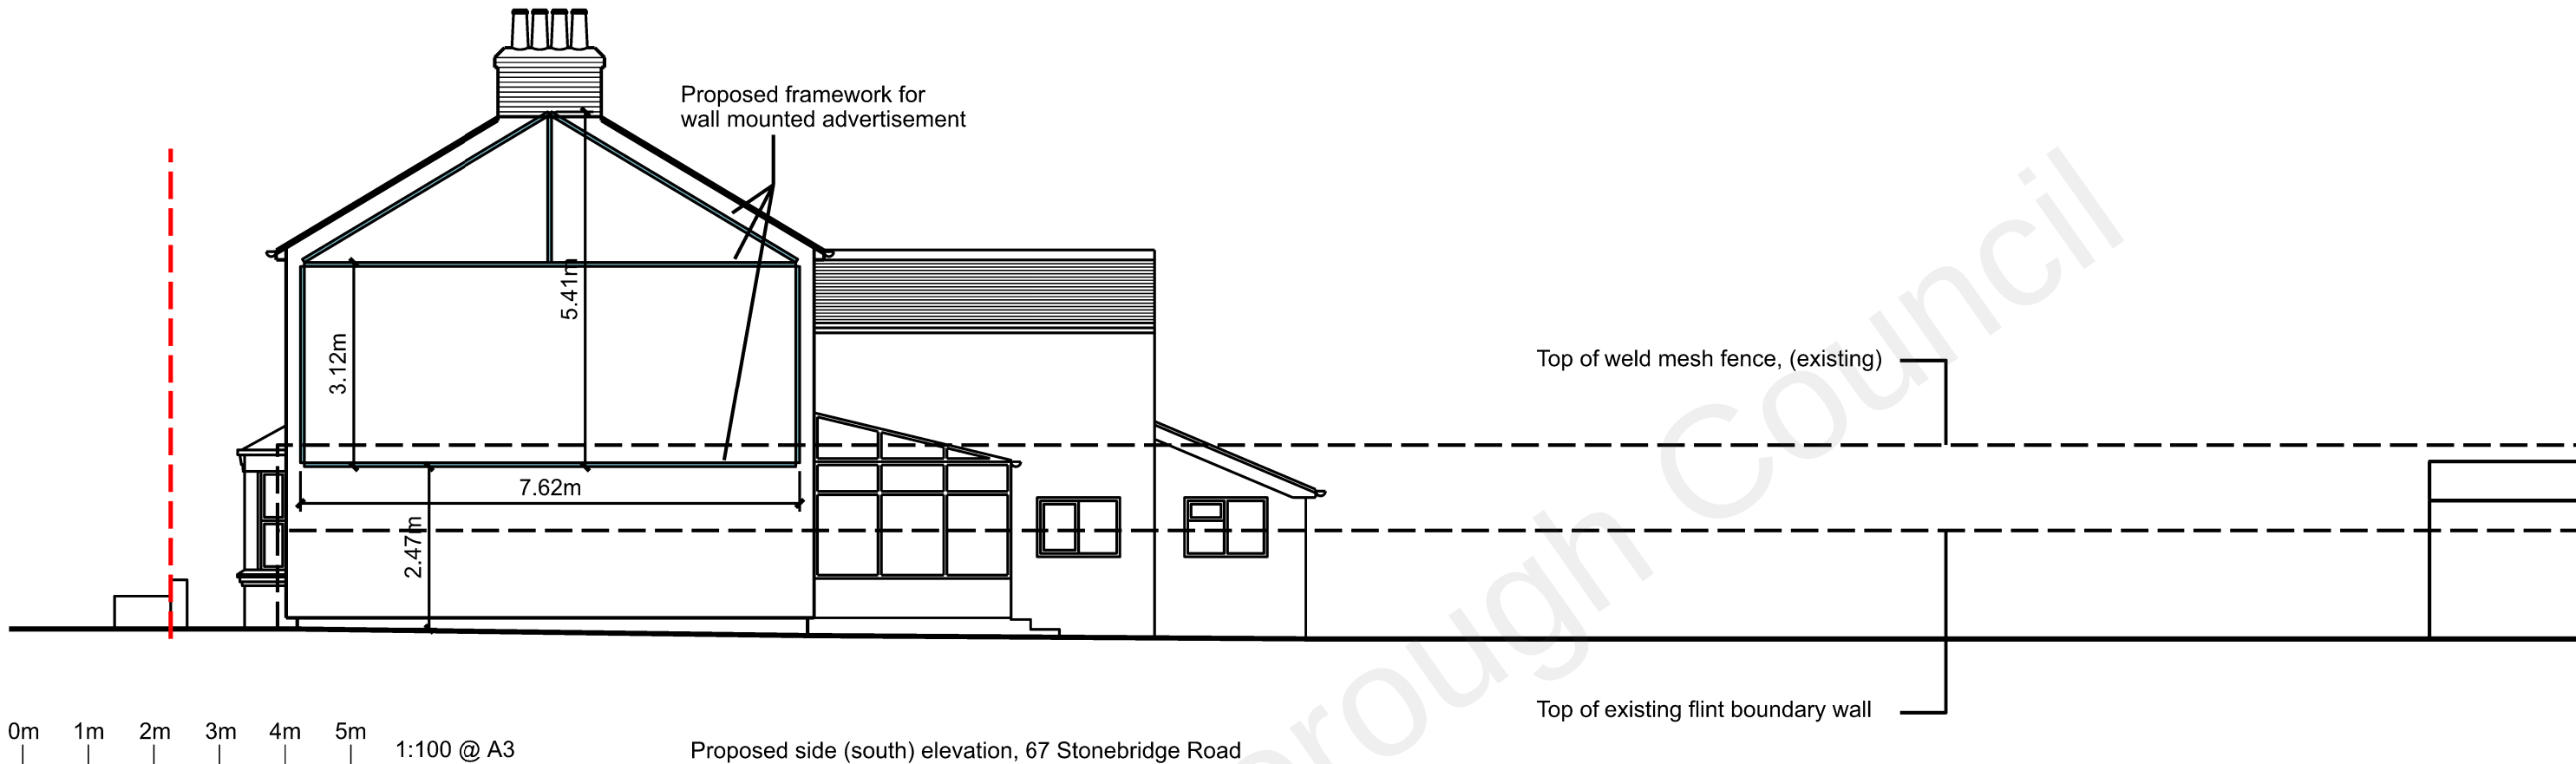

Rev	Date	Reason For Issue		Chk
David Lees Architects david@davidleesarchitects.co.uk 07597 573 892				
Client Mr M. Hill				
Project 67 Stonebridge Road				
Title Proposed Side (South) Elevation				
Status Planning				
Project Number 2210		Date 2022-03-01		Checked By DL
Revision P1		Scale @ ISO A3 1:100 & 1:200		Approved By DL
Drawing Number A-0-002				