


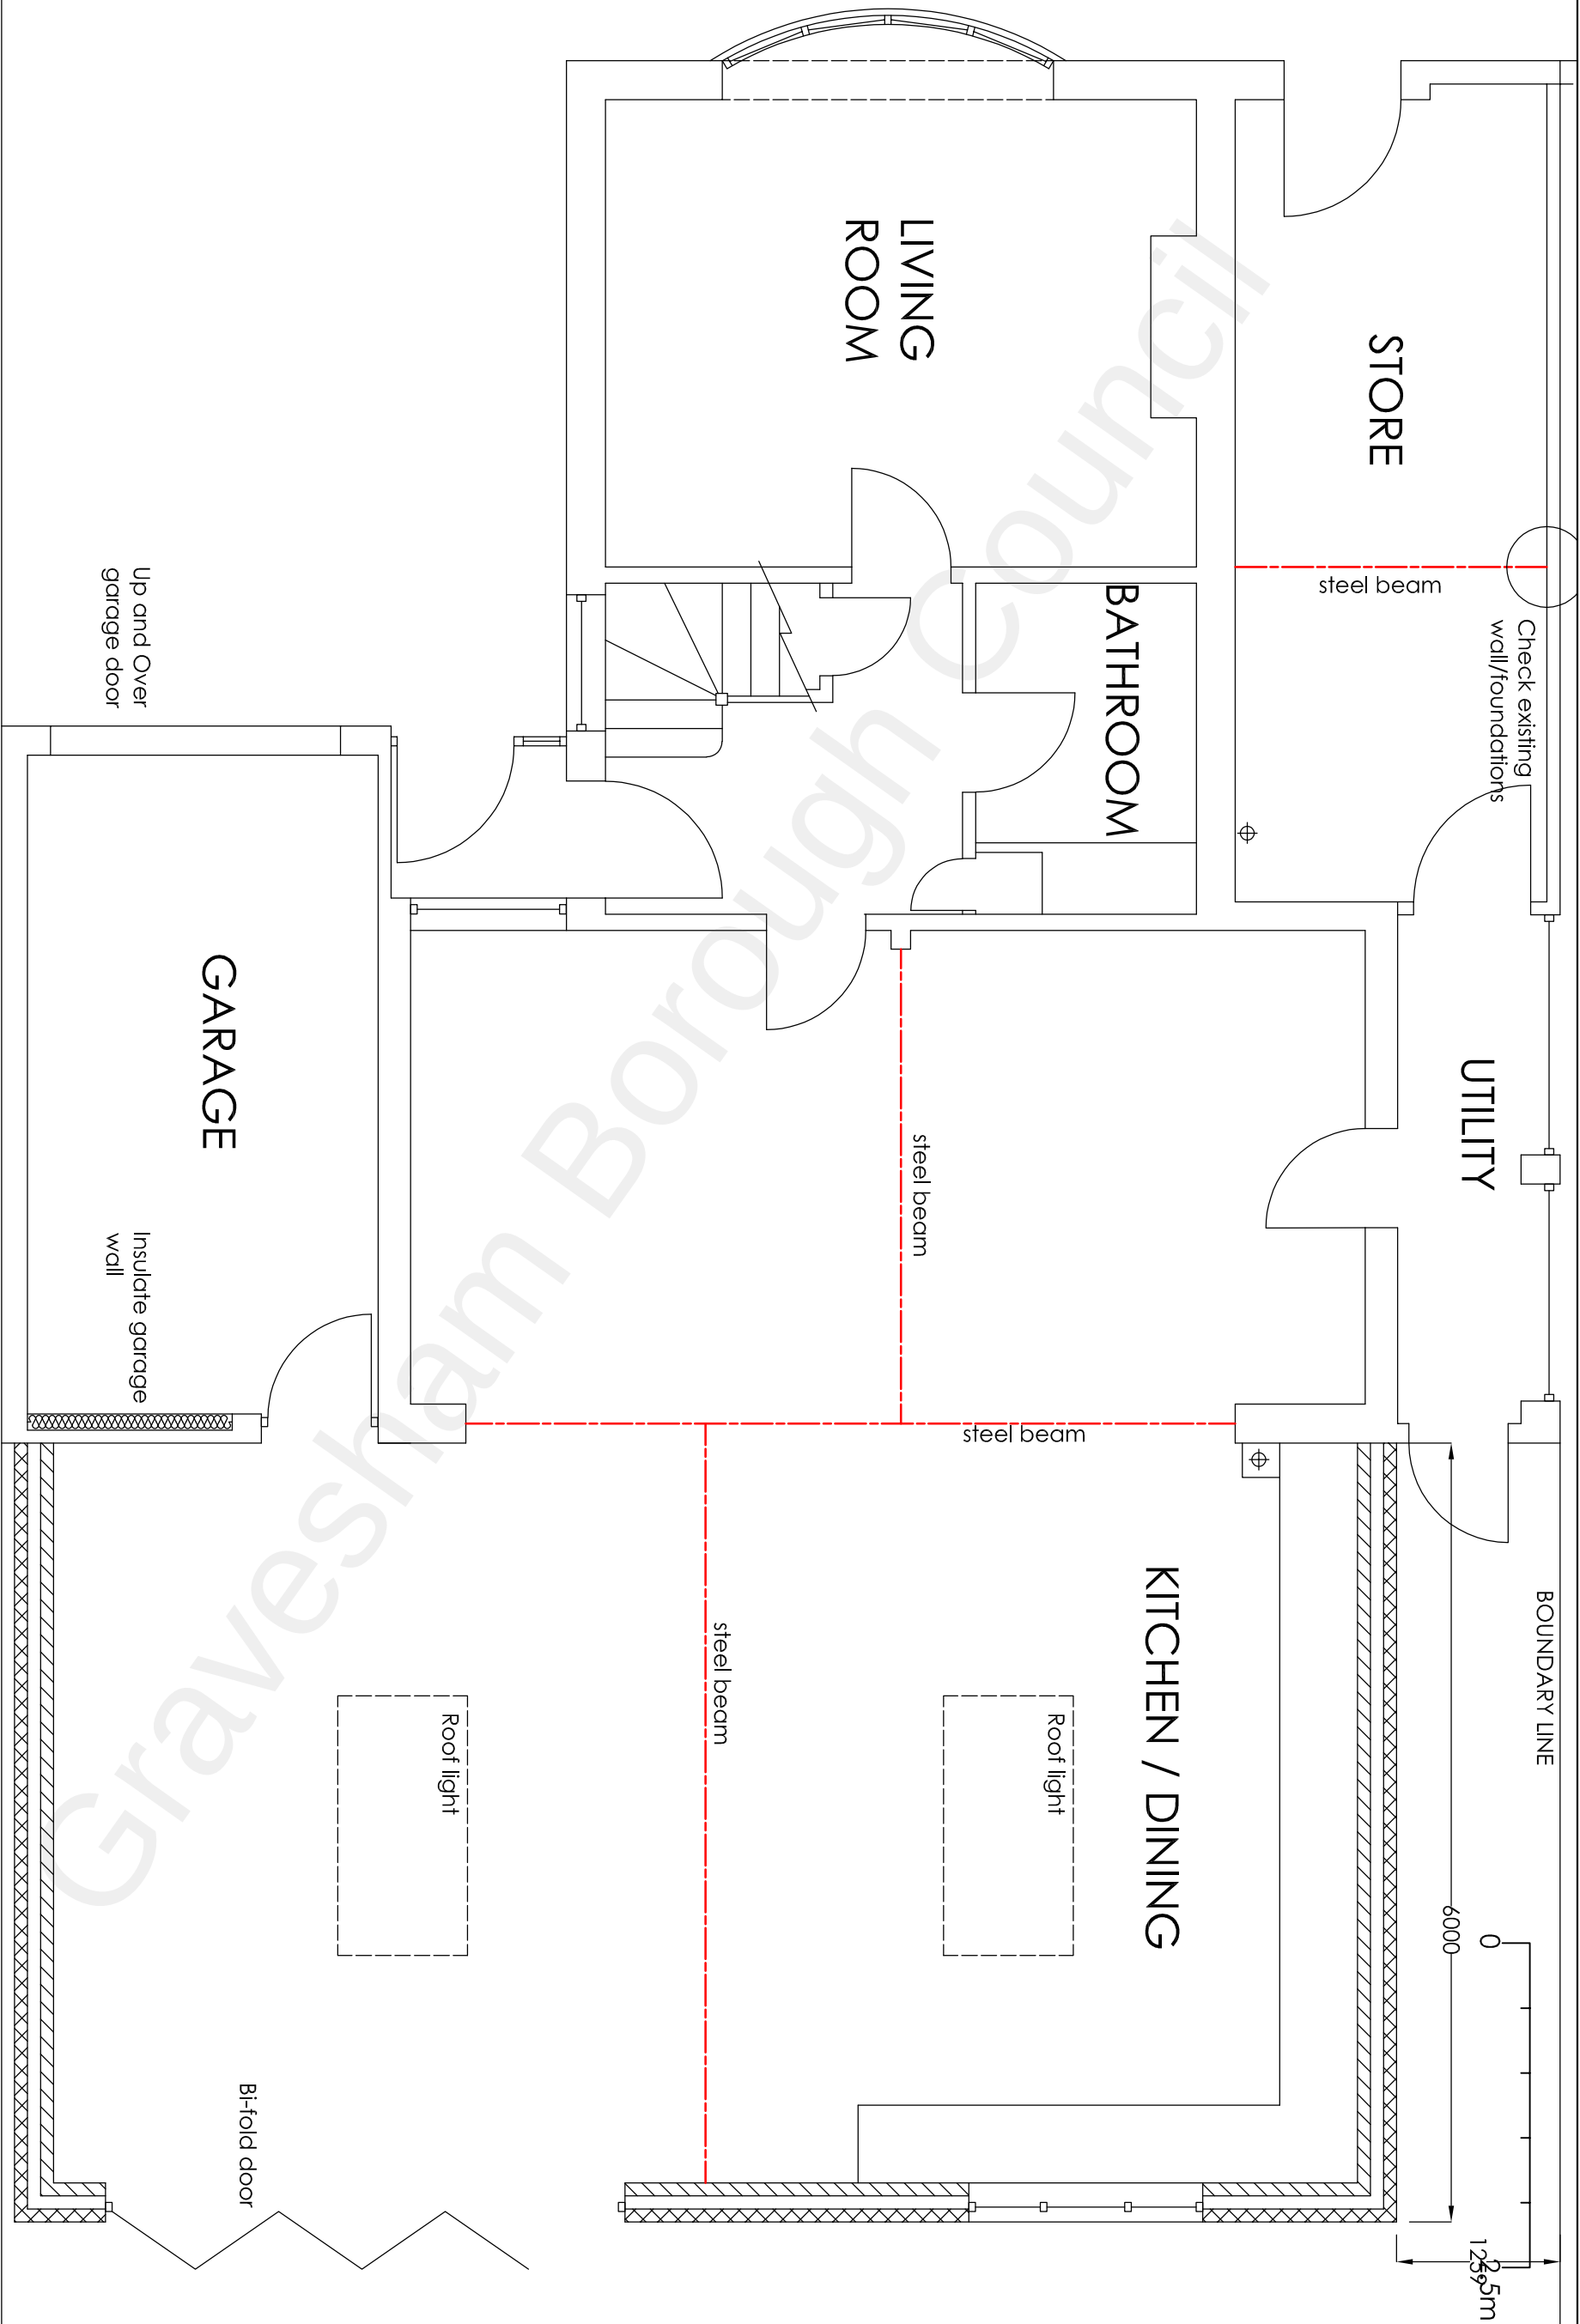

Project		77 Hever Court Road Gravesend Kent DA12 5EG Room Above Garage, Rear Single Storey Extension and Extend Side First Floor Dormer						H Channa Picaroons Maidstone Road Platt Kent TN15 8LB Tel: 07828277909 E-mail: hbchanna@tiscali.co.uk	
Drawing Title		Proposed Ground Plan		Rev		Description		Date	
								Drawn HC	
								Date Oct 2021	
								Scale 1:50	
								Drawing No. 77HCR/A3/O2	