


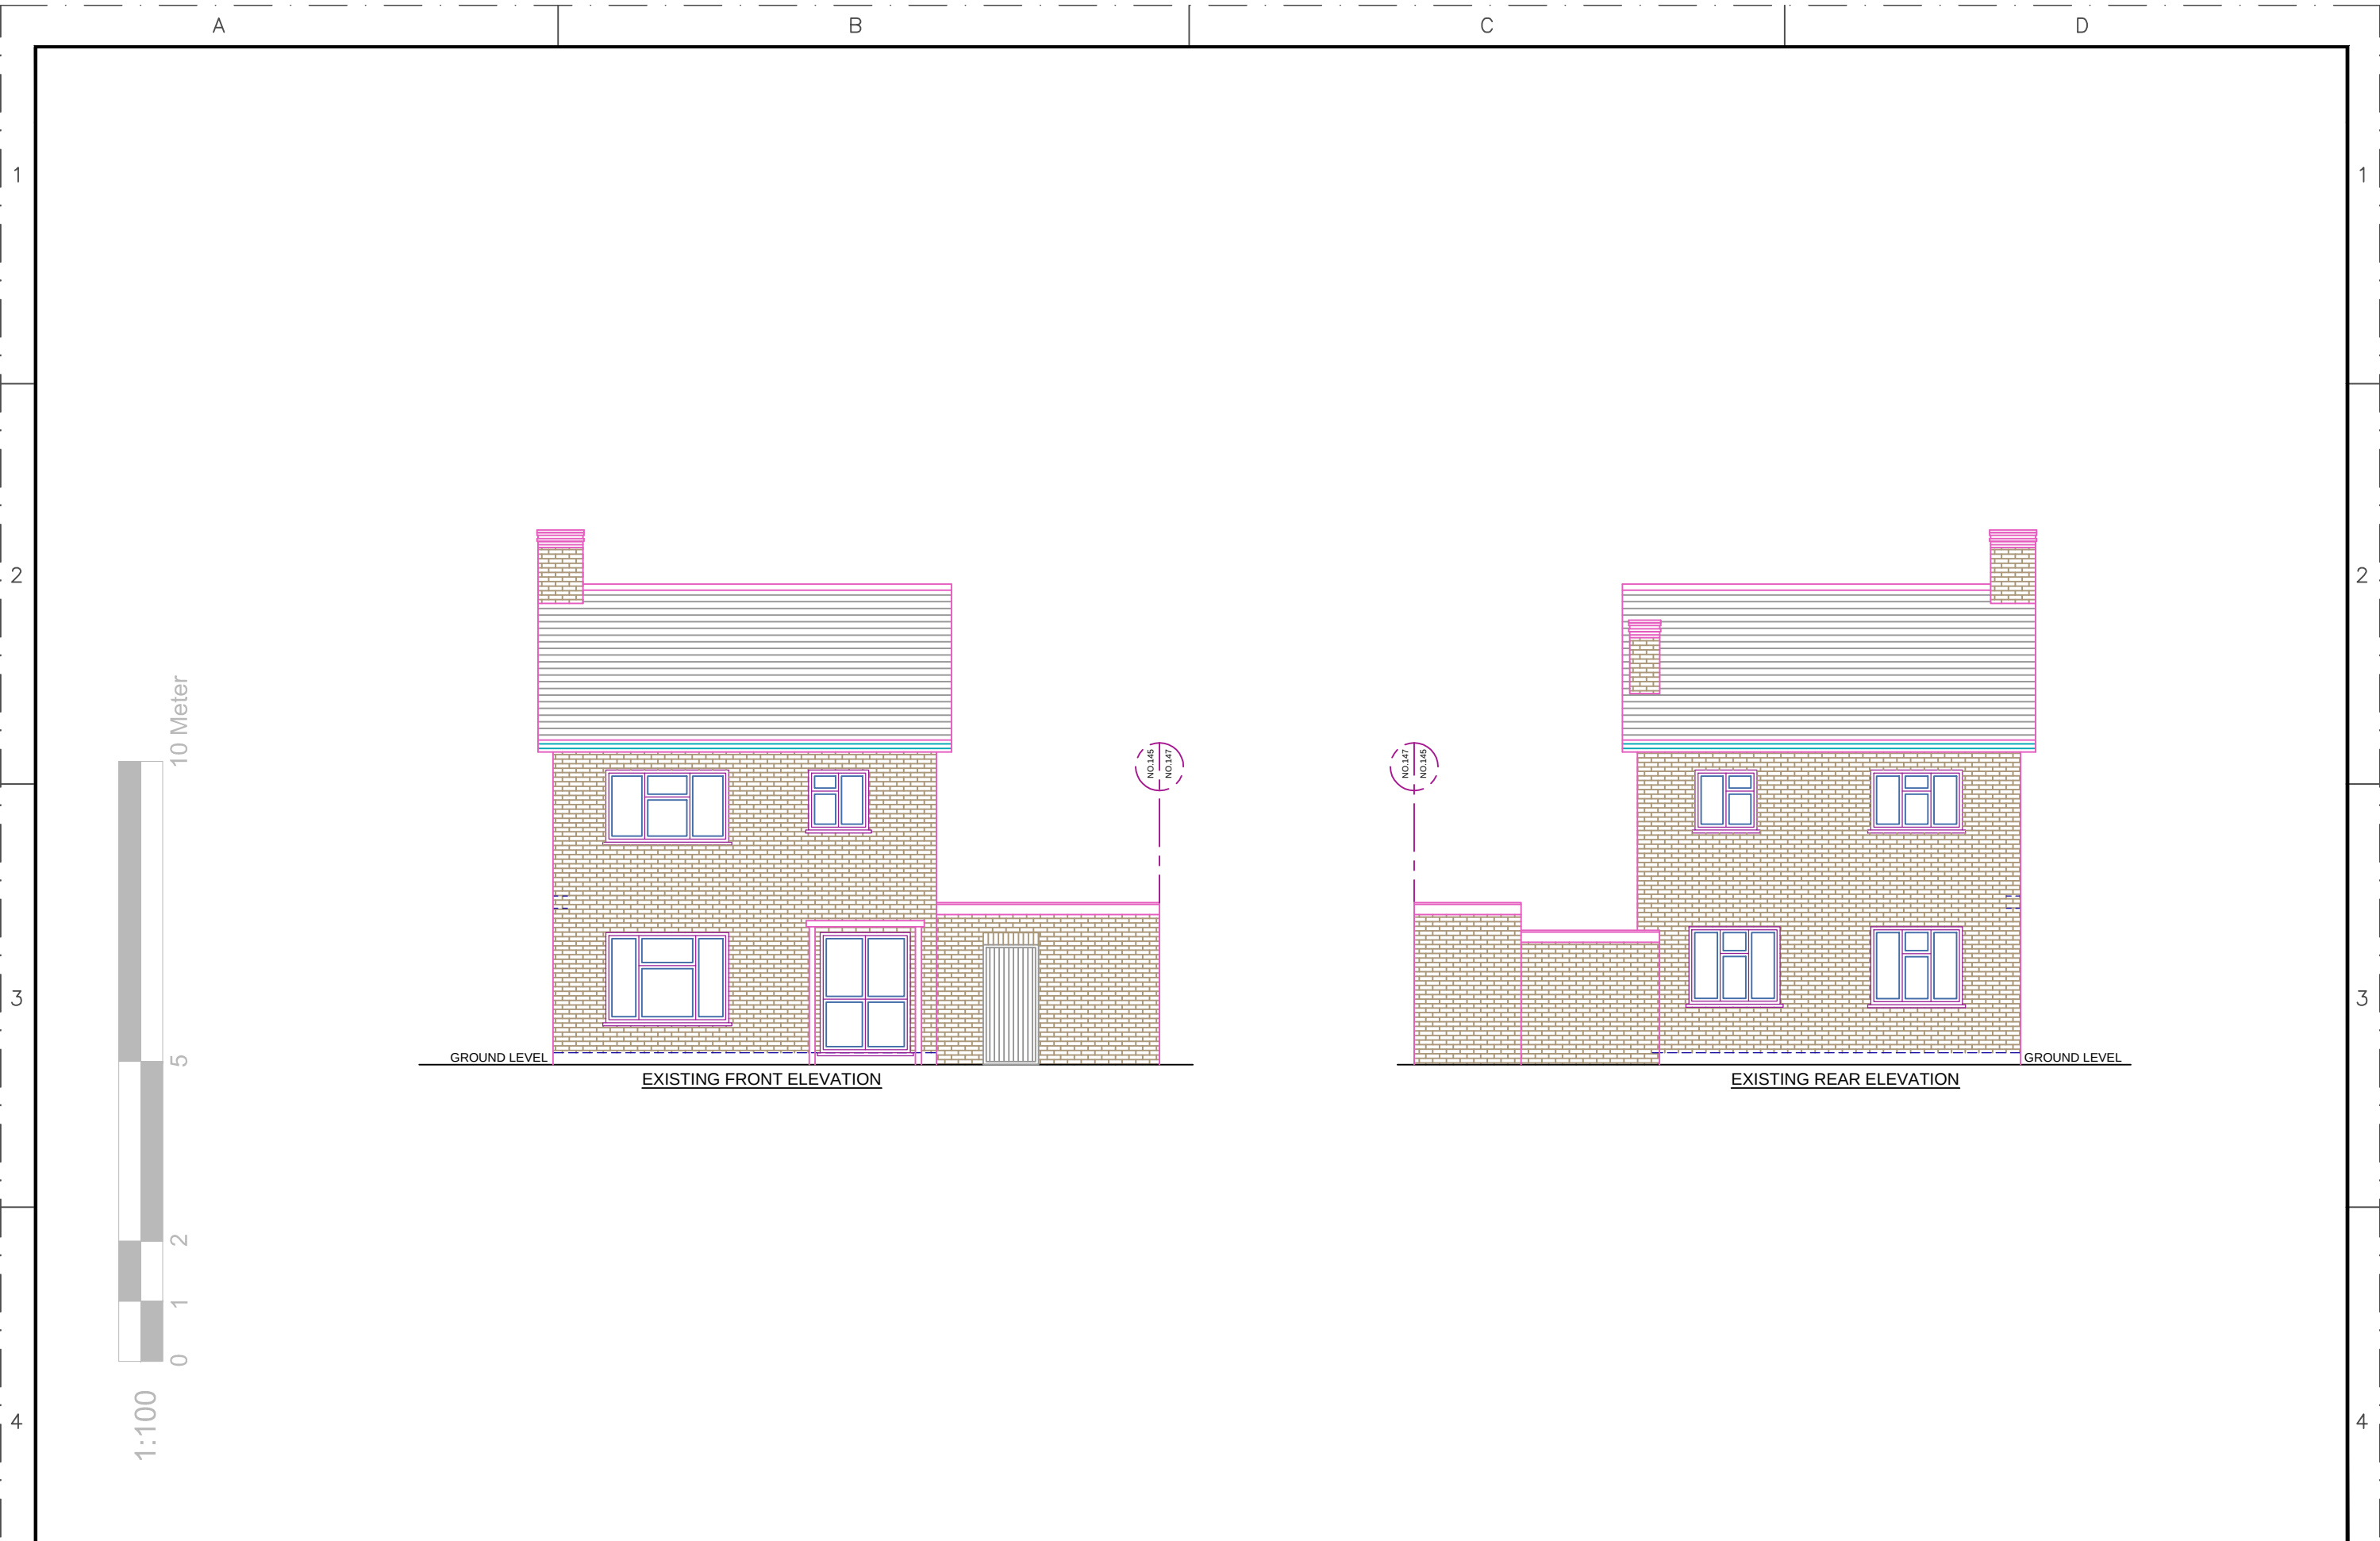

|                    |  |   |    |      |          |    |     |   |                |   |                           |
|--------------------|--|---|----|------|----------|----|-----|---|----------------|---|---------------------------|
| REFERENCE DRAWINGS |  | <b>GENERAL NOTES</b><br>This drawing is for planning use only do not use this drawing for any purpose other than that for which it was issued.<br>Structural Design and Building Control Approval is required before construction commences.<br>This drawing is subject to copyright do not reproduce this drawing without prior permission. | No | DATE | REVISION | BY | CHK | <b>CONSULTANT</b><br><br>CIVIL ENGINEERS<br>STRUCTURAL ENGINEERS<br>ARCHITECTURAL DESIGNERS<br>Contact: 07947249323 | DRAWN<br>AS    | <b>CLIENT/PROJECT</b><br>145 High Street Northfleet<br>Gravesend DA11 9HG<br><b>TITLE</b><br>EXISTING ELEVATIONS | DRAWING No.<br><b>D05</b> |
|                    |  |   |    |      |          |    |     |   | CHECKED<br>A.R |   | SCALE: 1:100              |
|                    |  |   |    |      |          |    |     |   | PROJECT NO.    |   | DATE: 29-02-2024          |
|                    |  |   |    |      |          |    |     |   |                |   |                           |