

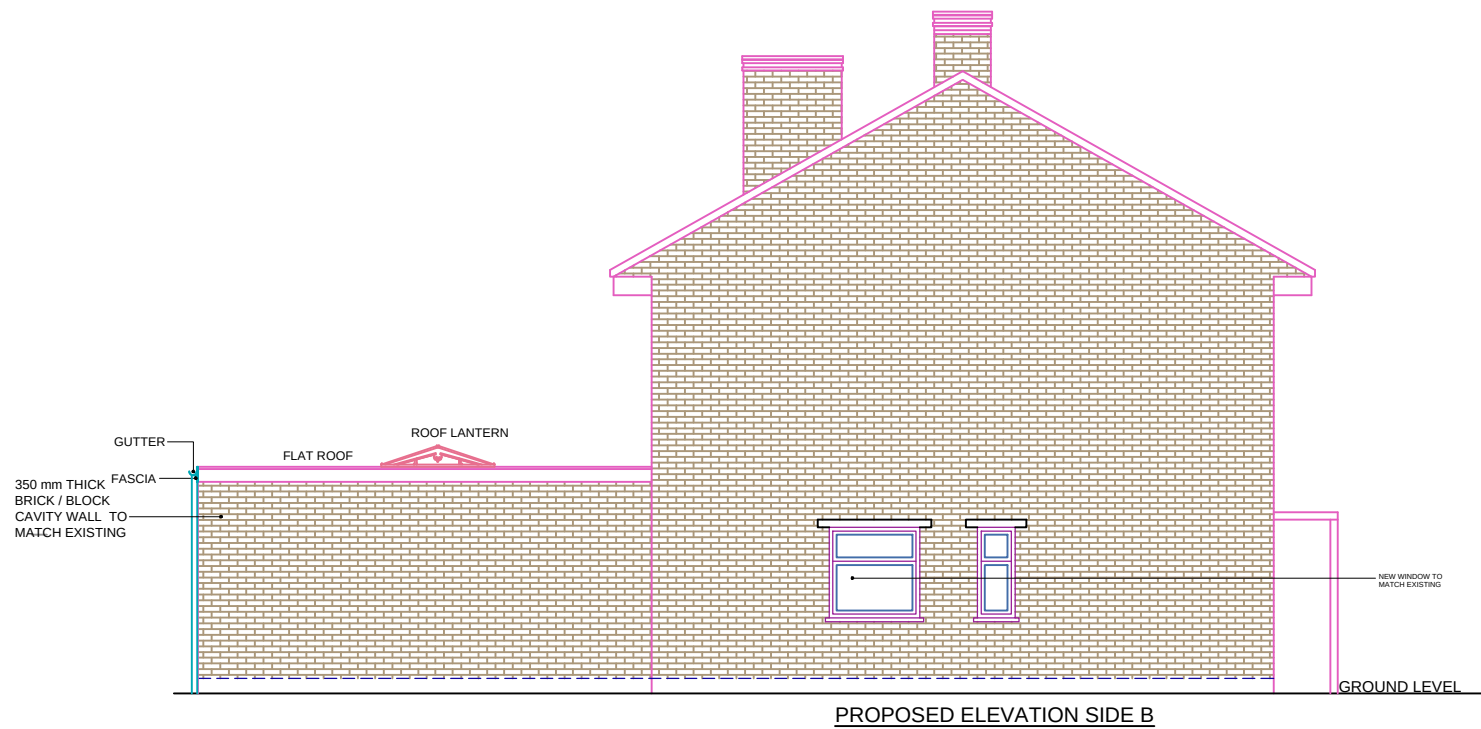


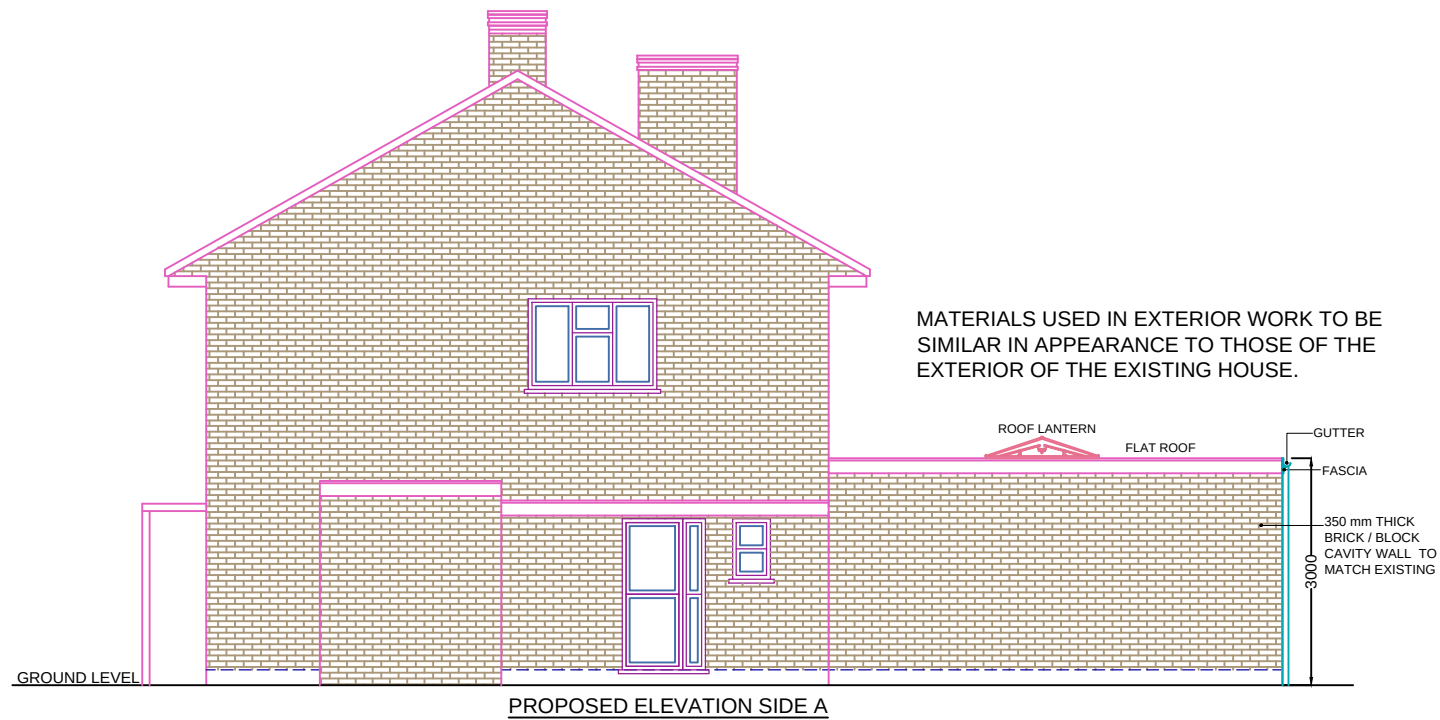

1:100

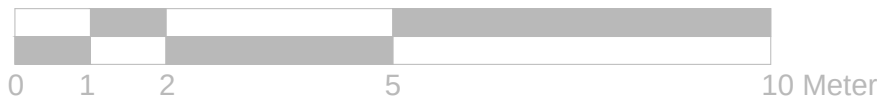

REFERENCE DRAWINGS		GENERAL NOTES This drawing is for planning use only do not use this drawing for any purpose other than that for which it was issued. Structural Design and Building Control Approval is required before construction commences. This drawing is subject to copyright do not reproduce this drawing without prior permission.	No	DATE	REVISION	BY	CHK	CONSULTANT		CLIENT/PROJECT		DRAWING No.
									CIVIL ENGINEERS STRUCTURAL ENGINEERS ARCHITECTURAL DESIGNERS	145 High Street Northfleet Gravesend DA11 9HG		D08
										TITLE		SCALE: 1:100
										PROJECT NO.		DATE: 29-02-2024
										PROPOSED ELEVATIONS		