



KEY

-INDICATES DEMOLITIONS / TO BE REMOVED

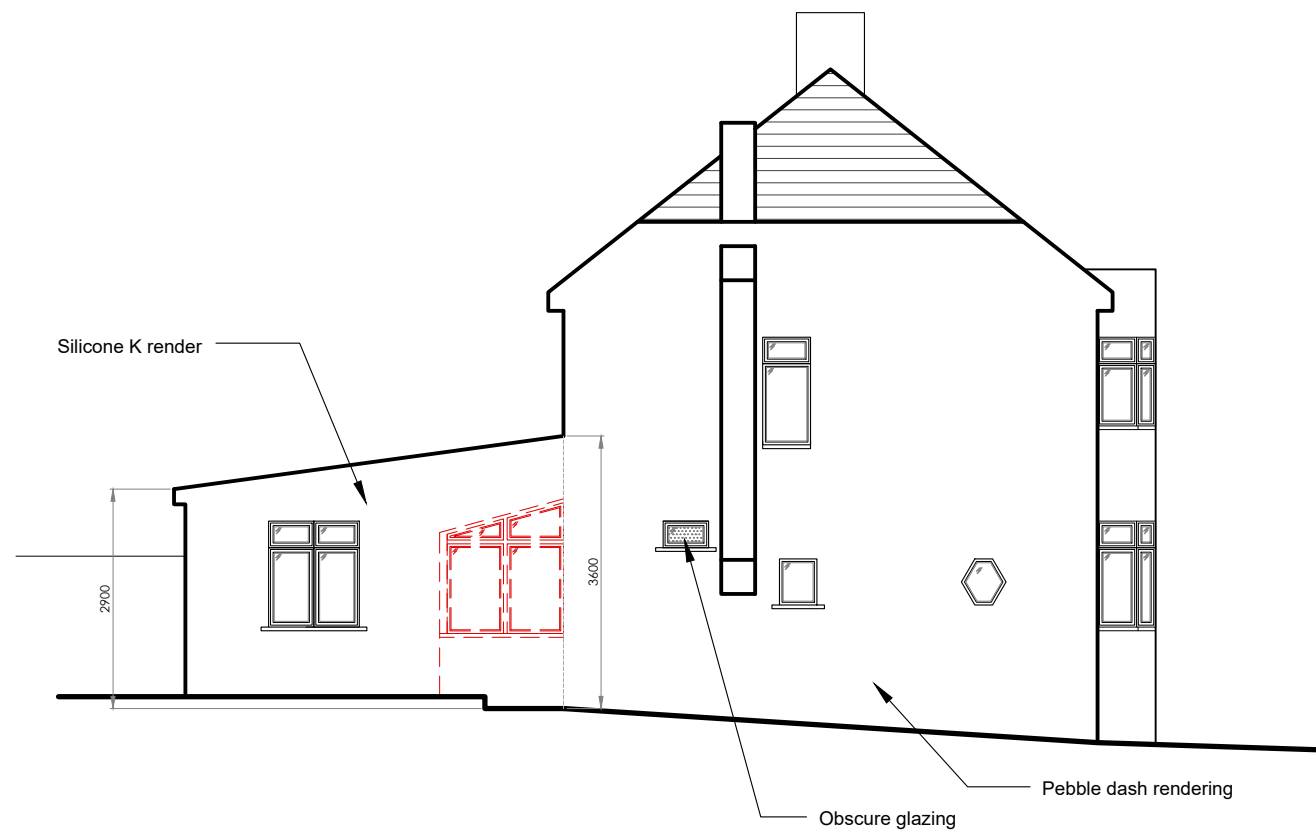

1 PROPOSED SIDE (NORTH) ELEVATION
ELEVATION VIEW Scale 1:100

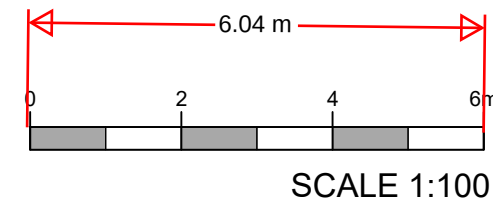

JCD Architectural Consultant
20 Admirals Walk,
Chatham, Kent.
ME5 8NL.
TEL: 07946608141
WED: www.jcd-ac.co.uk
EMAIL: jcd-ac@outlook.com

A 03/03/2024 proposal width & window position revised JC

REV.	DATE	REV. BY
------	------	---------

- COPYRIGHT JCD Architectural Consultant
- DO NOT SCALE OFF DRAWING.
 - ALL DIMENSIONS TO BE VERIFIED ON SITE BY THE CONTRACTOR PRIOR TO COMMENCEMENT OF ANY SHOP DRAWINGS OR SITE WORK.
 - ANY DISCREPANCY FOUND BETWEEN THIS DRAWING AND ANY OTHER DOCUMENT MUST BE REPORTED IMMEDIATELY TO THE DESIGNERS.
 - REMOVE THIS DRAWING FROM CURRENCY WHEN A REVISED DRAWING IS ISSUED.
 - THIS DOCUMENT REMAINS OUR EXCLUSIVE PROPERTY IT SHALL NOT BE REPRODUCED NOR COMMUNICATED TO THIRD PARTIES WITHOUT MY WRITTEN CONSENT.
 - THE COPYRIGHT OF THIS DRAWING AND DESIGN IS VESTED IN THE DESIGNERS.

Client: Mubasirul Islam		
Project: 85 Valley Drive Gravesend Kent DA12 5RR		
Title: Proposed Side Elevation		
AUTHOR JC	DATE 13 02 2024	APPROVED JC
SCALES 1:100 @ A3	READ WITH -	
DRAWING No. 21136 (05) 011 A		
Project No. Series No. DWG No. Rev		
DRAWING STATUS PLANNING		