




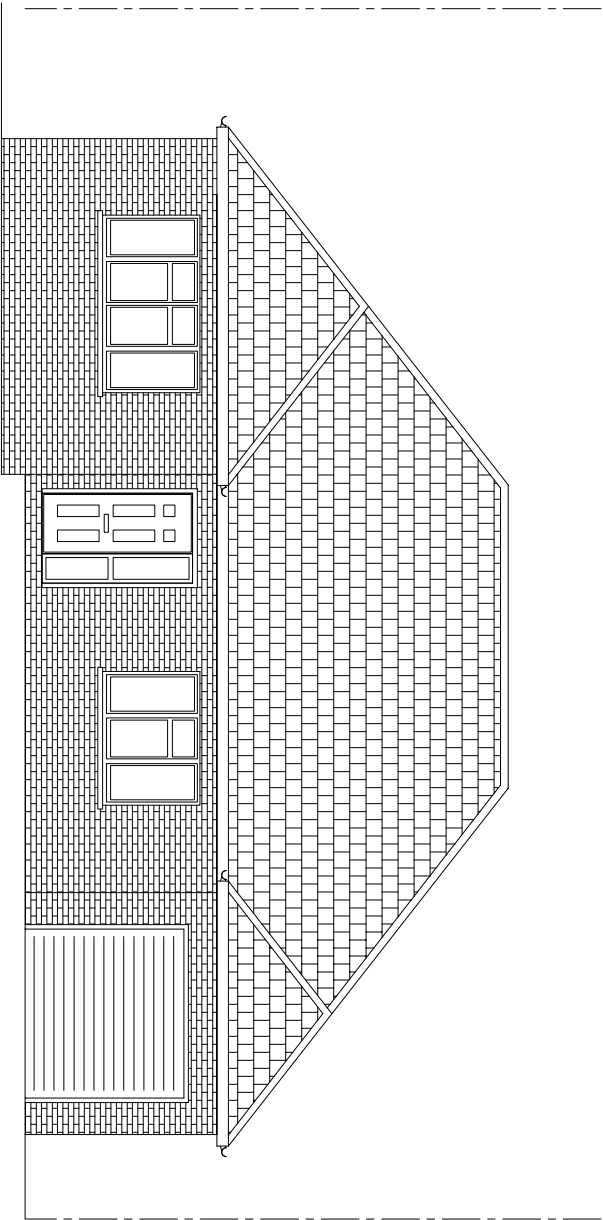


EXISTING FRONT ELEVATION

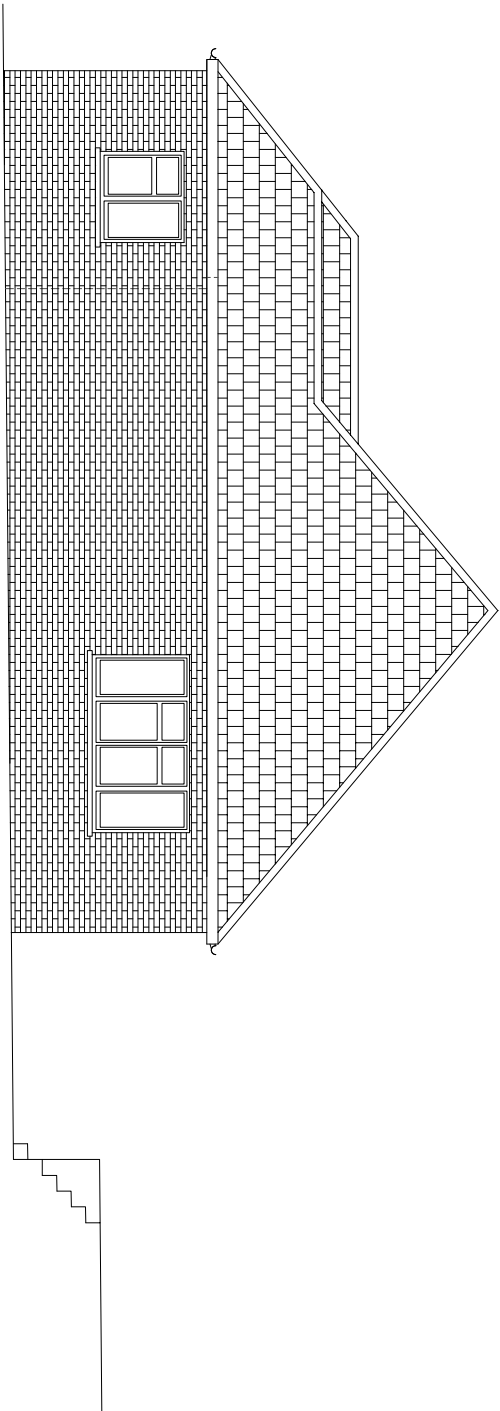

EXISTING SIDE ELEVATION

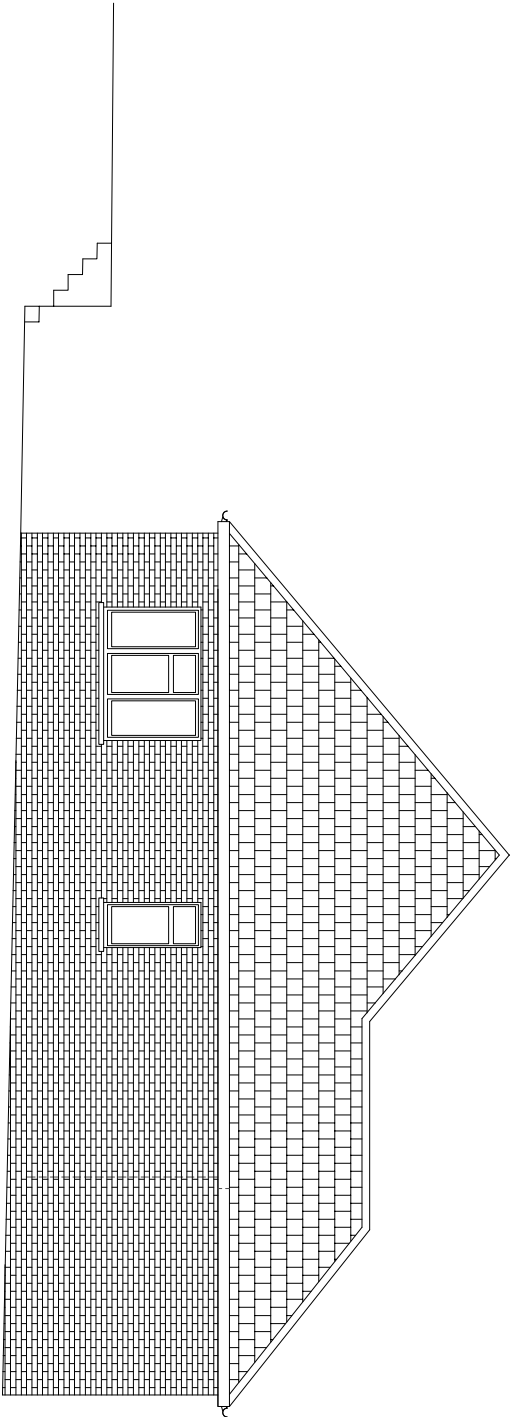

EXISTING SIDE ELEVATION

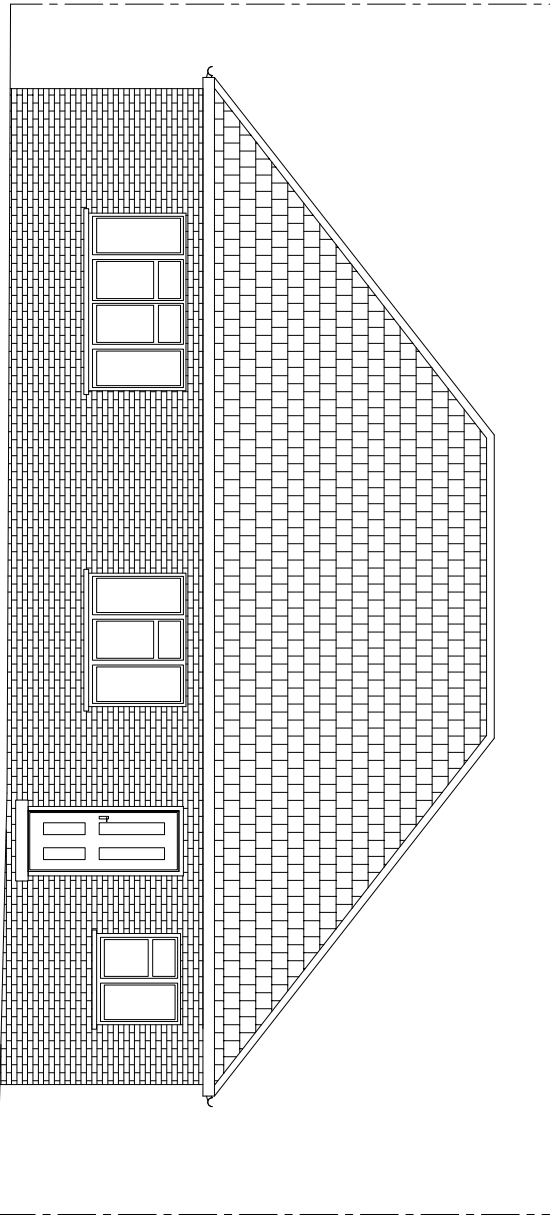

EXISTING REAR ELEVATION



Client	Mr Dalbagh Singh Rajbans 5 The Yews Gravesend, Kent DA12 1PA	Drawing Title	Existing Elevations	
--------	---	---------------	---------------------	--