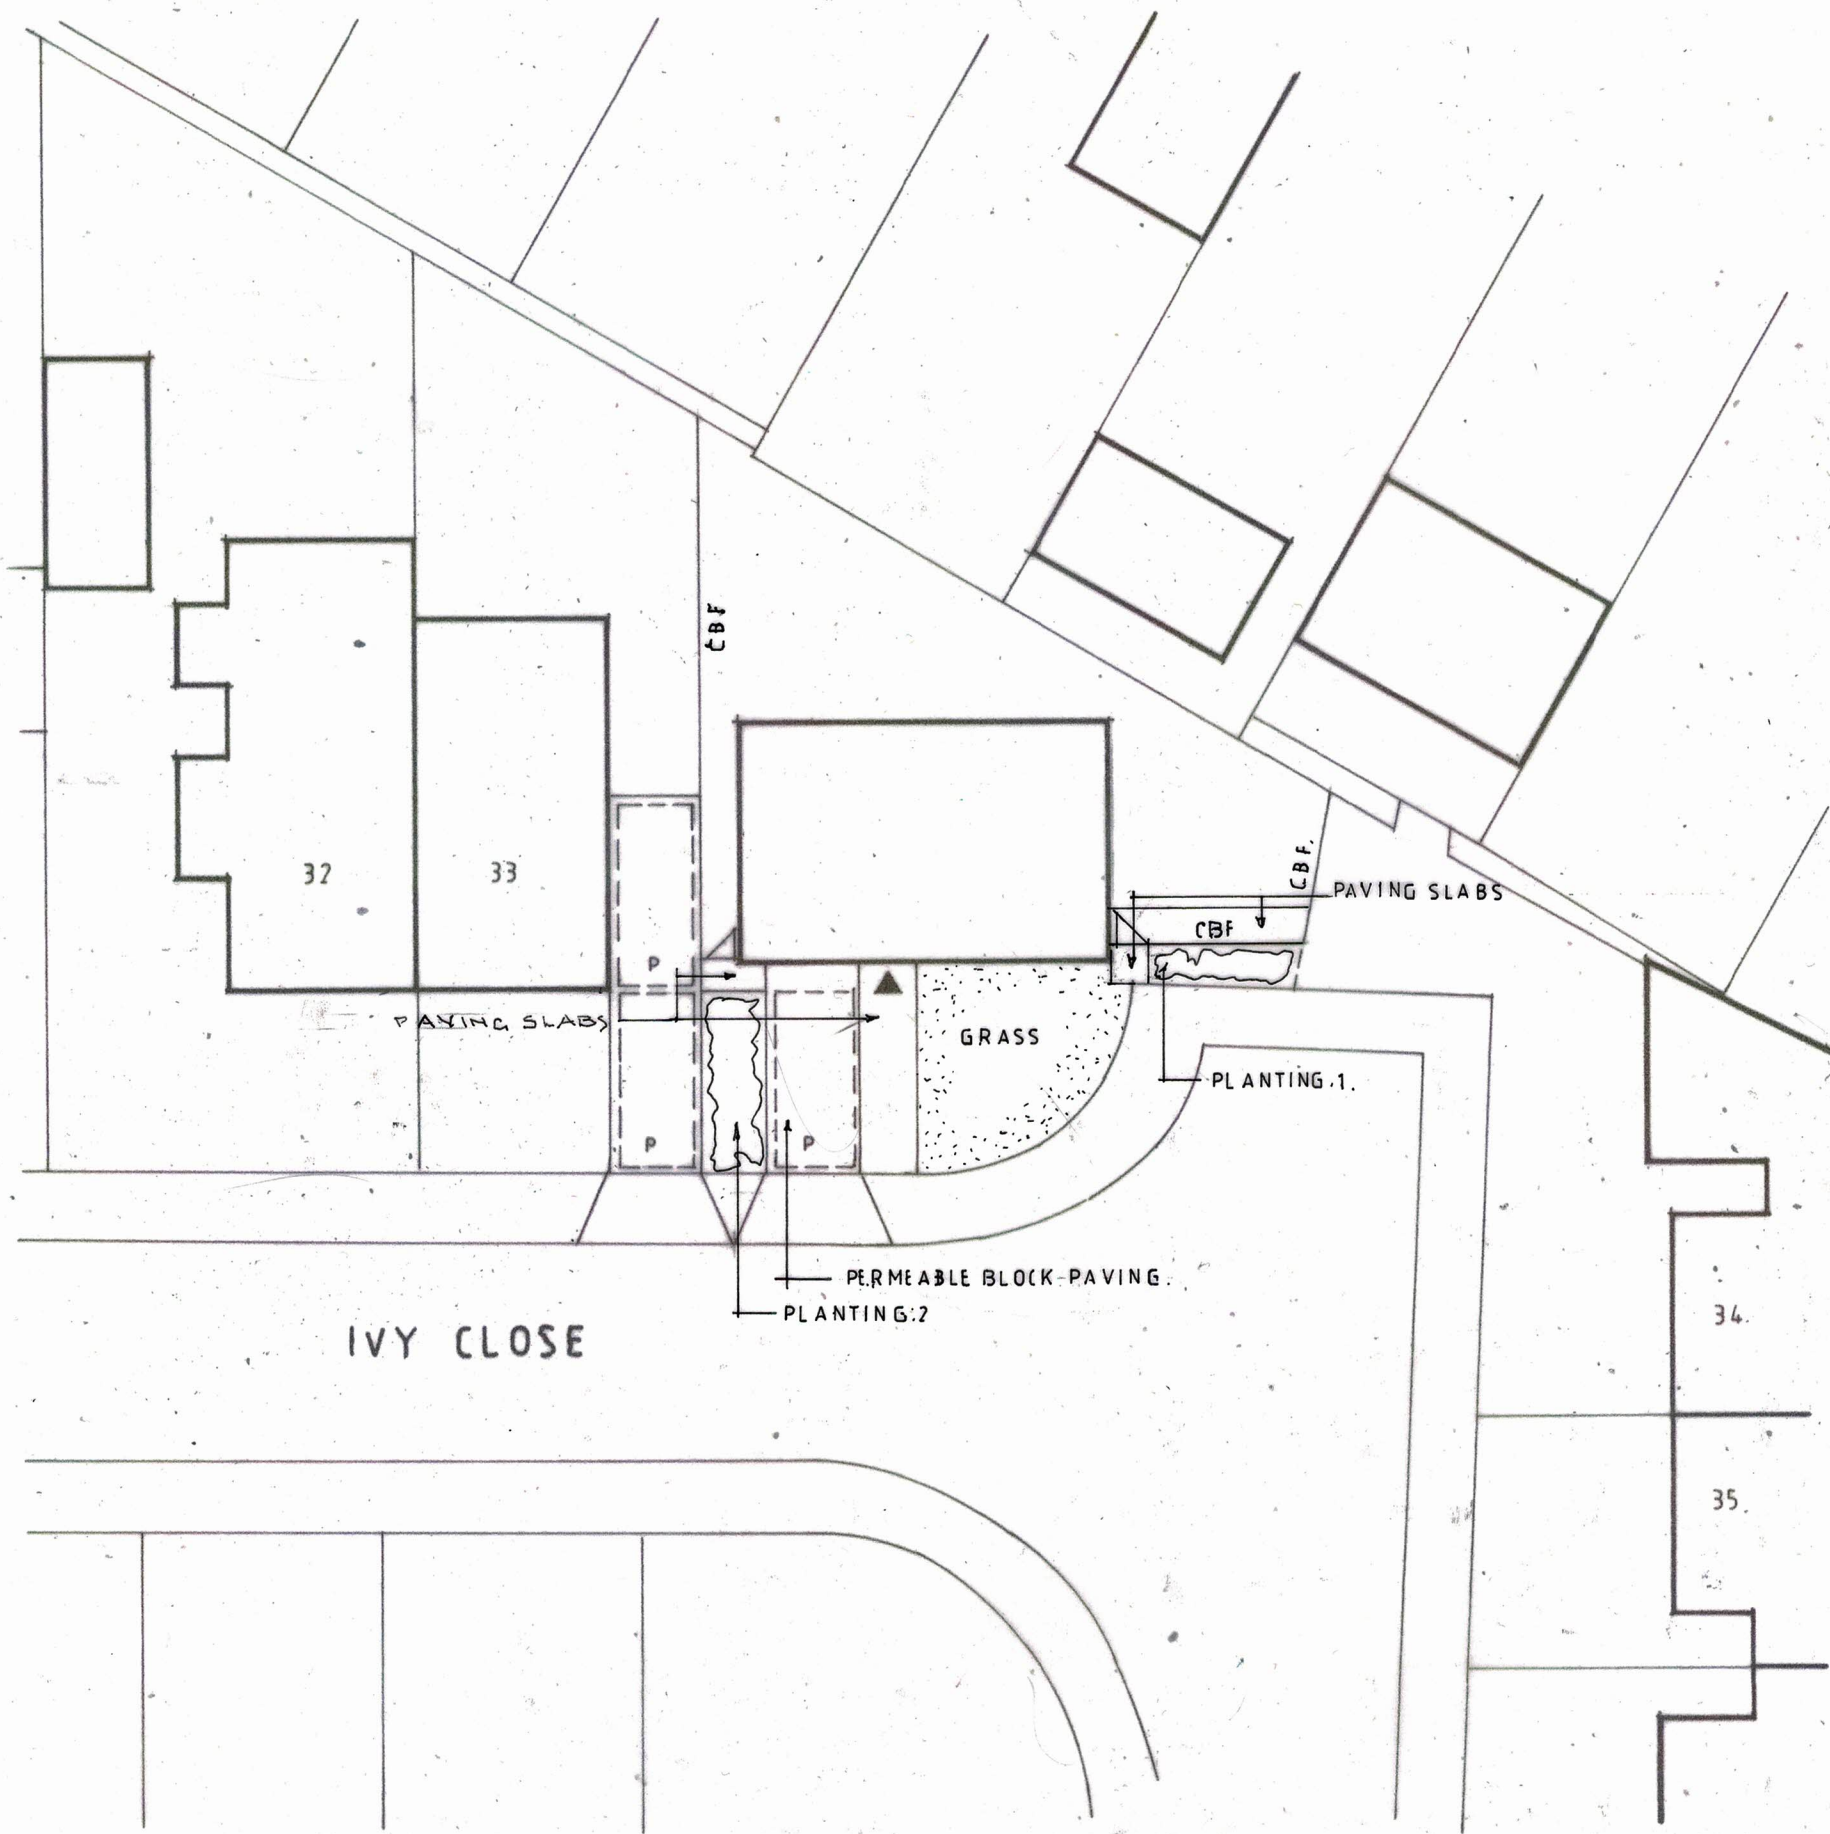
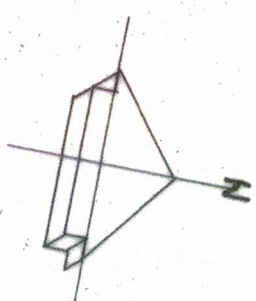


SCALE BAR: 1:200 METRES

CLIENT BESPOKE BUILDS LTD				
JOB LAND ADJACENT TO: 33, IVY CLOSE				
DRG HARD: LANDSCAPING SITE PLAN				
DATE	SCALE	JOB N°	DRG N°	REV
JAN 26	1:200	26/01	P.02	