

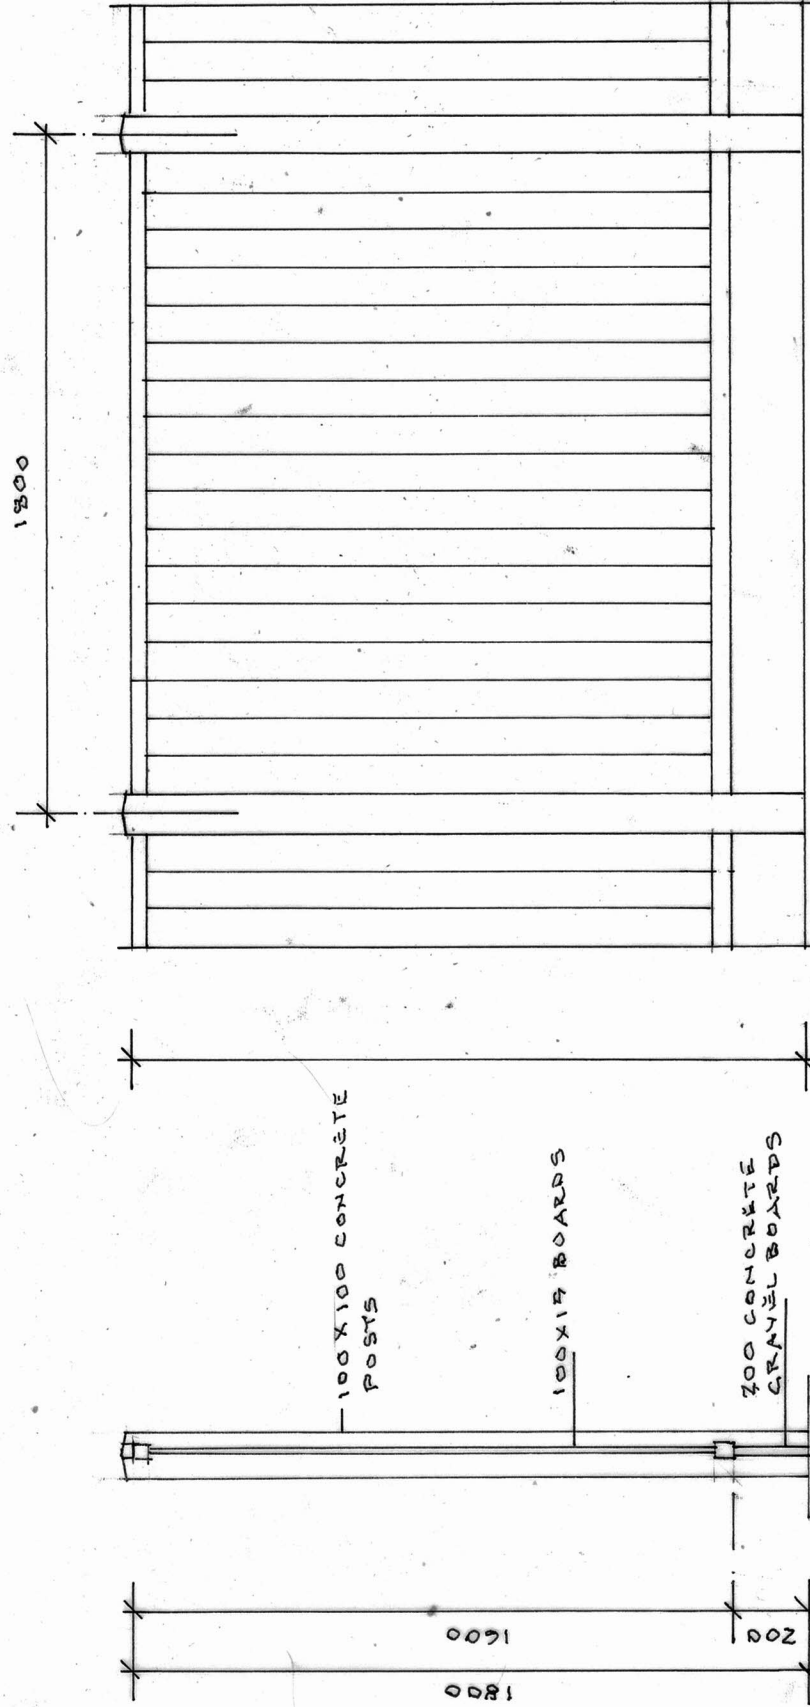


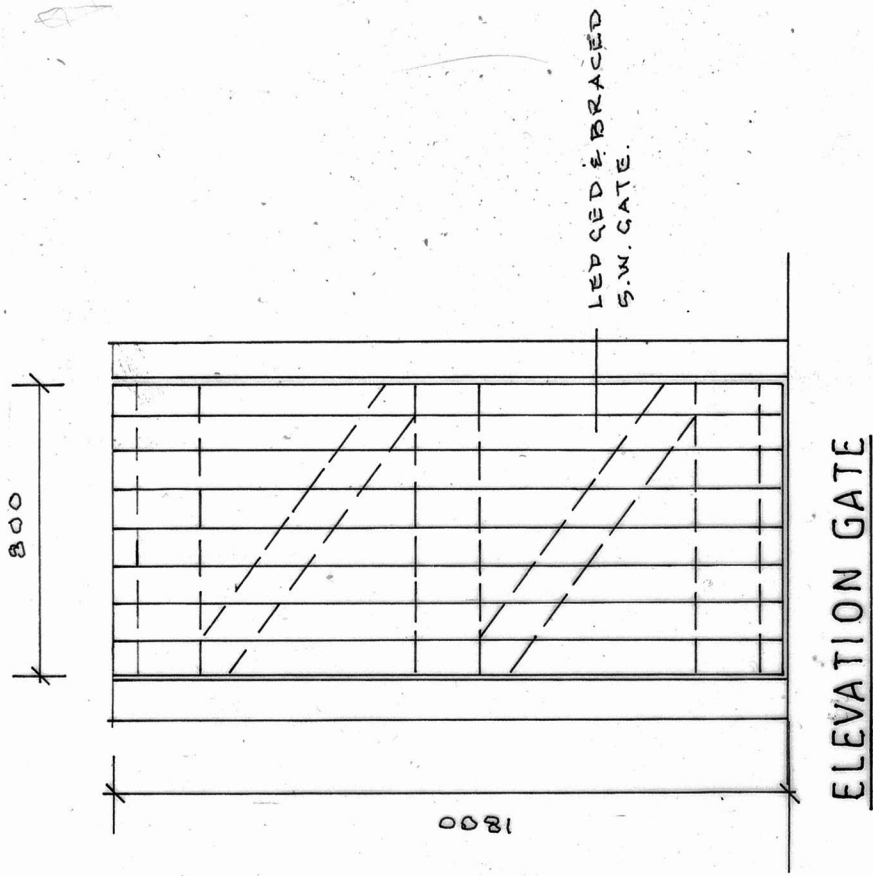

SECTION

ELEVATION.

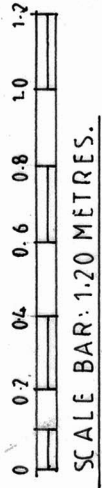

CLIENT BESPOKE BUILDS LTD			
JOB LAND ADJACENT TO 33 IVY CLOSE.			
DRG FENCE & GATE DETAIL			
DATE	SCALE	JOB N°	DRG N°
JAN 26	1:20	26701	P.03.
		REV	