

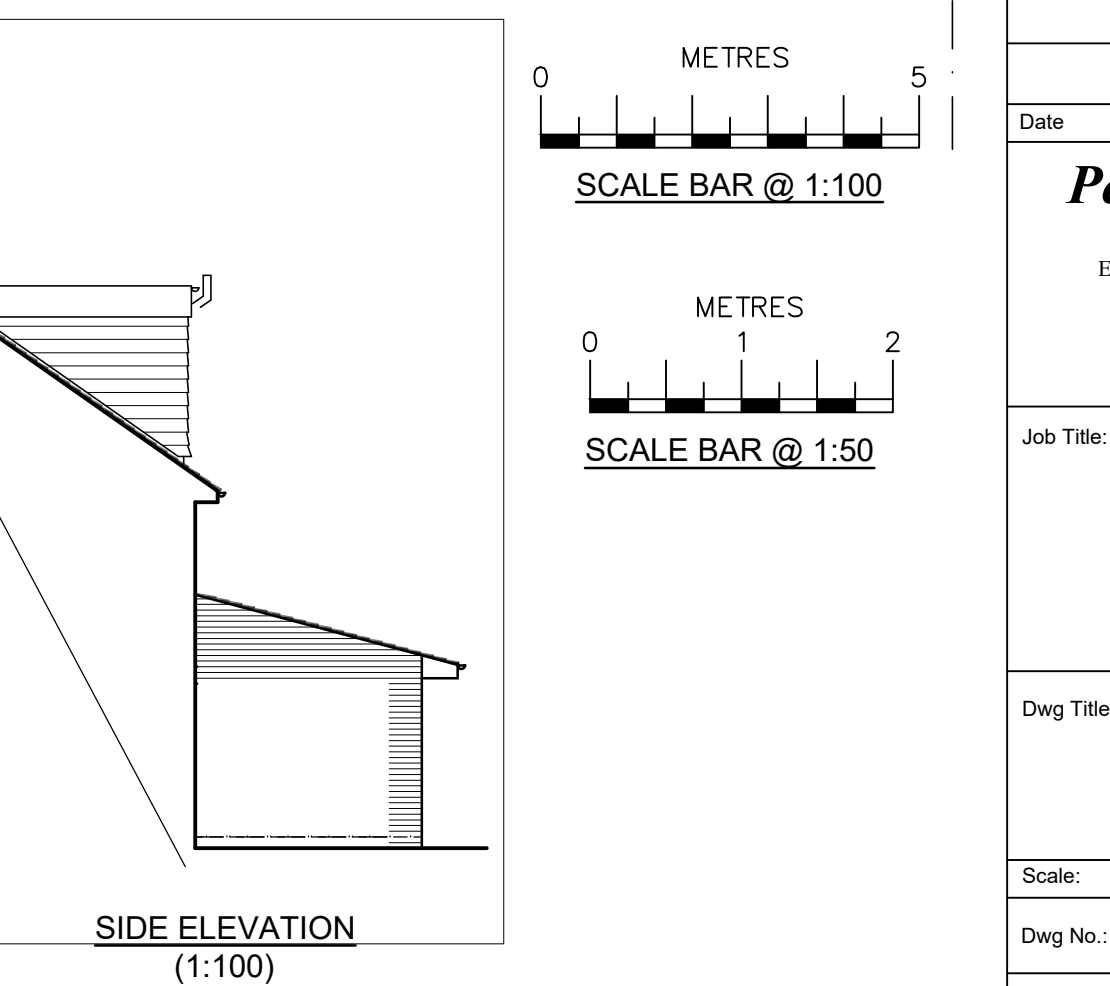
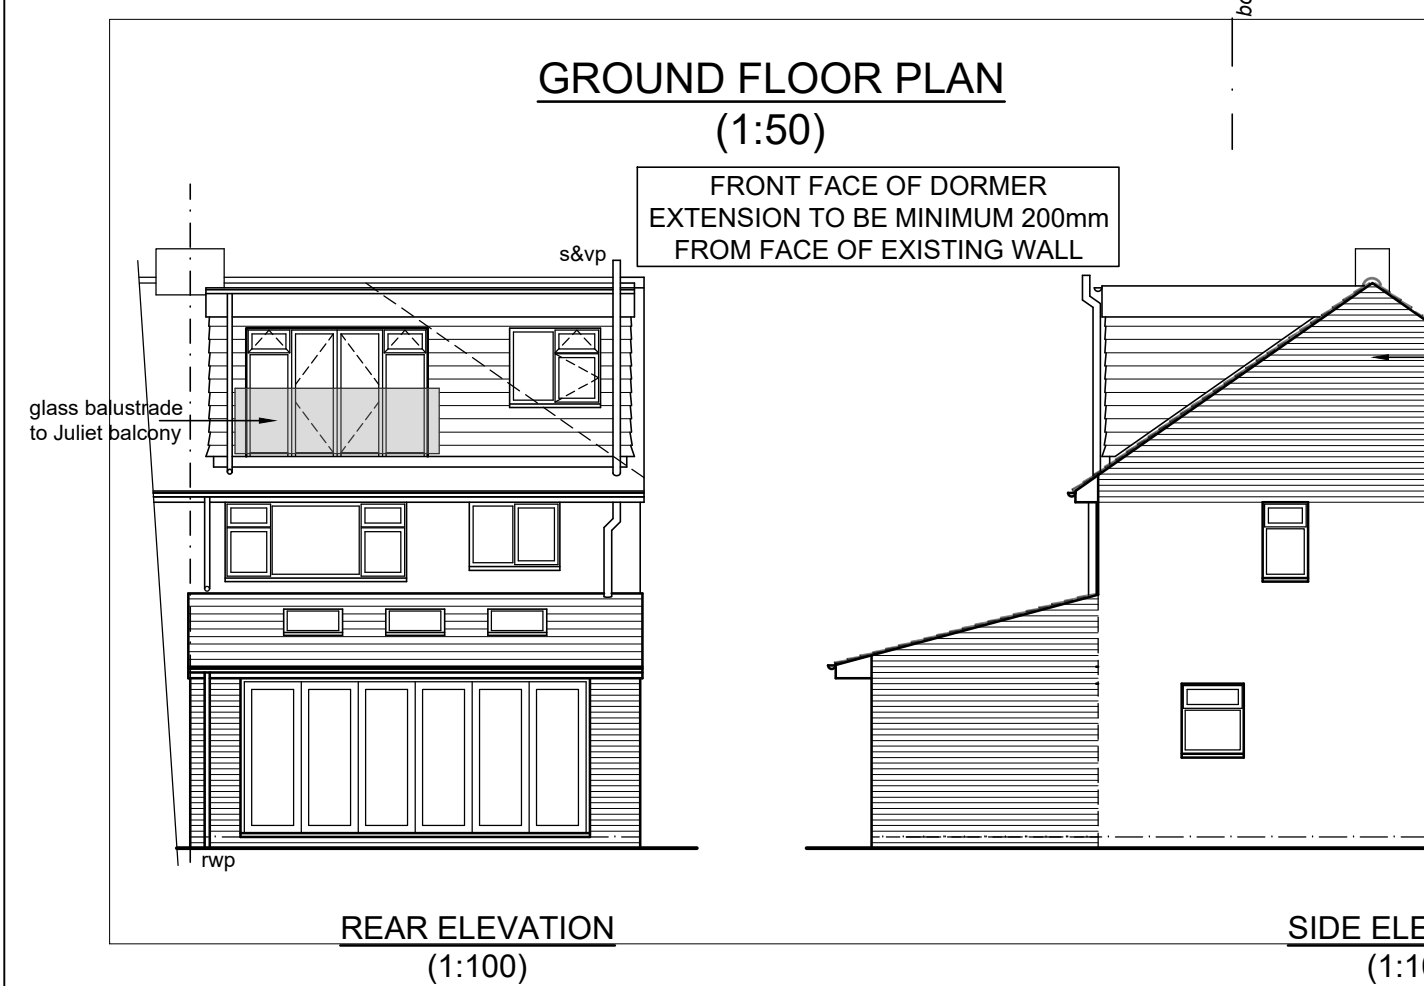
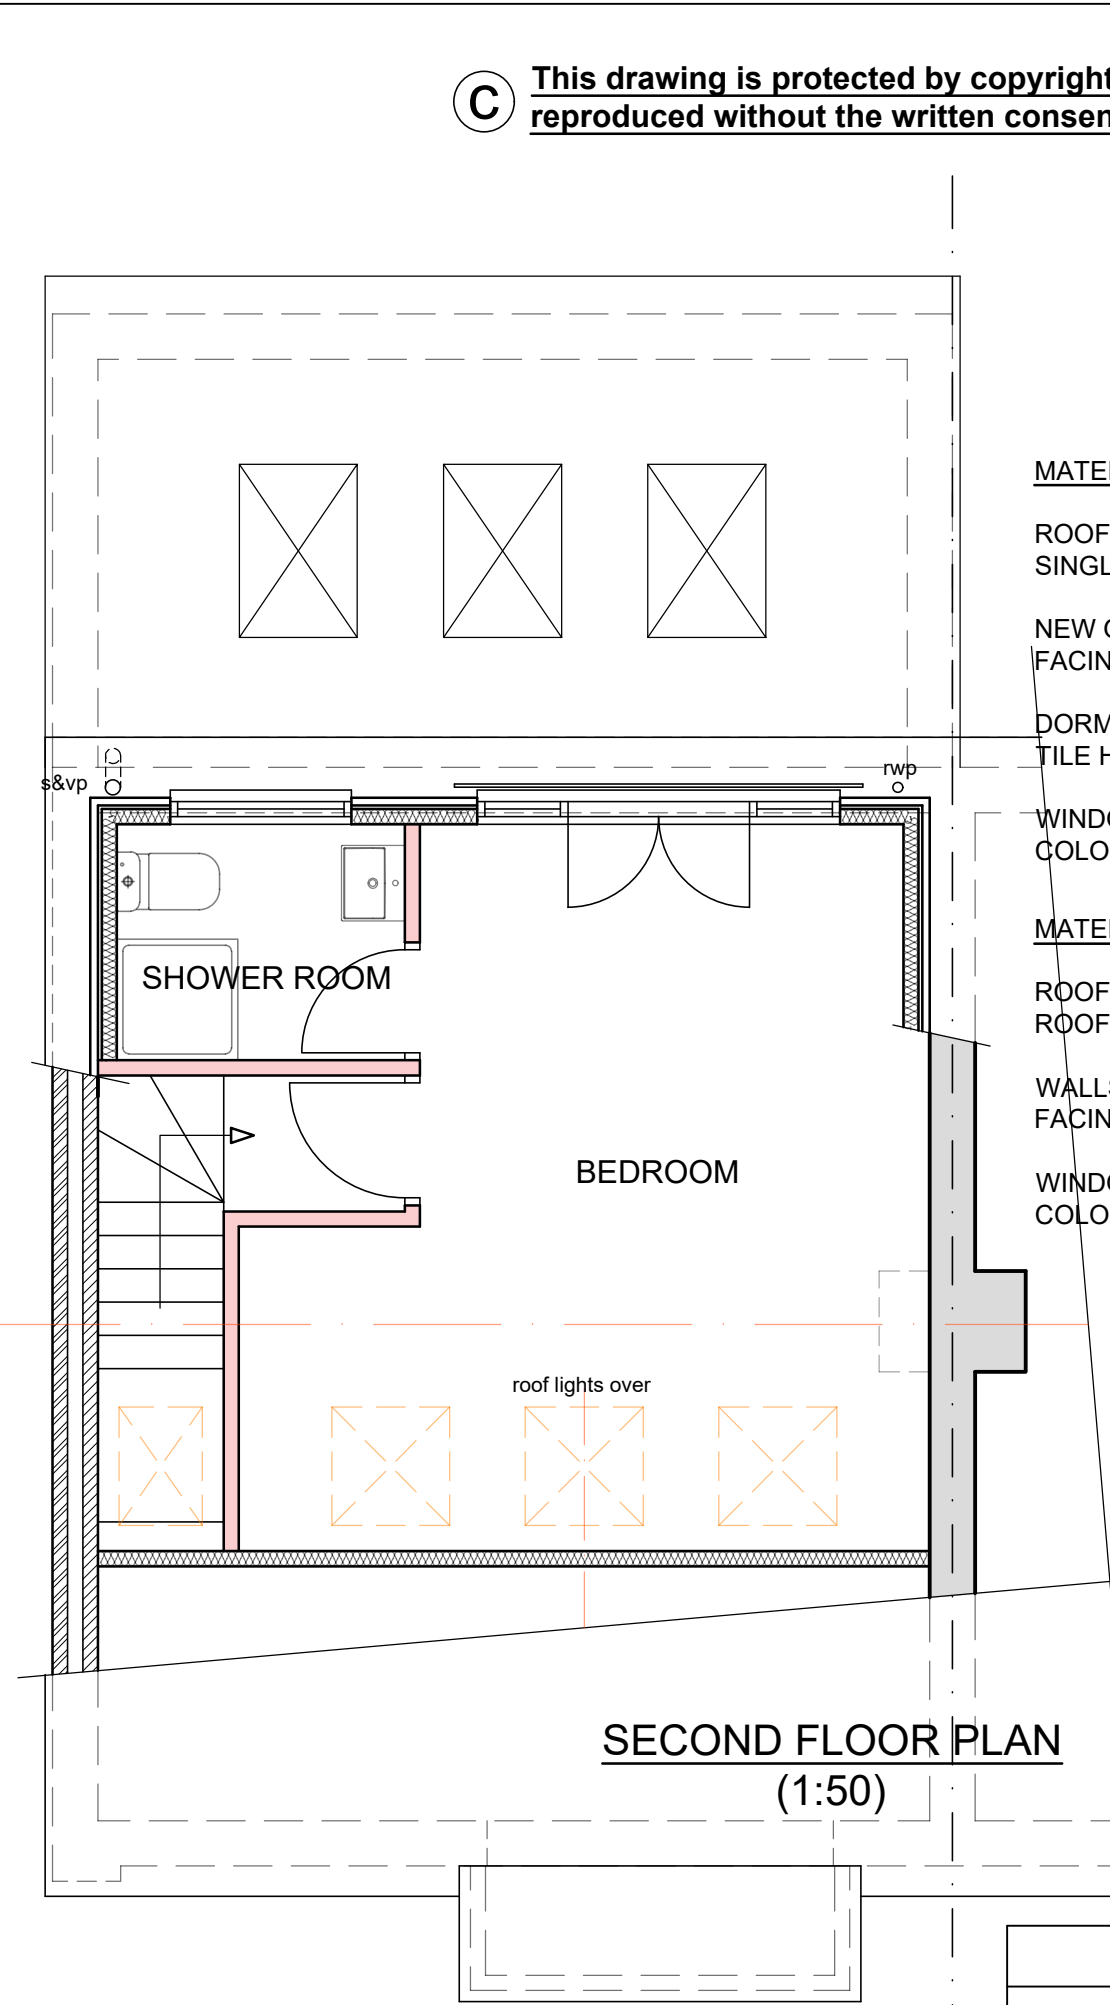
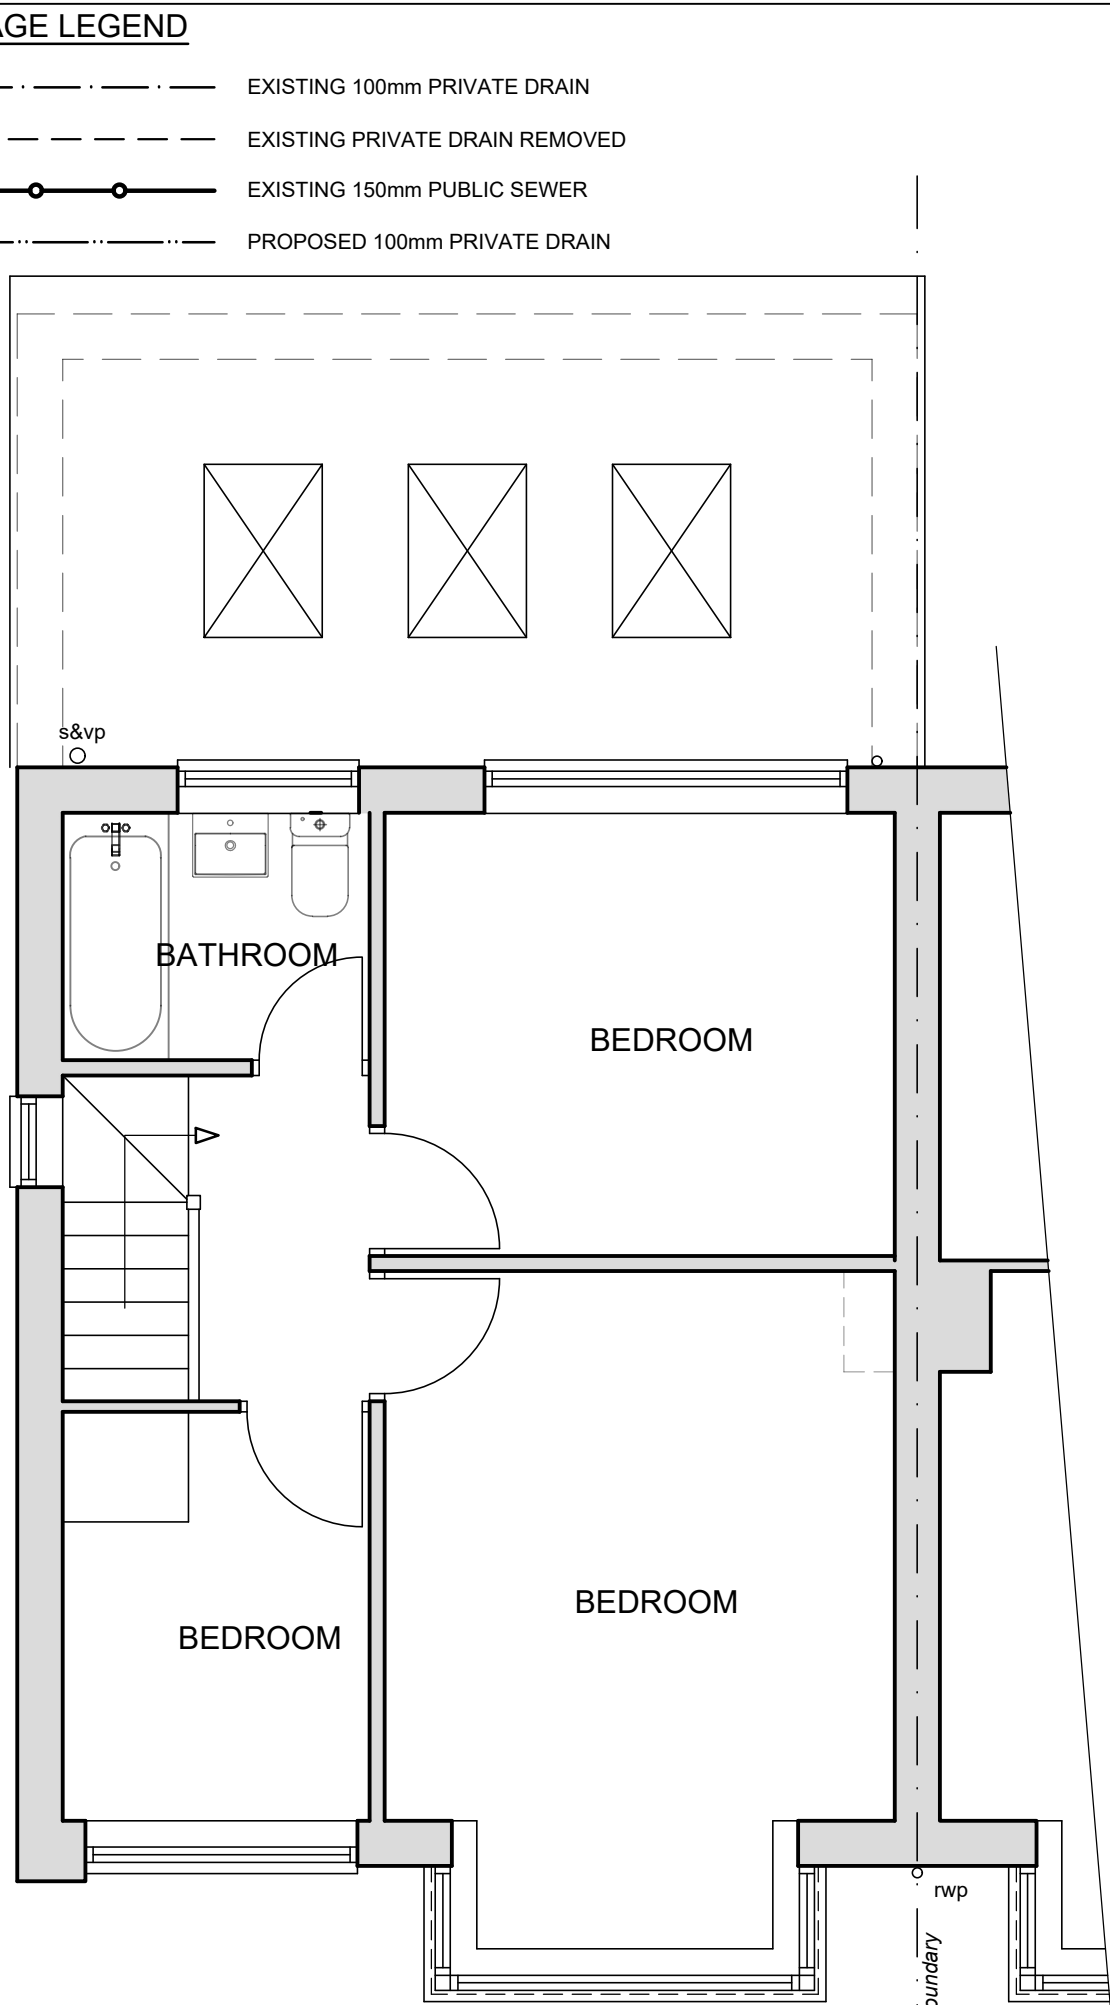


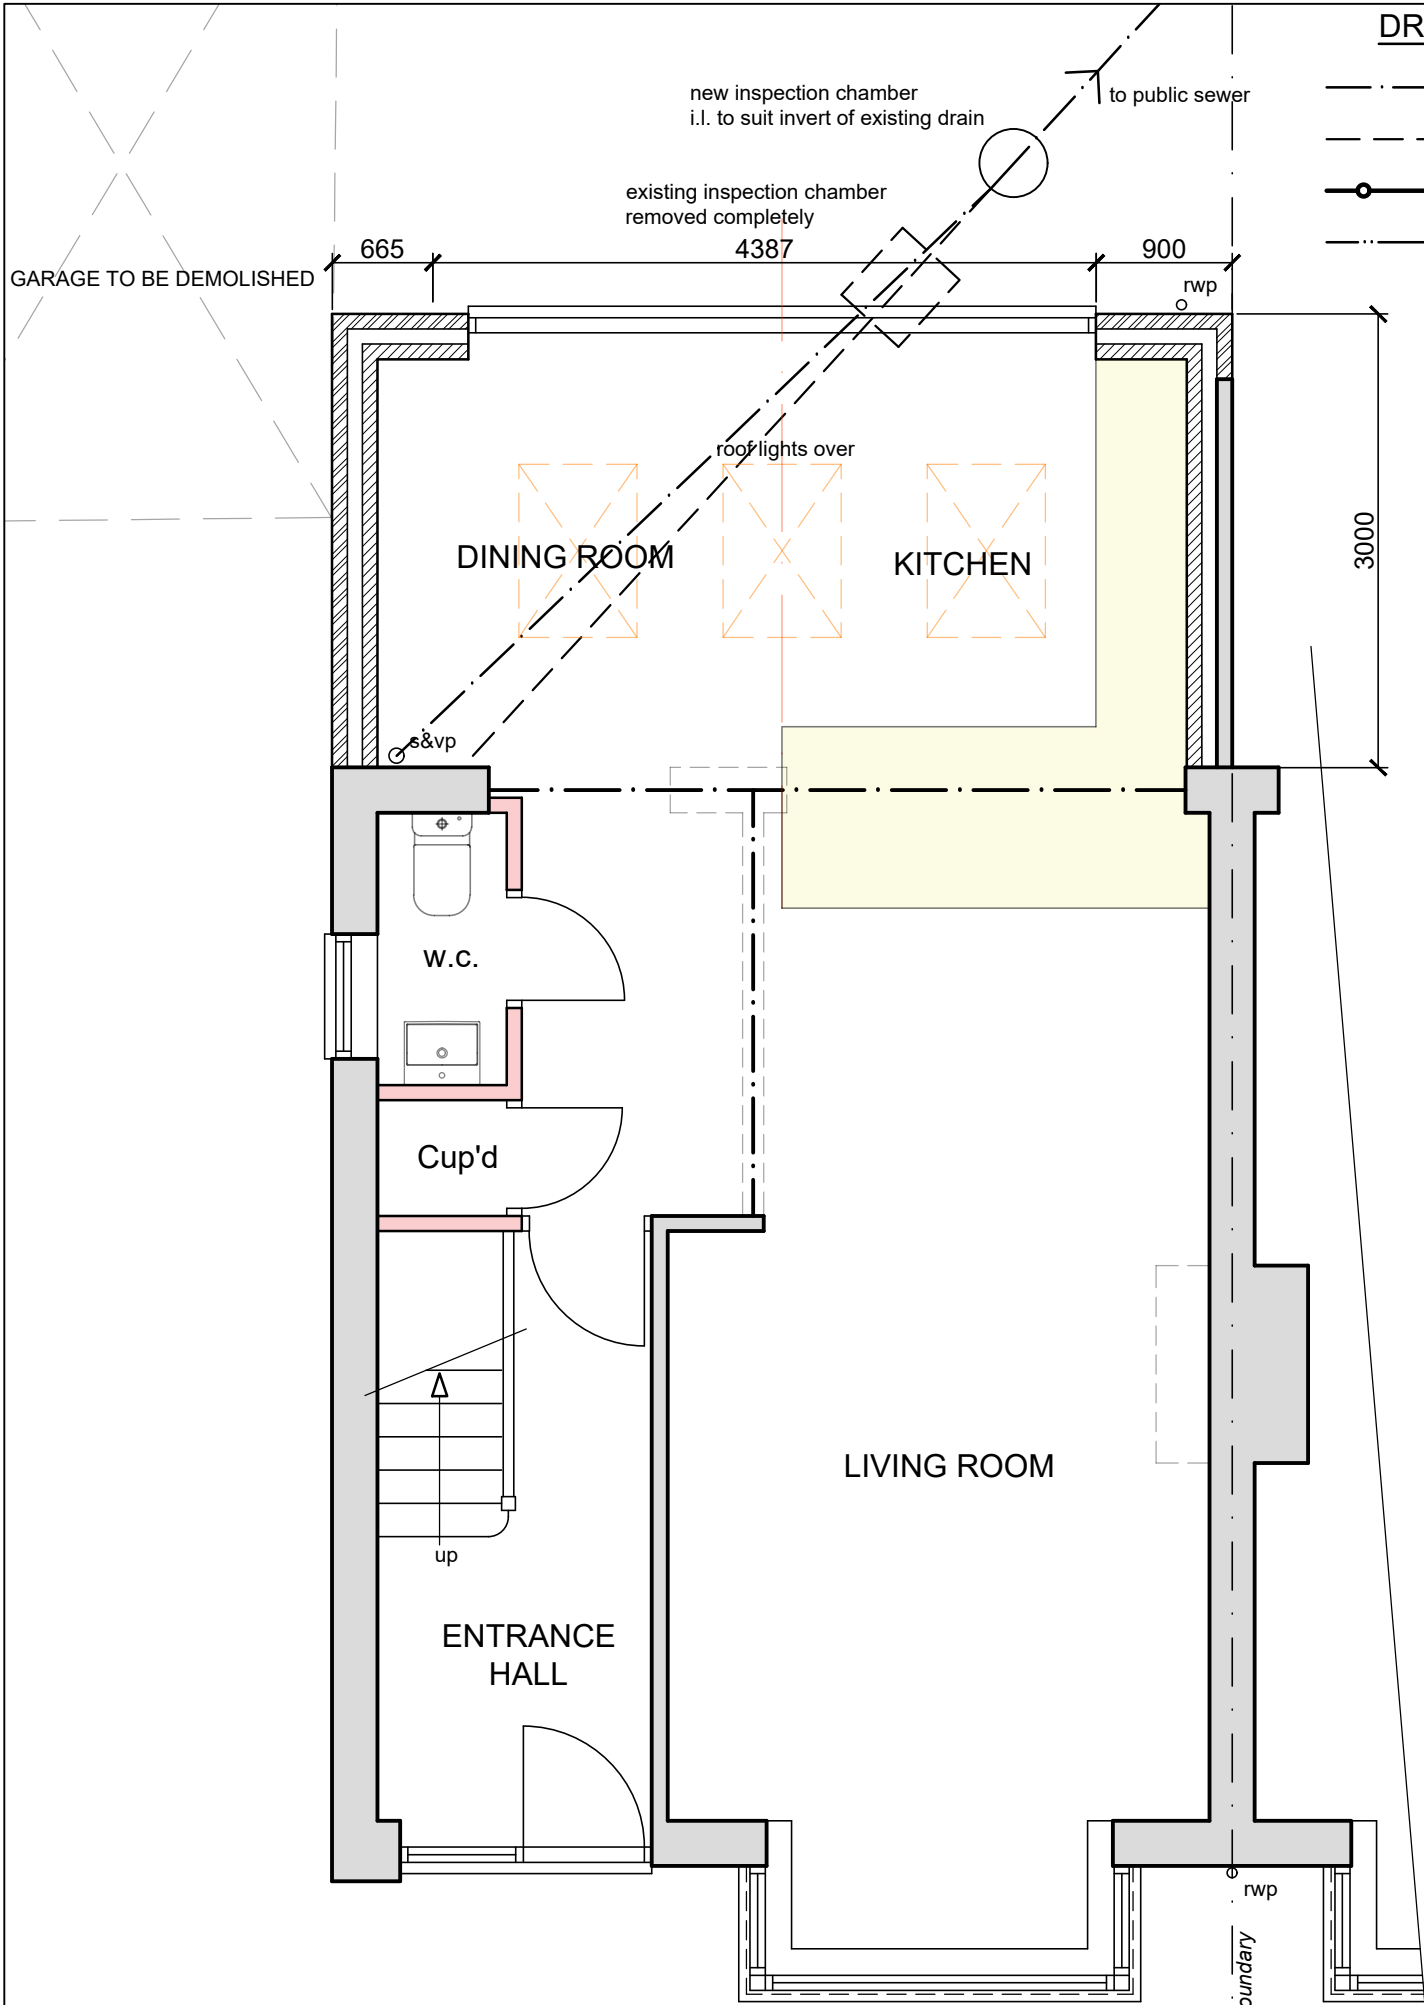

- MATERIALS DORMER EXTENSION**
- ROOF
SINGLE PLY MEMBRANE TO FLAT ROOF
 - NEW GABLE WALL
FACING BRICKWORK TO MATCH MAIN DWELLING
 - DORMER CHEEKS
TILE HANGING TO MATCH EXISTING
 - WINDOWS & DOORS
COLOURED uPVC TO MATCH MAIN DWELLING
- MATERIALS SINGLE STOREY EXTENSION**
- ROOF
ROOF TILES - COLOUR TO MATCH EXISTING
 - WALLS
FACING BRICKWORK TO MATCH MAIN DWELLING
 - WINDOWS & DOORS
COLOURED uPVC TO MATCH MAIN DWELLING

C This drawing is protected by copyright and must not be copied or reproduced without the written consent of Penfold Project Services

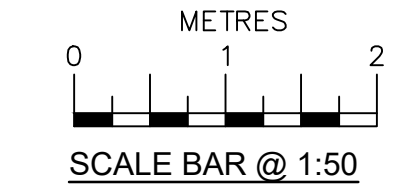

Date	No	Revision
Penfold Project Services		
Epmarket, Wrotham Road, Meopham, Kent, DA13 0JH Telephone: 01474 816690 e-mail: apenfold448@btinternet.com		
Job Title:	55 VIGILANT WAY GRAVESEND KENT DA12 4PW	
Dwg Title:	PLANS & ELEVATIONS AS PROPOSED	
Scale:	1:50 & 1:100 @ A2	
Dwg No.:	02	
Date:	January 2026	