




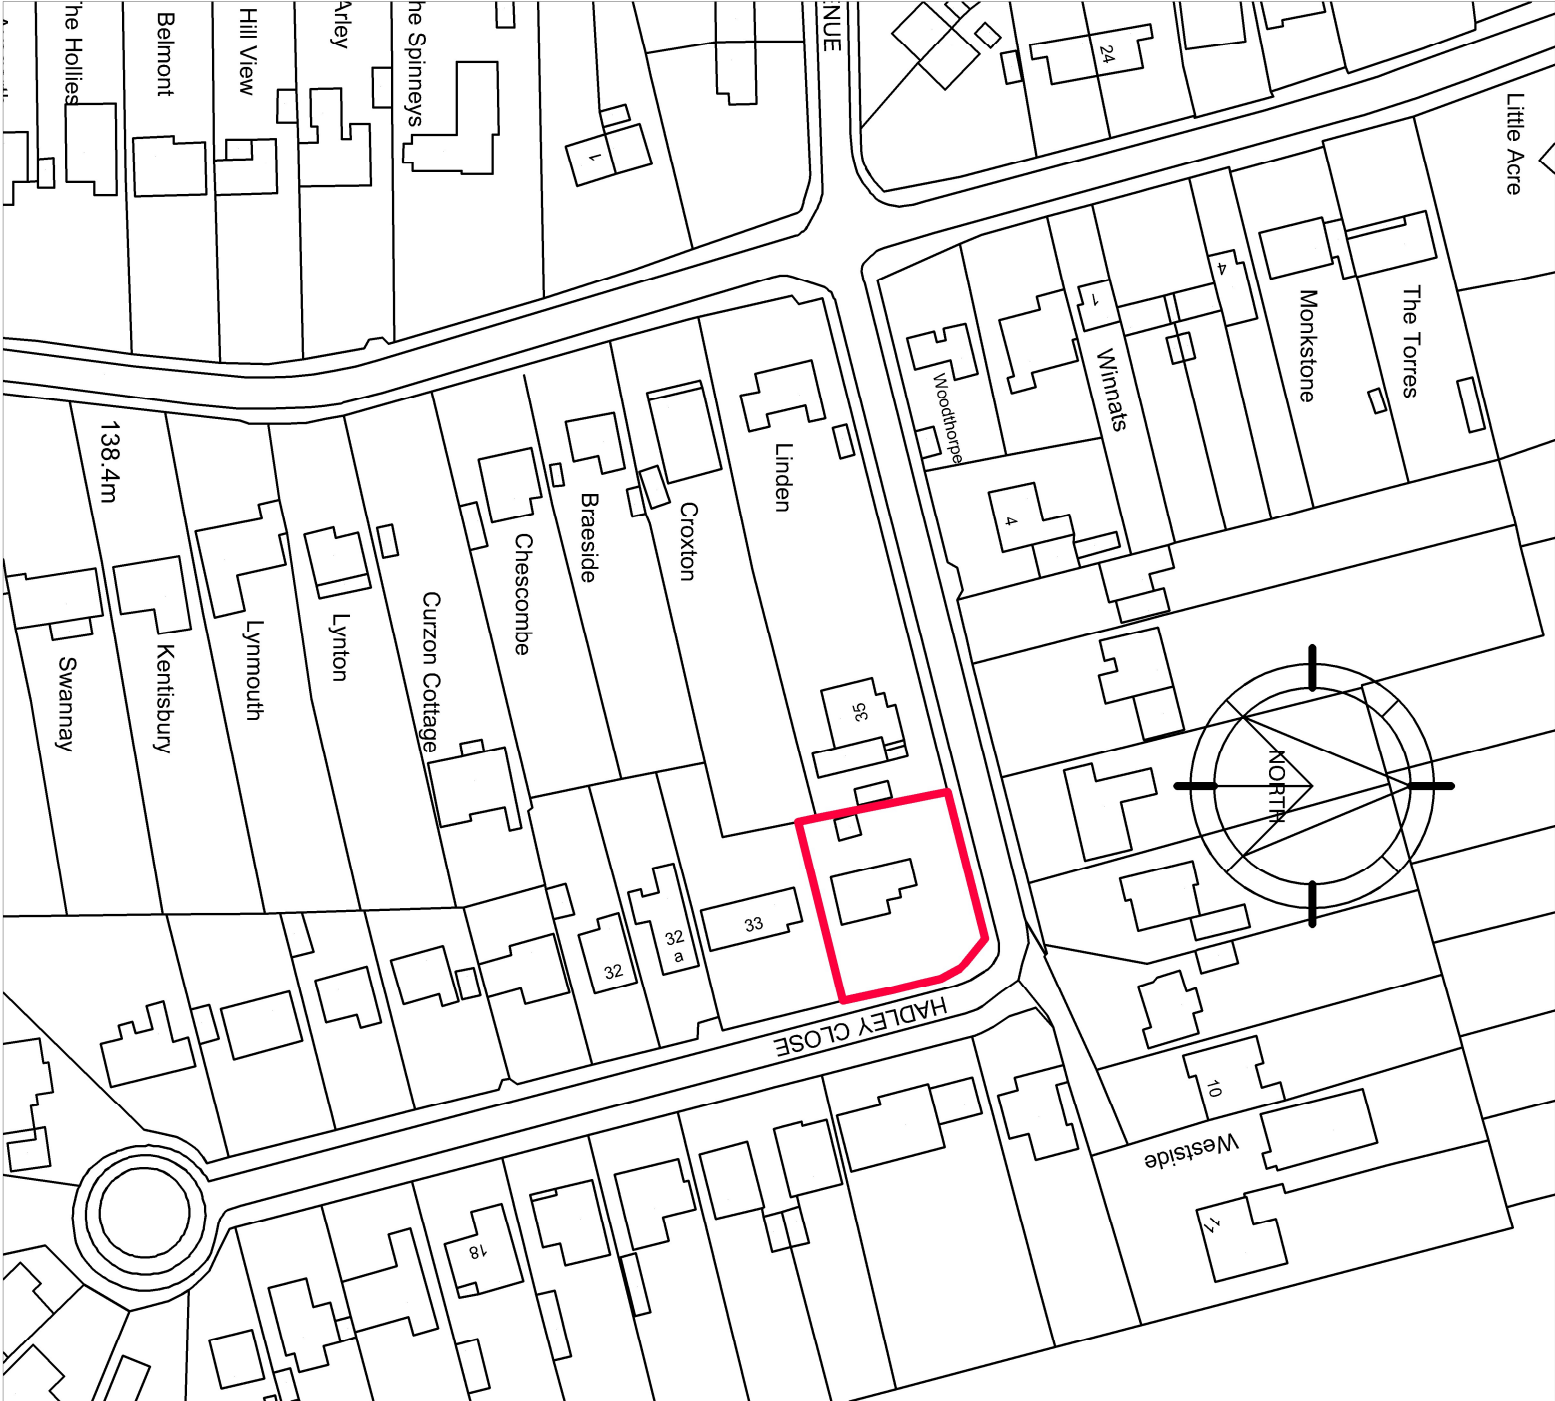

SITE LOCATION PLAN 1:1250

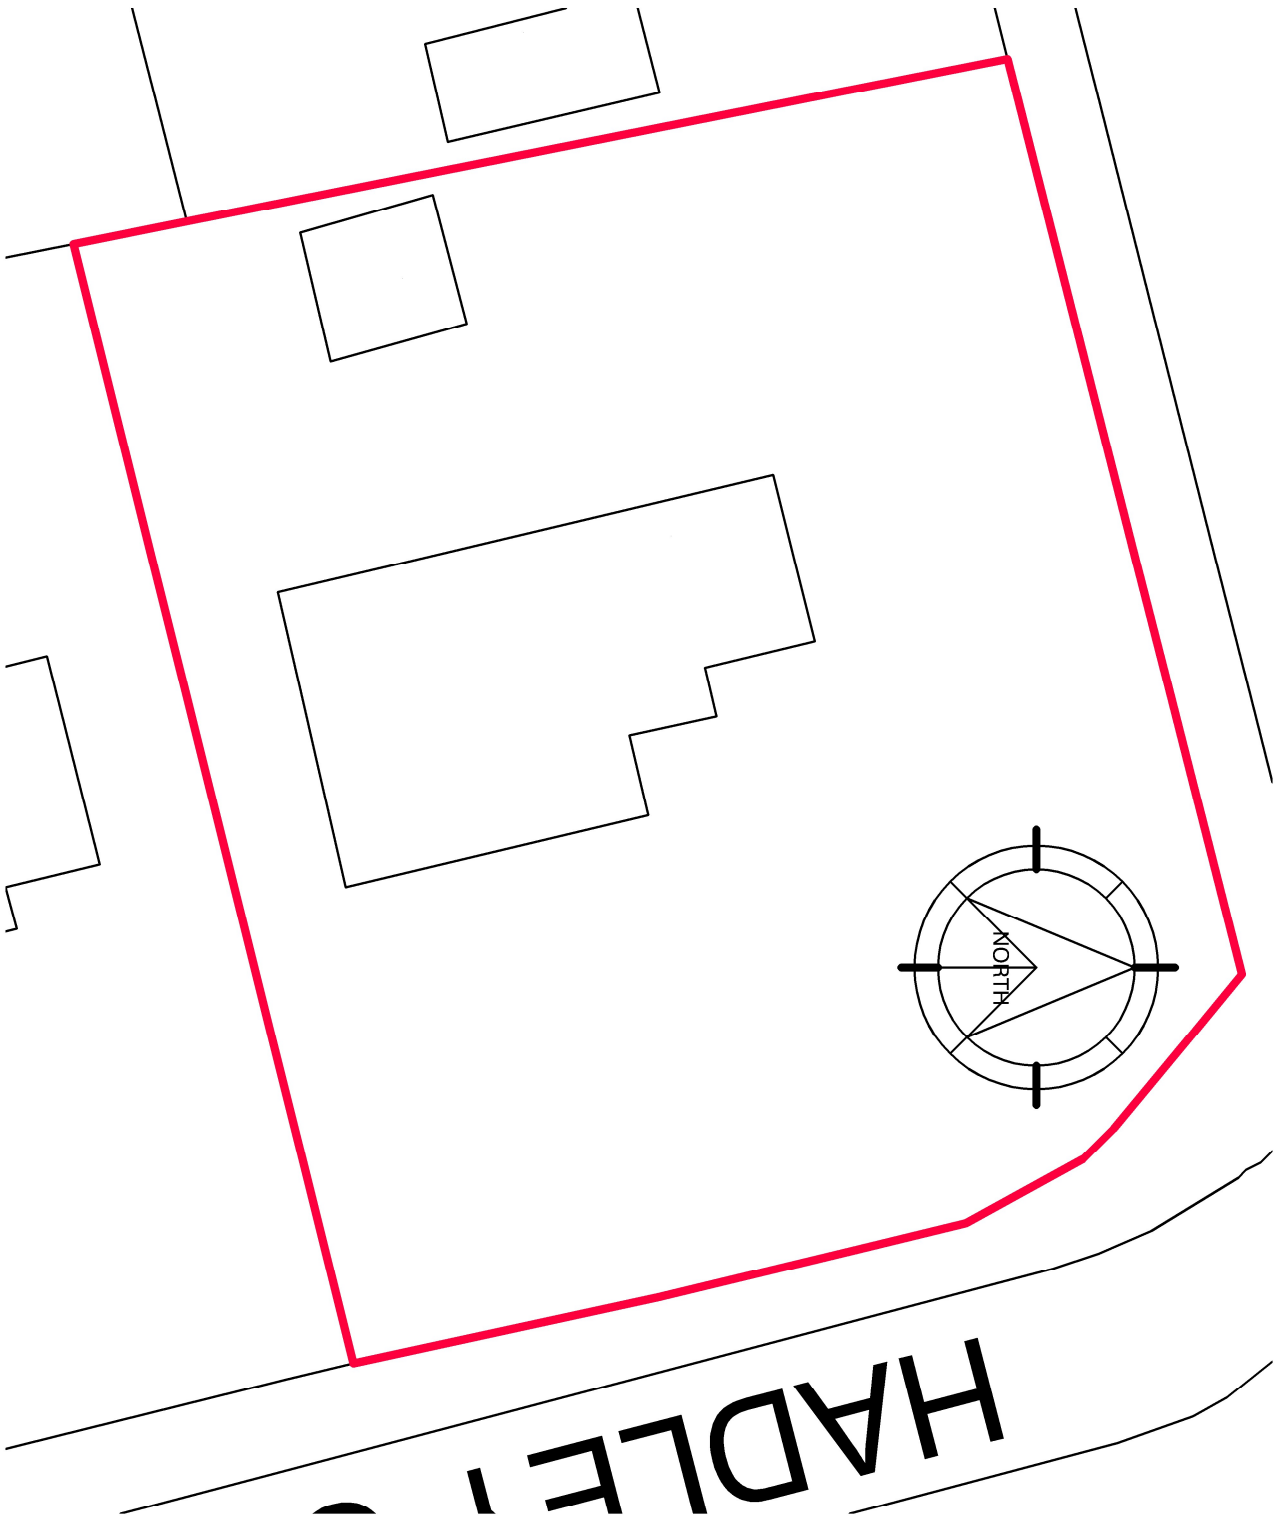

EXISTING BLOCK PLAN 1:200

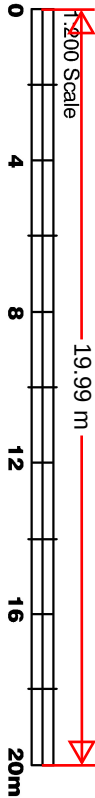

David Mills Chartered Architect  
RIBA #

3 Kings Cottages, Platt Common, Platt, Sowerdale TN15 6LX, Tel: 07525 860029 -  
david@dmarchitect.co.uk - www.dgmarchitect.co.uk

CLIENT

Mr and Mrs Burridge

PROJECT

34 Hadley Close, Meopham  
Kent DA13 0NX

DRAWING

Existing Block Plan and  
Site Location Plan

Scale

1:1250@A3

Date

09-01-2025

Dwg No

M/551/E01