




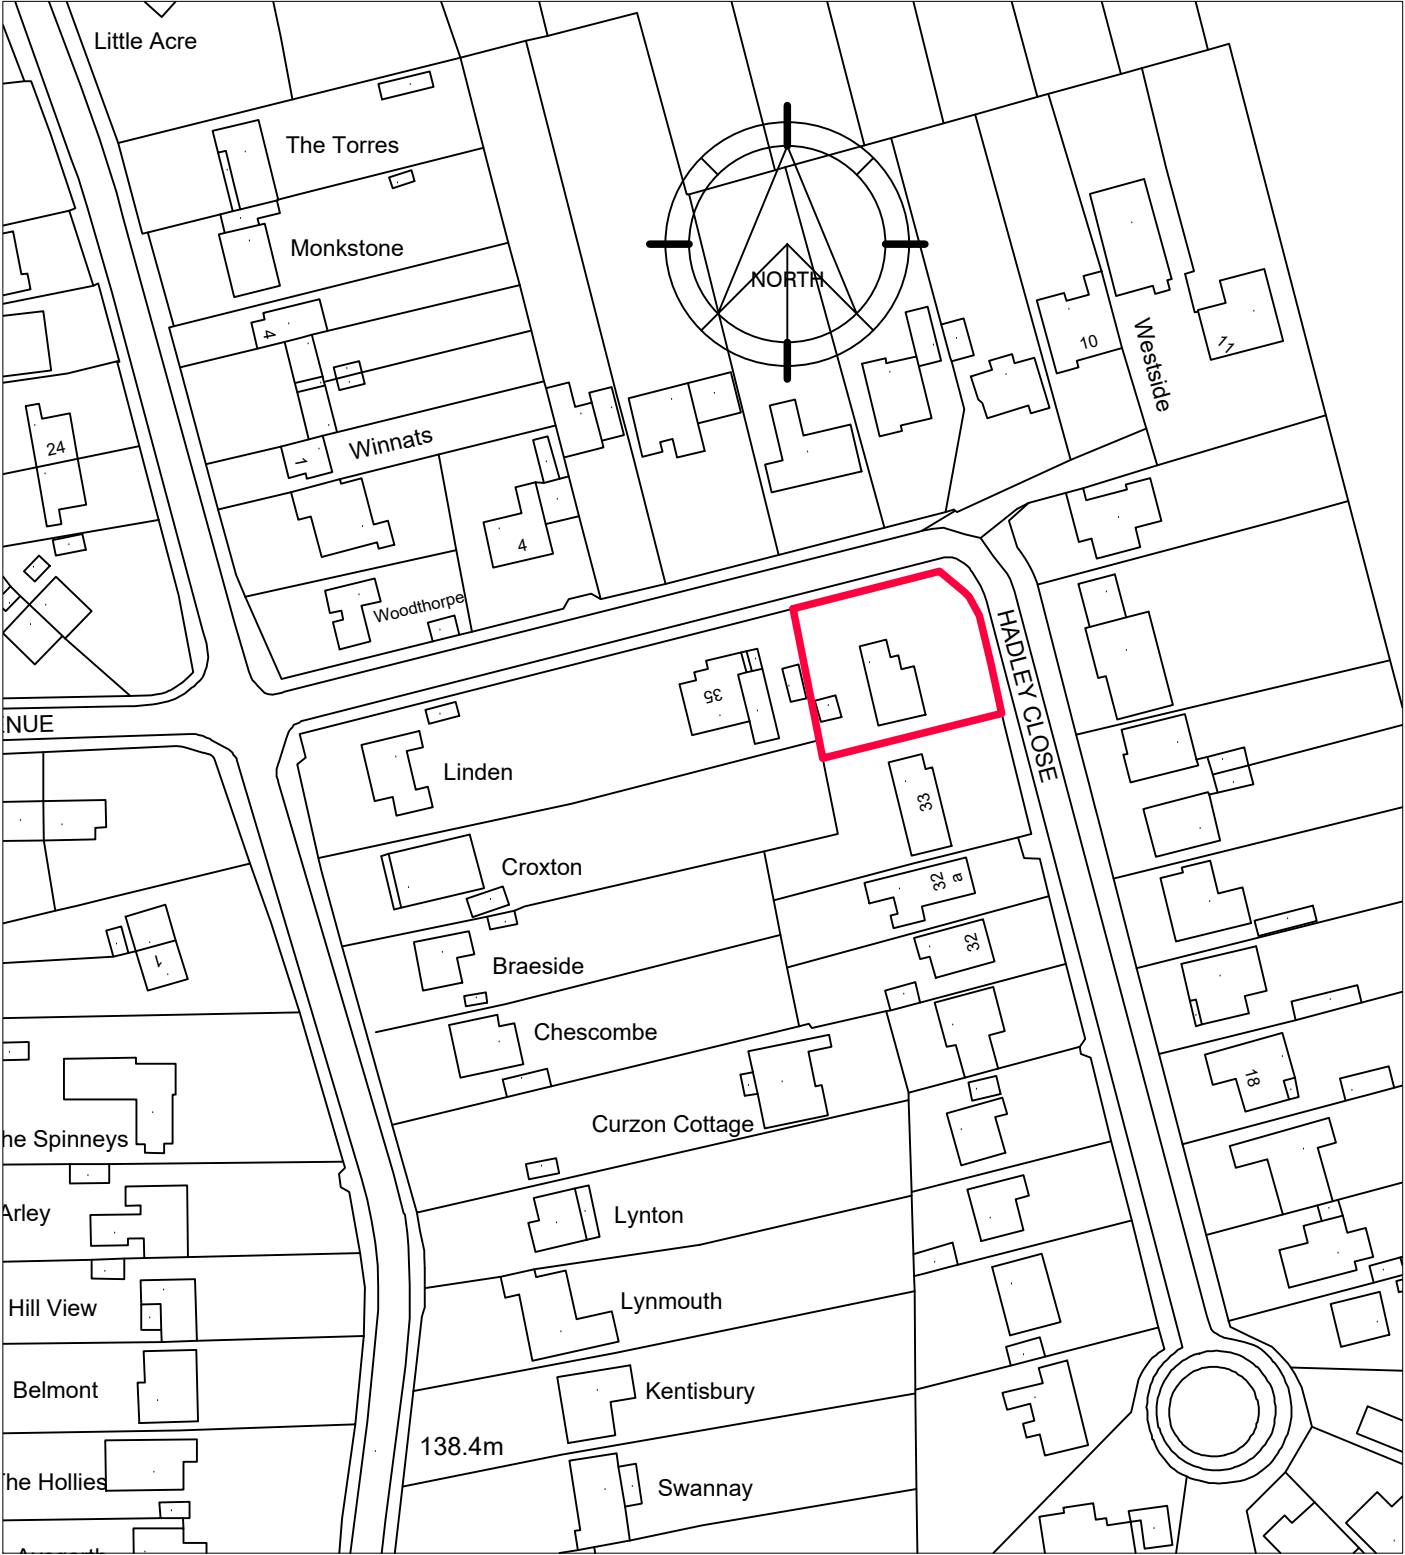

SITE LOCATION PLAN 1:1250

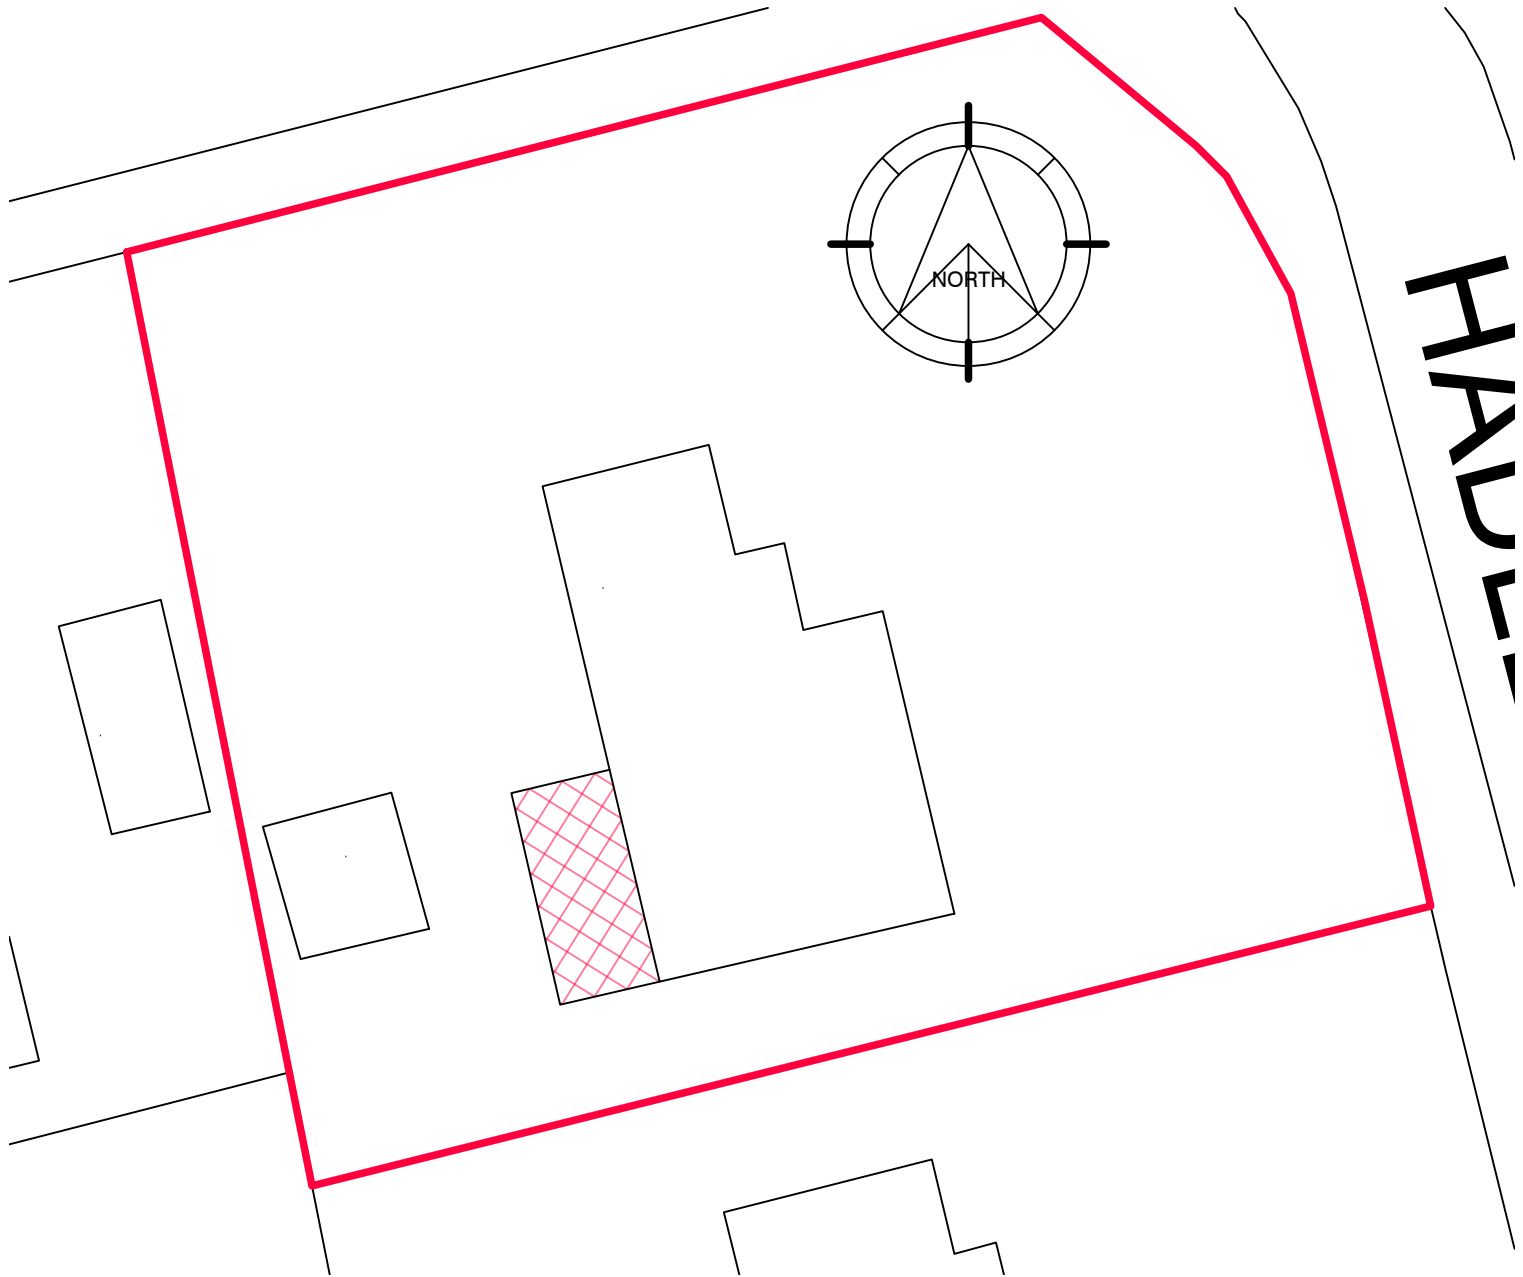

PROPOSED BLOCK PLAN 1:200

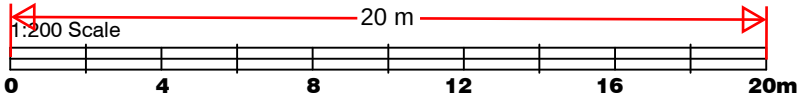

David Mills Chartered Architect
RIBA #
3 Mays Cottages, Platt Common, Platt, Sevenoaks TN15 8JX - Tel: 07525 863029 - david@djmarchitect.co.uk - www.djmarchitect.co.uk

CLIENT
Mr and Mrs Burridge

PROJECT
34 Hadley Close, Meopham
Kent DA13 0NX

DRAWING
Proposed Block Plan and
Site Location Plan

Scale	Date	Drg No
1:1250@A3	09-01-2025	M551/P01