



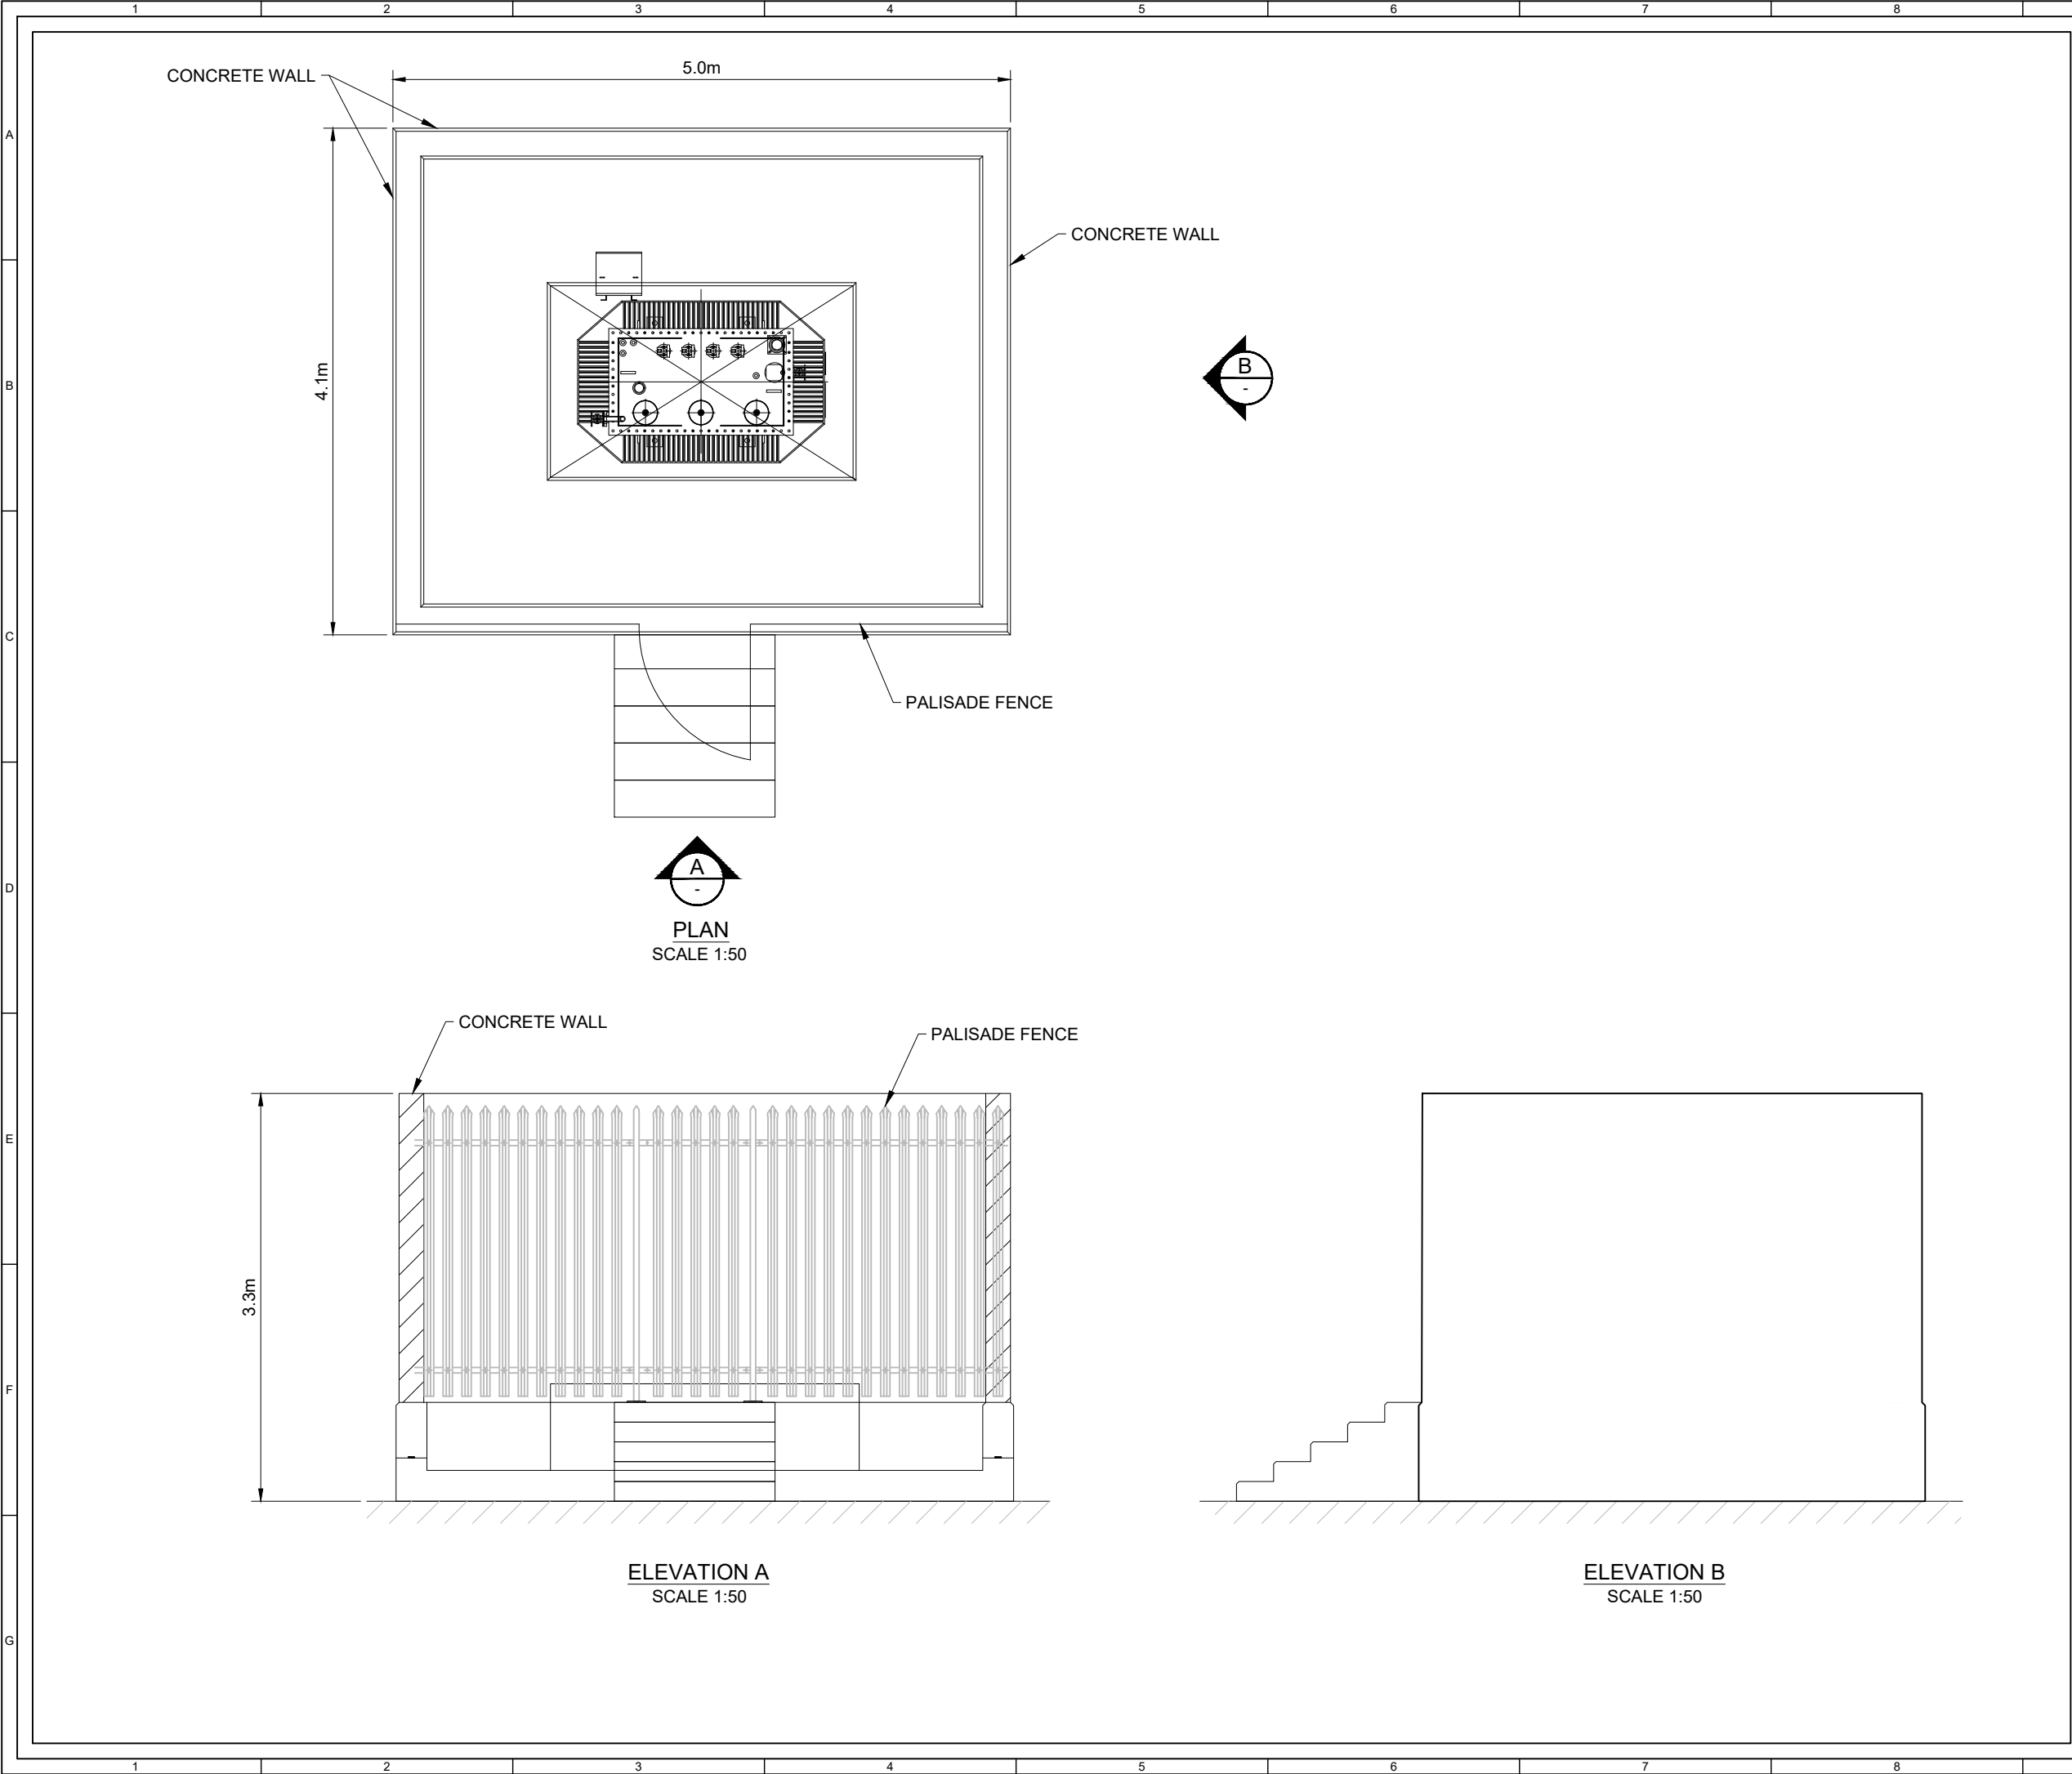

- NOTES:
- ALL DIMENSIONS ARE IN METRES UNLESS OTHERWISE STATED.
  - DETAILS SHOWN ARE TYPICAL AND SUBJECTED TO DETAILED DESIGN.
  - ALL DIMENSIONS ARE APPROXIMATE AND SUBJECT TO DETAILED DESIGN.
  - SUITABLE SAFETY SIGNAGE FOR HV ELECTRICAL INSTALLATION TO BE INSTALLED.

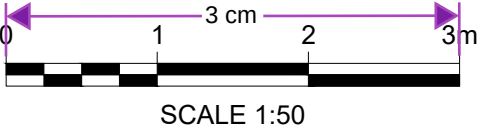

|                |       |      |      |             |                             |
|----------------|-------|------|------|-------------|-----------------------------|
| 2              | BM    | MK   | BS   | 2025-02-10  | UPDATED TRANSFORMER DETAILS |
| 1              | BM    | BS   | MK   | 2023-08-09  | FIRST ISSUE                 |
| ISSUE          | DRAWN | CHKD | APPD | DATE        | REVISION NOTES              |
| PURPOSE        |       |      |      | COORDINATES |                             |
| PLANNING       |       |      |      | N/A         |                             |
| SCALE          |       |      |      | DATUM       |                             |
| 1:50 @A3       |       |      |      | N/A         |                             |
| LAYOUT DRAWING |       |      |      | T-LAYOUT NO |                             |
| N/A            |       |      |      | N/A         |                             |

PROJECT TITLE  
NORTHFLEET GREEN  
HYDROGEN FACILITY

DRAWING TITLE  
AUXILIARY TRANSFORMER

|                         |     |
|-------------------------|-----|
| RES DRAWING NUMBER      | REV |
| 05135-RES-SUB-DR-PT-003 | 2   |

THIS DRAWING IS THE PROPERTY OF RENEWABLE ENERGY SYSTEMS LIMITED AND NO REPRODUCTION MAY BE MADE IN WHOLE OR IN PART WITHOUT PERMISSION



BEAUFORT COURT,  
EGG FARM LANE,  
KINGS LANGLEY,  
HERTS WD4 8LR. UK  
TEL +44 (0) 1923 299200  
WWW.RES-GROUP.COM