




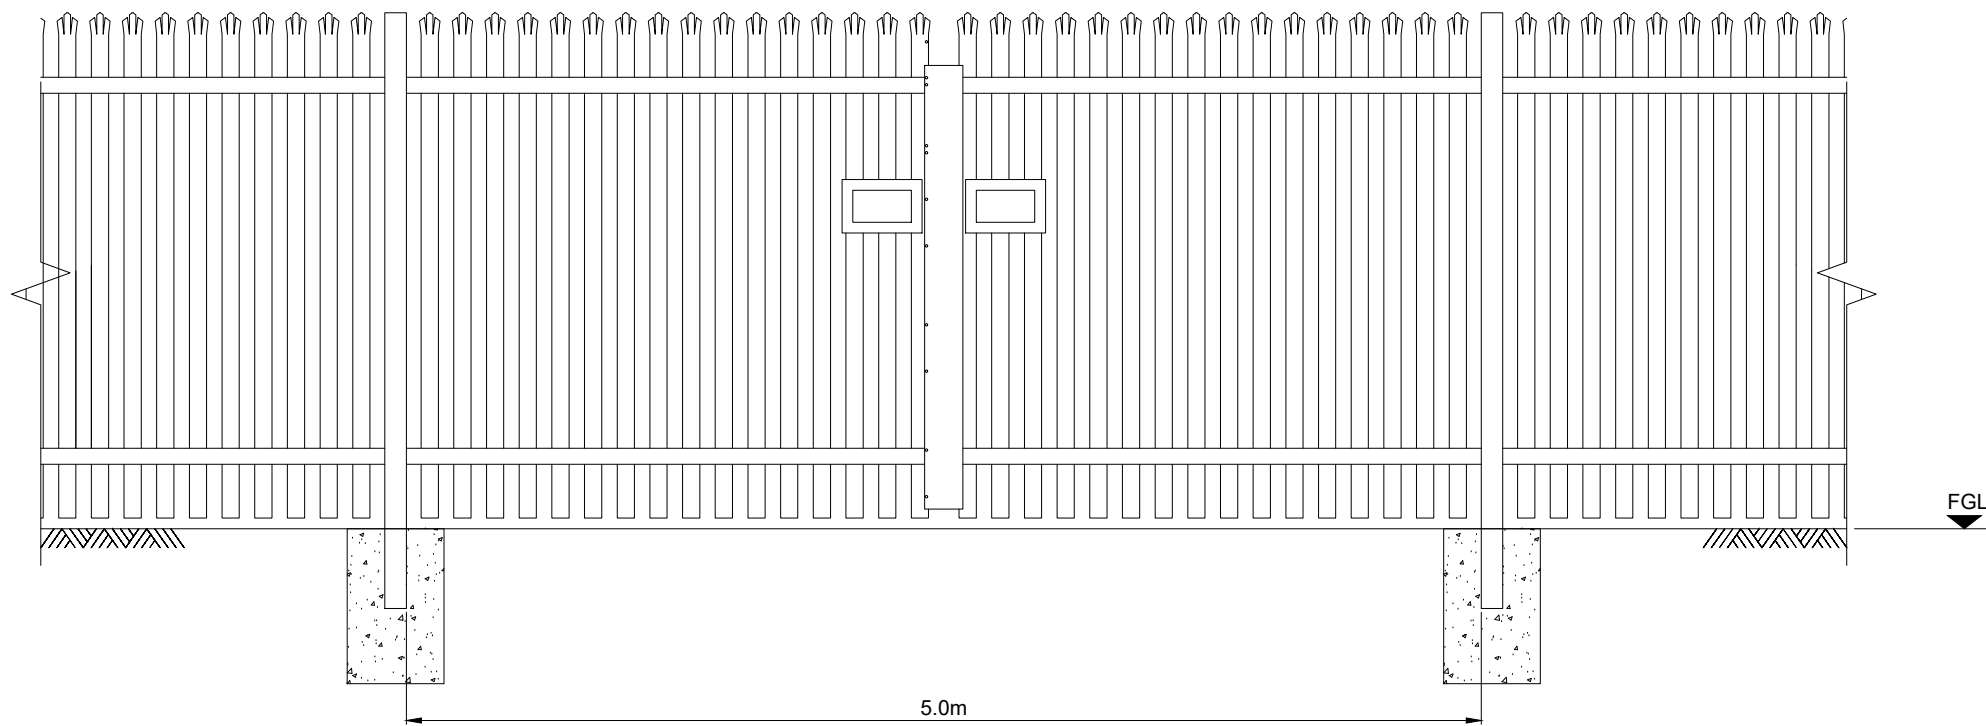

TYPICAL PALISADE FENCE ELEVATION
(DOUBLE VEHICLE GATE)

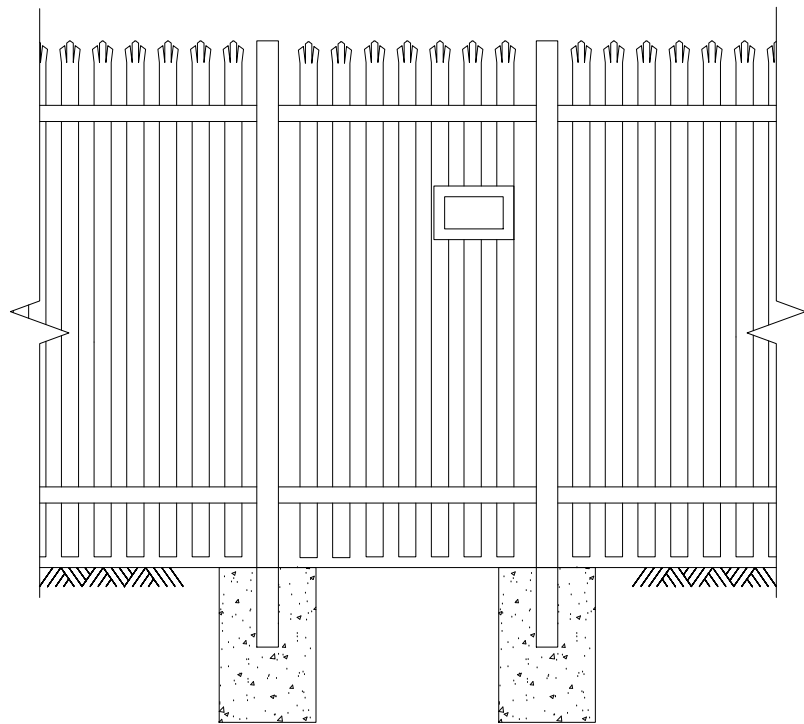


TYPICAL ELEVATION
(PEDESTRIAN GATE)

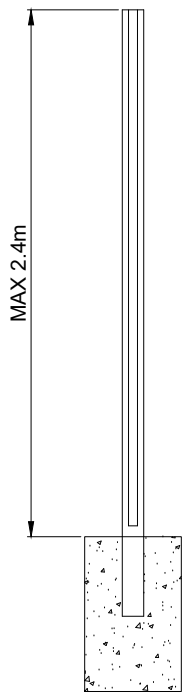

TYPICAL CROSS SECTION

- NOTES:
1. ALL DIMENSIONS ARE IN METRES UNLESS NOTED OTHERWISE.
 2. SUITABLE SAFETY SIGNAGE TO BE INSTALLED ON GATES & FENCES
 3. FOUNDATIONS SUBJECT TO DETAILED DESIGN.

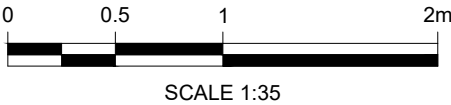

2	BM	DC	BS	2024-12-19	FIRST ISSUE
1	BM	BS	MK	2023-08-09	FIRST ISSUE
ISSUE	DRAWN	CHKD	APPD	DATE	REVISION NOTES
PURPOSE PLANNING					COORDINATES N/A
SCALE 1:35 @A3					DATUM N/A
LAYOUT DRAWING N/A					T-LAYOUT NO N/A

PROJECT TITLE
NORTHFLEET GREEN
HYDROGEN FACILITY

DRAWING TITLE
TYPICAL SECURITY
FENCE DETAIL

RES DRAWING NUMBER	REV
05135-RES-SEC-DR-PT-001	2

THIS DRAWING IS THE PROPERTY OF RENEWABLE ENERGY SYSTEMS LIMITED AND NO REPRODUCTION MAY BE MADE IN WHOLE OR IN PART WITHOUT PERMISSION



BEAUFORT COURT,
EGG FARM LANE,
KINGS LANGLEY,
HERTS WD4 8LR, UK
TEL +44 (0) 1923 299200
WWW.RES-GROUP.COM