


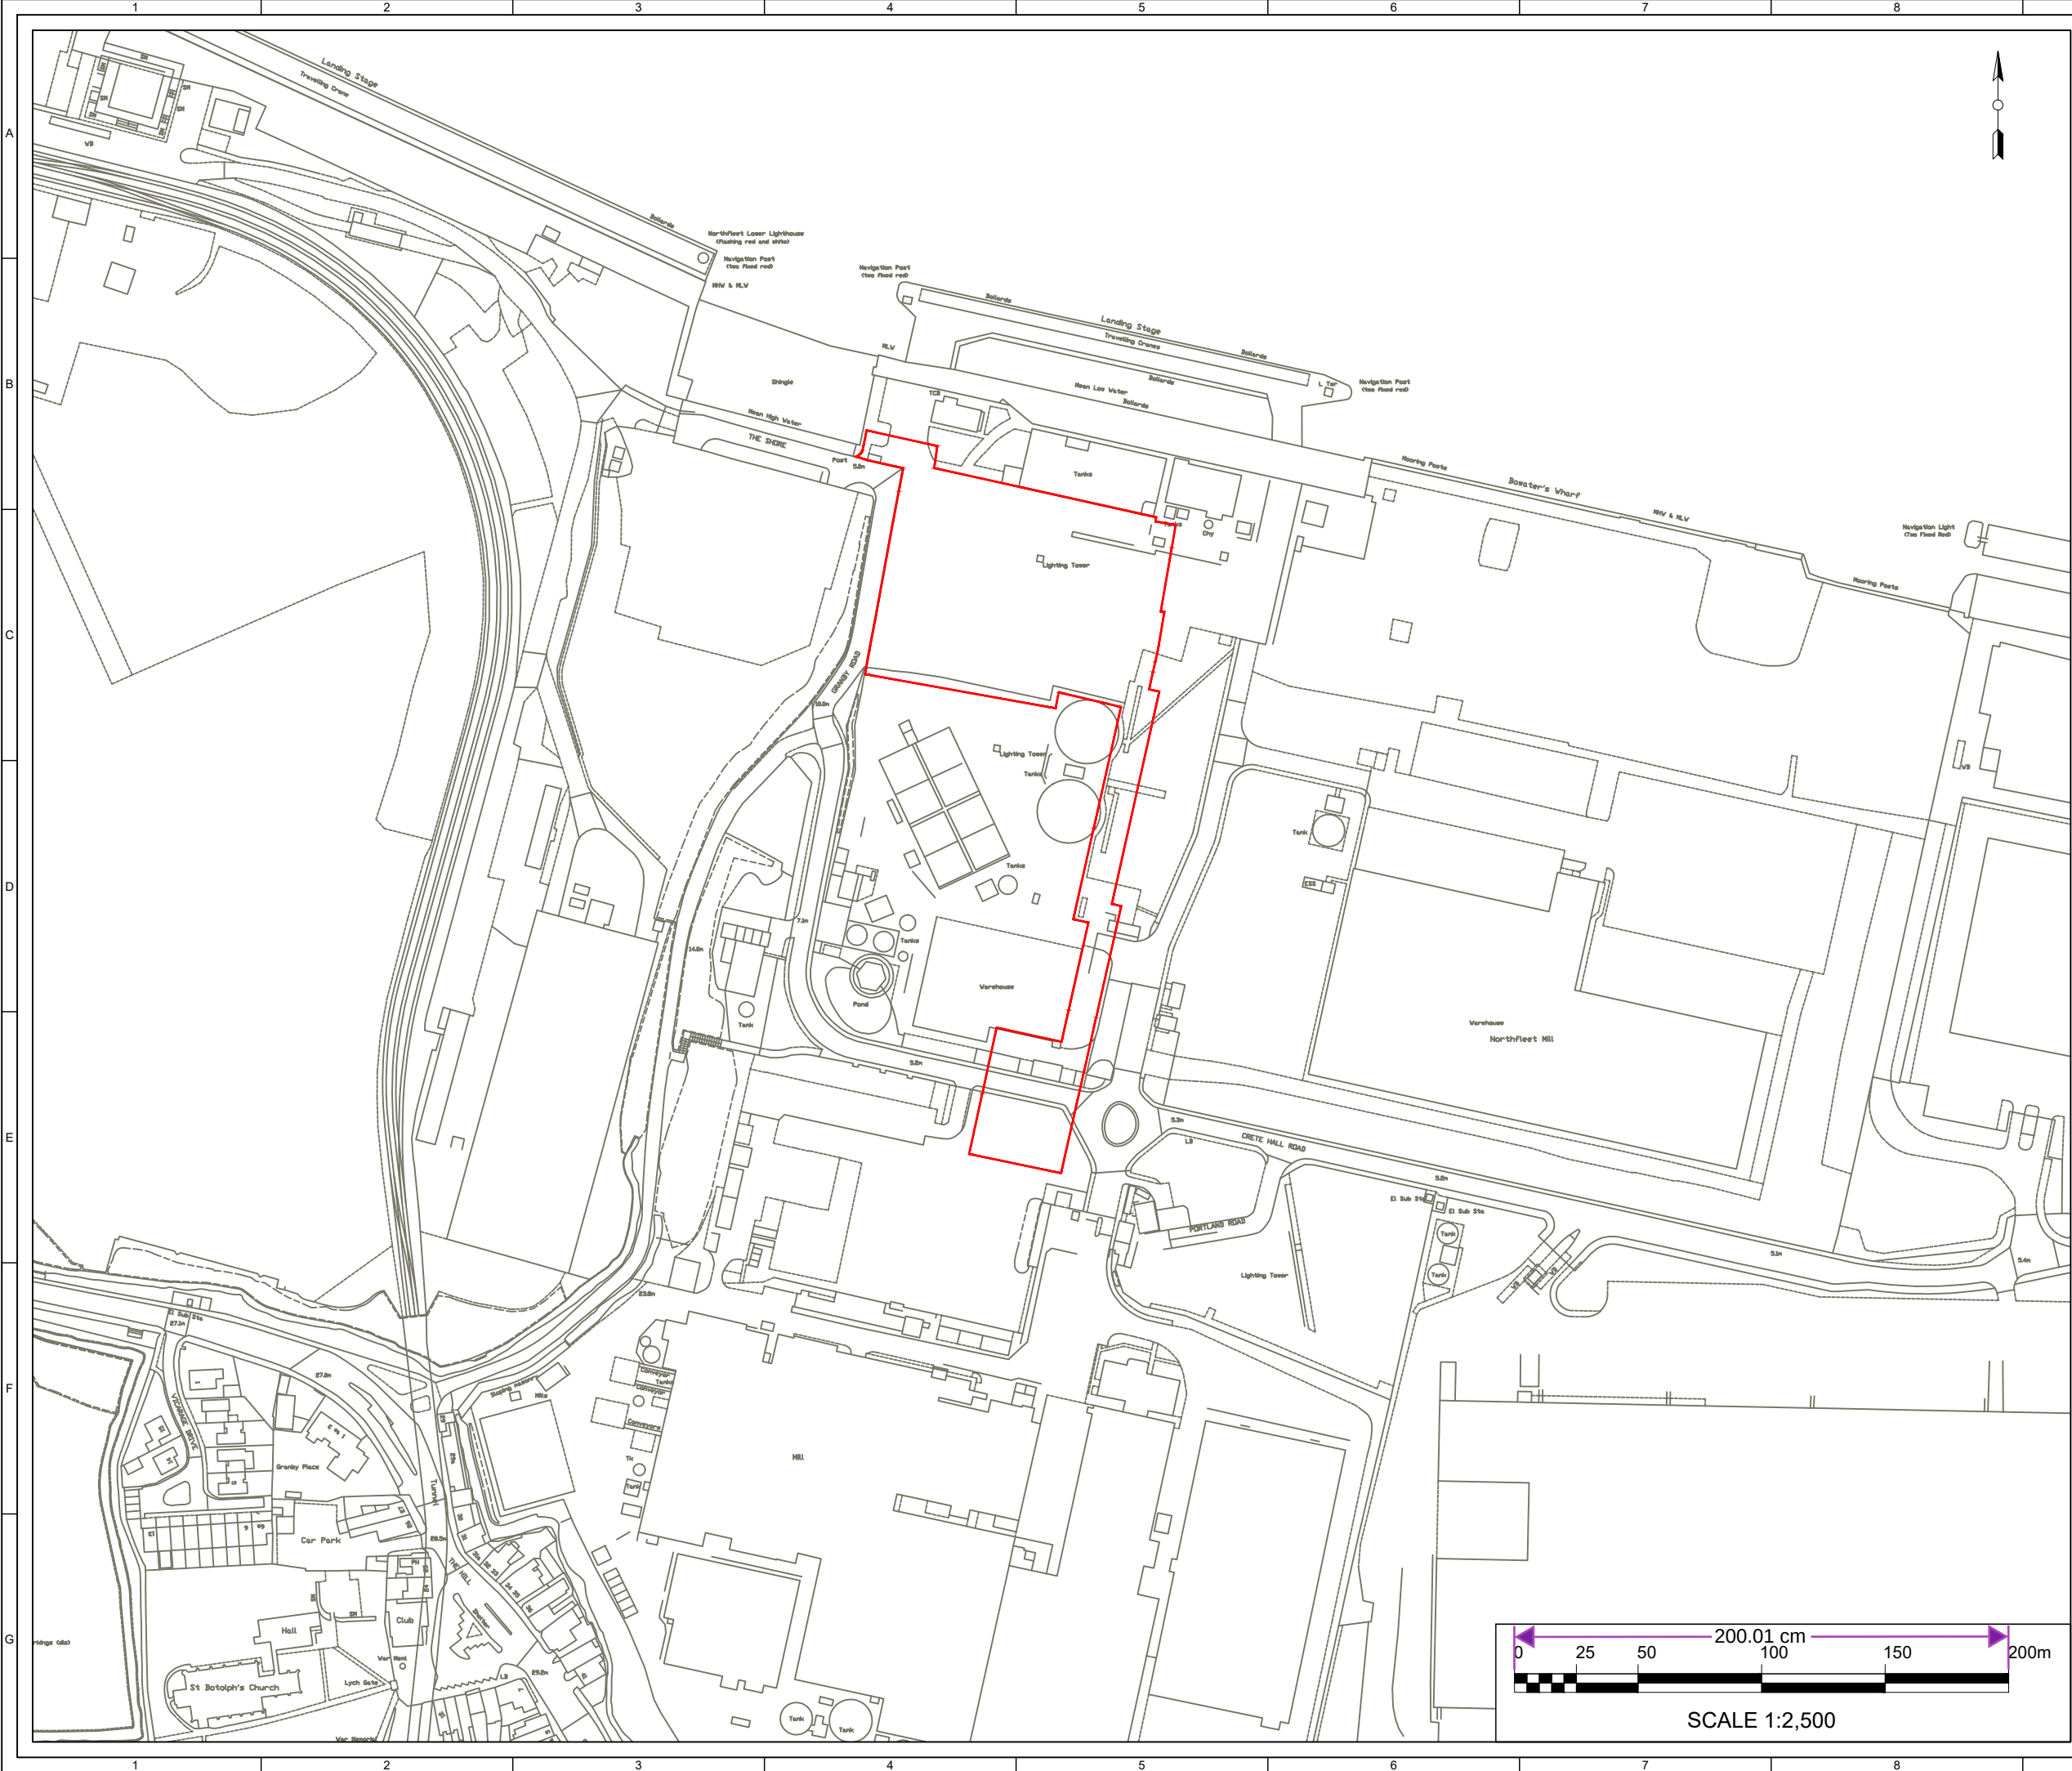

© CROWN COPYRIGHT, ALL RIGHTS RESERVED.
2025 LICENCE NUMBER 0100031673.

KEY:

DEVELOPMENT BOUNDARY
(OUTSIDE EDGE OF LINE DENOTES
BOUNDARY)

SITE
LOCATION

KEY PLAN - NOT TO SCALE

LOCATION
SCALE 1:200,000

5	BM	BS	CA	2025-01-31	UPDATED BOUNDARY				
4	BM	DC	IB	2024-08-02	UPDATED DEVELOPMENT BOUNDARY				
3	BM	CA	BS	2023-09-01	ADDED SCALE BAR				
2	BM	BS	PB	2023-08-16	UPDATED DEVELOPMENT BOUNDARY				
ISSUE DRAWN		CHKD	APPD	DATE	REVISION NOTES				
PURPOSE		COORDINATES							
PLANNING		OSGB 1936							
SCALE		1:2,500 @A3		DATUM					
LAYOUT DRAWING		N/A		T-LAYOUT NO					
				N/A					
PROJECT TITLE									
NORTHFLEET GREEN HYDROGEN FACILITY									
DRAWING TITLE									
SITE LOCATION PLAN									
RES DRAWING NUMBER					REV				
05135-RES-LAY-DR-PT-001					5				
THIS DRAWING IS THE PROPERTY OF RENEWABLE ENERGY SYSTEMS LIMITED AND NO REPRODUCTION MAY BE MADE IN WHOLE OR IN PART WITHOUT PERMISSION									