


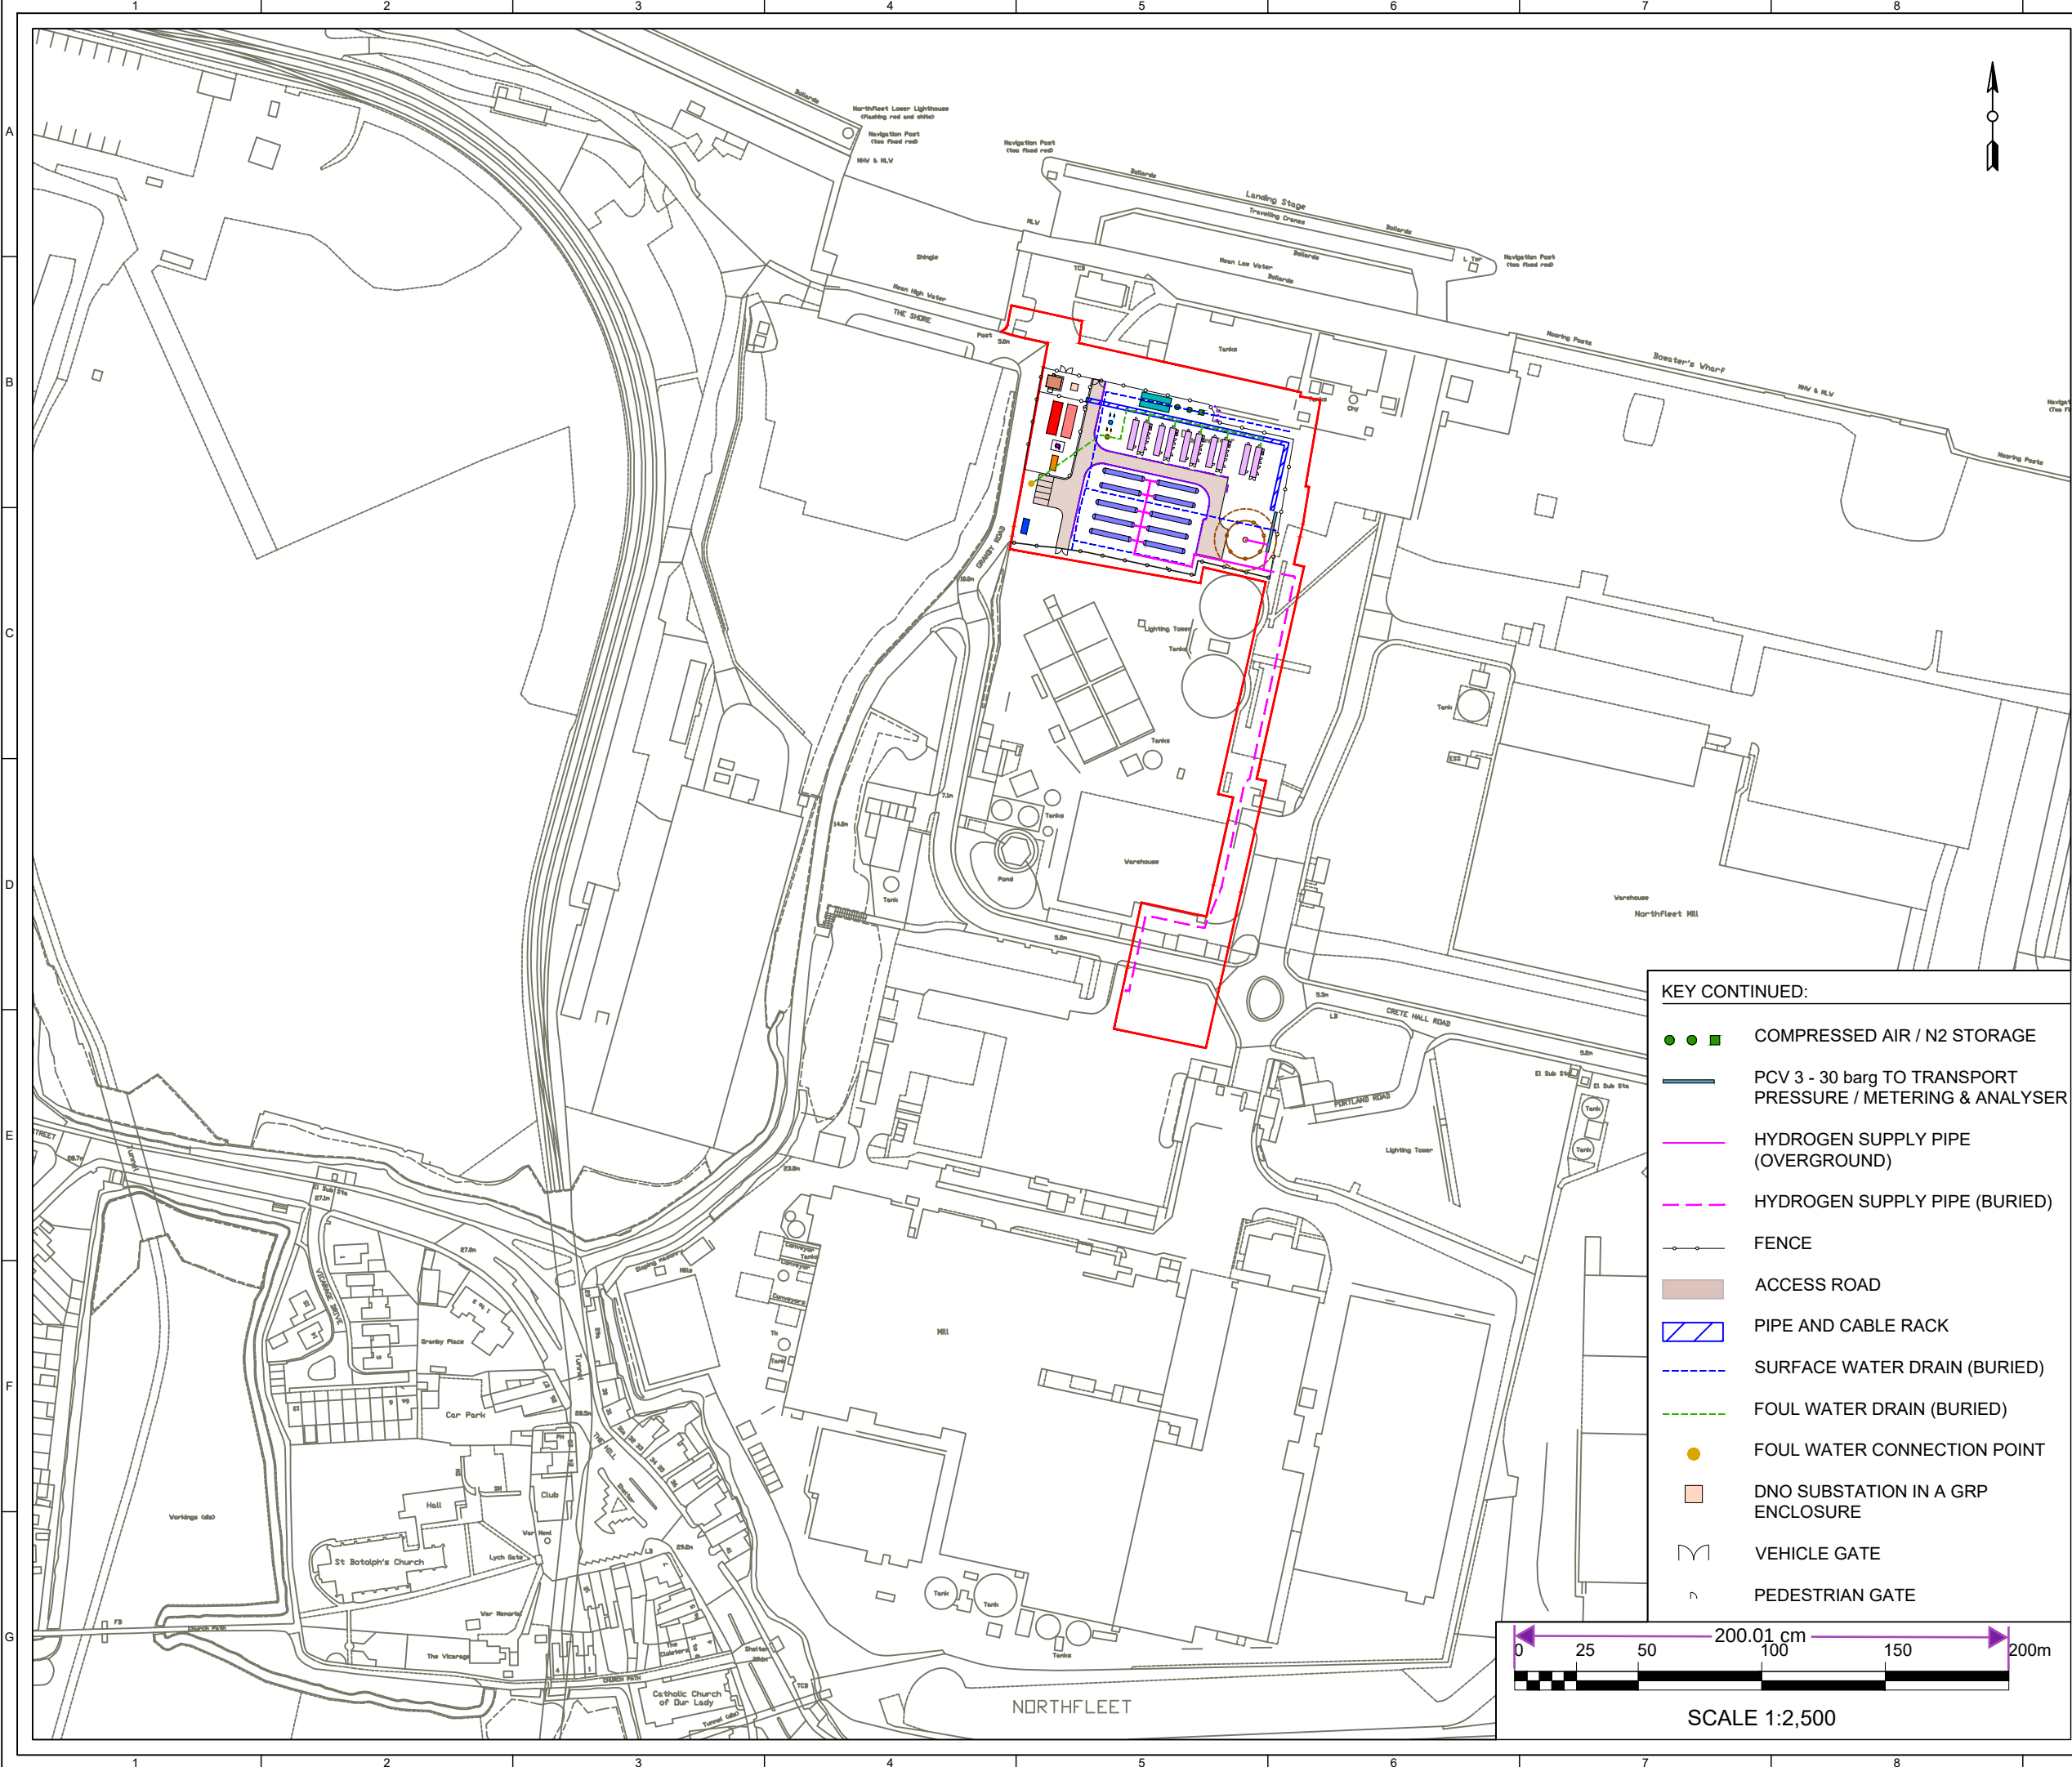

© CROWN COPYRIGHT, ALL RIGHTS RESERVED.
2024 LICENCE NUMBER 0100031673.

KEY:

- PROPOSED DEVELOPMENT BOUNDARY (1.39 HECTARES) (OUTSIDE EDGE OF LINE DENOTES BOUNDARY)
- HYDROGEN ELECTROLYSERS
- HYDROGEN STORAGE TANK
- HIGH VOLTAGE ROOM
- LOW VOLTAGE ROOM
- COMPRESSOR, AIR/N2 TANK AND PRODUCTION
- DNO SUBSTATION BUILDING
- VENT
- VENT THERMAL EXCLUSION FENCE (UP TO Ø18m ZONE)
- VENT SOUND EXCLUSION AREA (Ø25m)
- CONTROL ROOM
- MAINTENANCE STORAGE
- WASTE WATER BUFFER TANK WITH PUMP
- FEED WATER BUFFER TANK AND PUMPS
- TRANSFORMER
- VEHICLE BARRIER
- BOLLARD

KEY CONTINUED...

KEY CONTINUED:

- COMPRESSED AIR / N2 STORAGE
- PCV 3 - 30 barg TO TRANSPORT PRESSURE / METERING & ANALYSER
- HYDROGEN SUPPLY PIPE (OVERGROUND)
- HYDROGEN SUPPLY PIPE (BURIED)
- FENCE
- ACCESS ROAD
- PIPE AND CABLE RACK
- SURFACE WATER DRAIN (BURIED)
- FOUL WATER DRAIN (BURIED)
- FOUL WATER CONNECTION POINT
- DNO SUBSTATION IN A GRP ENCLOSURE
- VEHICLE GATE
- PEDESTRIAN GATE

7	BM	BS	CA	2025-01-31	UPDATED BOUNDARY
6	BM	DC	IB	2025-01-23	UPDATED LAYOUT AS PER FEED MODEL
5	BM	DC	IB	2024-08-02	UPDATED DEVELOPMENT BOUNDARY
4	BM	CA	BS	2023-09-01	ADDED SCALE BAR AND DELETE SHEETS 2-5
ISSUE	DRAWN	CHKD	APPD	DATE	REVISION NOTES
PURPOSE					COORDINATES
PLANNING					OSGB 1936
SCALE					DATUM
1:2,500 @A3					N/A
LAYOUT DRAWING					T-LAYOUT NO
N/A					N/A

PROJECT TITLE
**NORTHFLEET GREEN
HYDROGEN FACILITY**

DRAWING TITLE
INFRASTRUCTURE LAYOUT

RES DRAWING NUMBER	REV
05135-RES-PRO-DR-PT-001	7

THIS DRAWING IS THE PROPERTY OF RENEWABLE ENERGY SYSTEMS LIMITED AND NO REPRODUCTION MAY BE MADE IN WHOLE OR IN PART WITHOUT PERMISSION

res
BEAUFORT COURT,
EGG FARM LANE,
KINGS LANGLEY,
HERTS WD4 8LR, UK
TEL +44 (0) 1923 299200
WWW.RES-GROUP.COM