

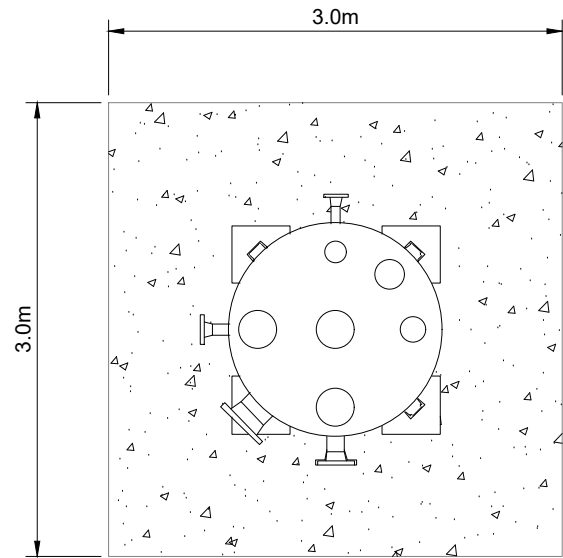


PLAN  
SCALE 1:50

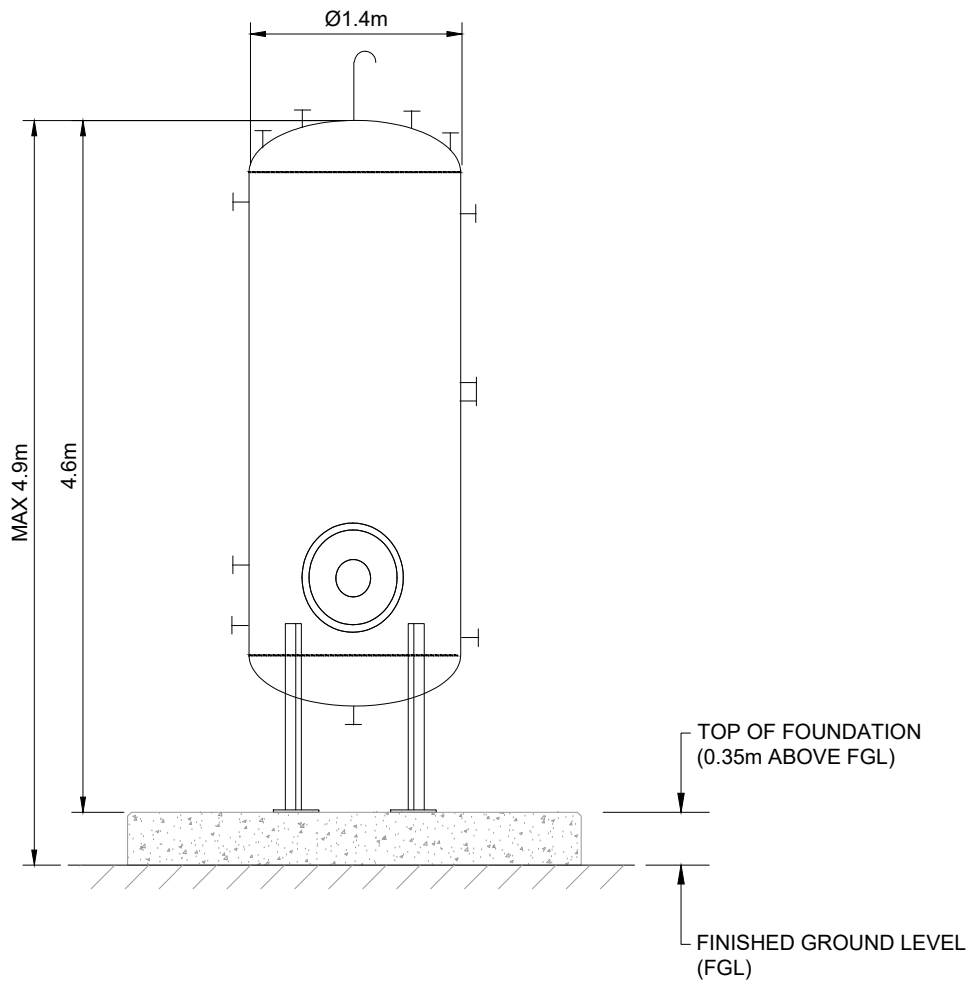

ELEVATION A  
SCALE 1:50

- NOTES:
- ALL DIMENSIONS ARE IN METRES UNLESS OTHERWISE STATED.
  - DETAILS SHOWN ARE INDICATIVE AND SUBJECT TO FINAL DESIGN.
  - ALL DIMENSIONS ARE APPROXIMATE AND SUBJECT TO DETAILED DESIGN.

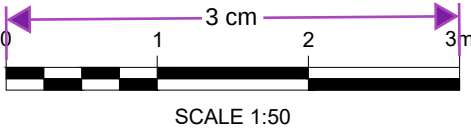

|   |       |      |      |            |                |
|---|-------|------|------|------------|----------------|
| 1   | BM    | MK   | BS   | 2025-02-10 | FIRST ISSUE    |
| ISSUE   | DRAWN | CHKD | APPD | DATE       | REVISION NOTES |
| PURPOSE   |       |      |      |            | COORDINATES    |
| PLANNING   |       |      |      |            | N/A            |
| SCALE   |       |      |      |            | DATUM          |
| AS SHOWN @A3   |       |      |      |            | N/A            |
| LAYOUT DRAWING   |       |      |      |            | T-LAYOUT NO    |
| N/A   |       |      |      |            | N/A            |
| PROJECT TITLE   |       |      |      |            |                |
| NORTHFLEET GREEN<br>HYDROGEN FACILITY                                                                                                   |       |      |      |            |                |
| DRAWING TITLE   |       |      |      |            |                |
| WASTE WATER<br>TANK   |       |      |      |            |                |
| RES DRAWING NUMBER   |       |      |      |            | REV            |
| 05135-RES-HYD-DR-PT-017   |       |      |      |            | 1              |
| THIS DRAWING IS THE PROPERTY OF RENEWABLE ENERGY SYSTEMS LIMITED AND NO REPRODUCTION MAY BE MADE IN WHOLE OR IN PART WITHOUT PERMISSION |       |      |      |            |                |
| res   |       |      |      |            |                |
| BEAUFORT COURT,<br>EGG FARM LANE,<br>KINGS LANGLEY,<br>HERTS WD4 8LR. UK<br>TEL +44 (0) 1923 299200<br>WWW.RES-GROUP.COM                |       |      |      |            |                |