




PLAN OF PIPE RACK
SALE 1:100

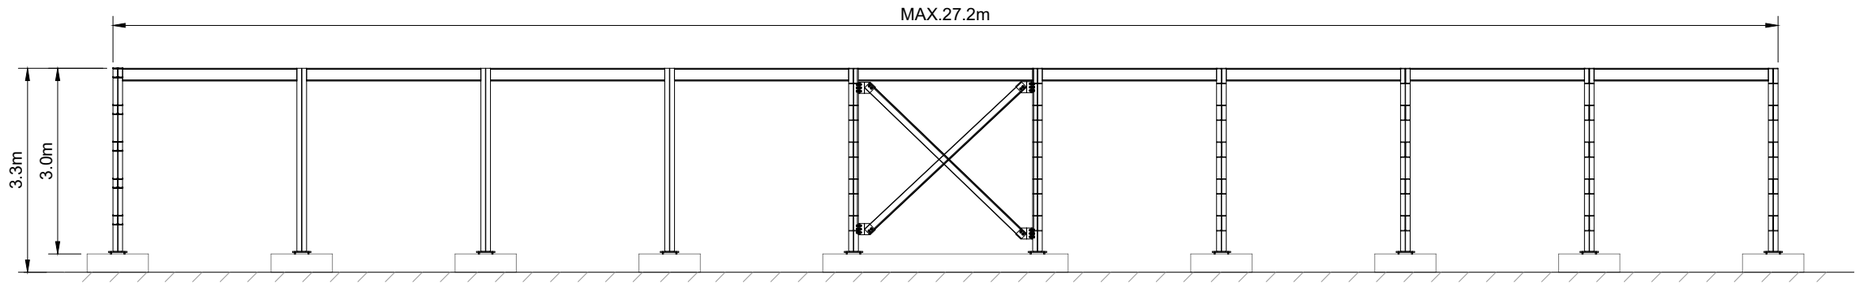


ELEVATION A-A OF PIPE RACK
SCALE 1:100

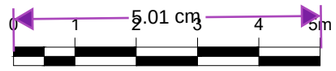


SCALE 1:100

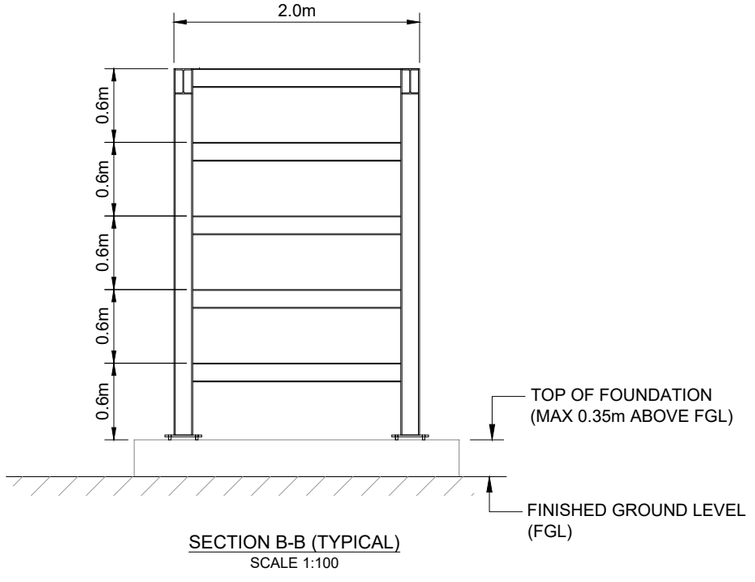


SECTION B-B (TYPICAL)
SCALE 1:100

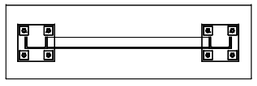


PLAN OF LOW LEVEL PIPE RACK TYPE 1
SCALE 1:50

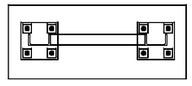


PLAN OF LOW LEVEL PIPE RACK TYPE 2
SCALE 1:50

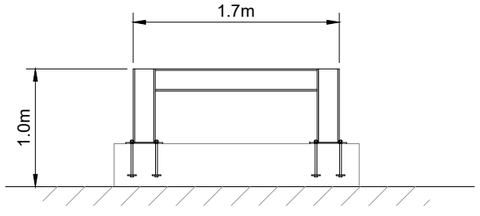

ELEVATION OF LOW LEVEL PIPE RACK TYPE 1
SCALE 1:50

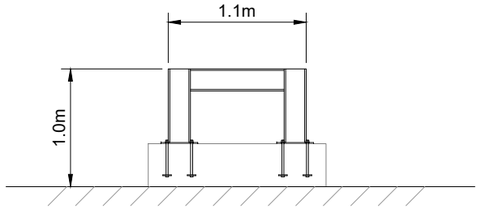

ELEVATION OF LOW LEVEL PIPE RACK TYPE 2
SCALE 1:50

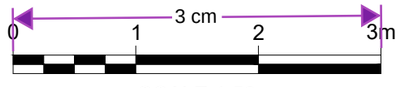

SCALE 1:50

NOTES:

1. ALL DIMENSIONS ARE IN METRES UNLESS OTHERWISE STATED.
2. DETAILS SHOWN ARE INDICATIVE AND SUBJECT TO FINAL DESIGN.
3. ALL DIMENSIONS ARE APPROXIMATE AND SUBJECT TO DETAILED DESIGN.
4. NUMBER OF BAYS SHOWN INDICATIVE ONLY.

ISSUE	DRAWN	CHKD	APPD	DATE	REVISION NOTES
2	BM	MK	BS	2025-02-10	UPDATED PIPE SUPPORT
1	BM	BS	MK	2023-08-09	FIRST ISSUE

PURPOSE: PLANNING	COORDINATES: N/A
SCALE: AS SHOWN @A3	DATUM: N/A
LAYOUT DRAWING: N/A	T-LAYOUT NO: N/A

PROJECT TITLE
NORTHFLEET GREEN HYDROGEN FACILITY

DRAWING TITLE
TYPICAL SERVICES SUPPORT FRAME PIPE RACK

RES DRAWING NUMBER	REV
05135-RES-SDP-DR-PT-001	2

THIS DRAWING IS THE PROPERTY OF RENEWABLE ENERGY SYSTEMS LIMITED AND NO REPRODUCTION MAY BE MADE IN WHOLE OR IN PART WITHOUT PERMISSION

BEAUFORT COURT,
EGG FARM LANE,
KINGS LANGLEY,
HERTS WD4 8LR. UK
TEL +44 (0) 1923 299200
WWW.RES-GROUP.COM