



12

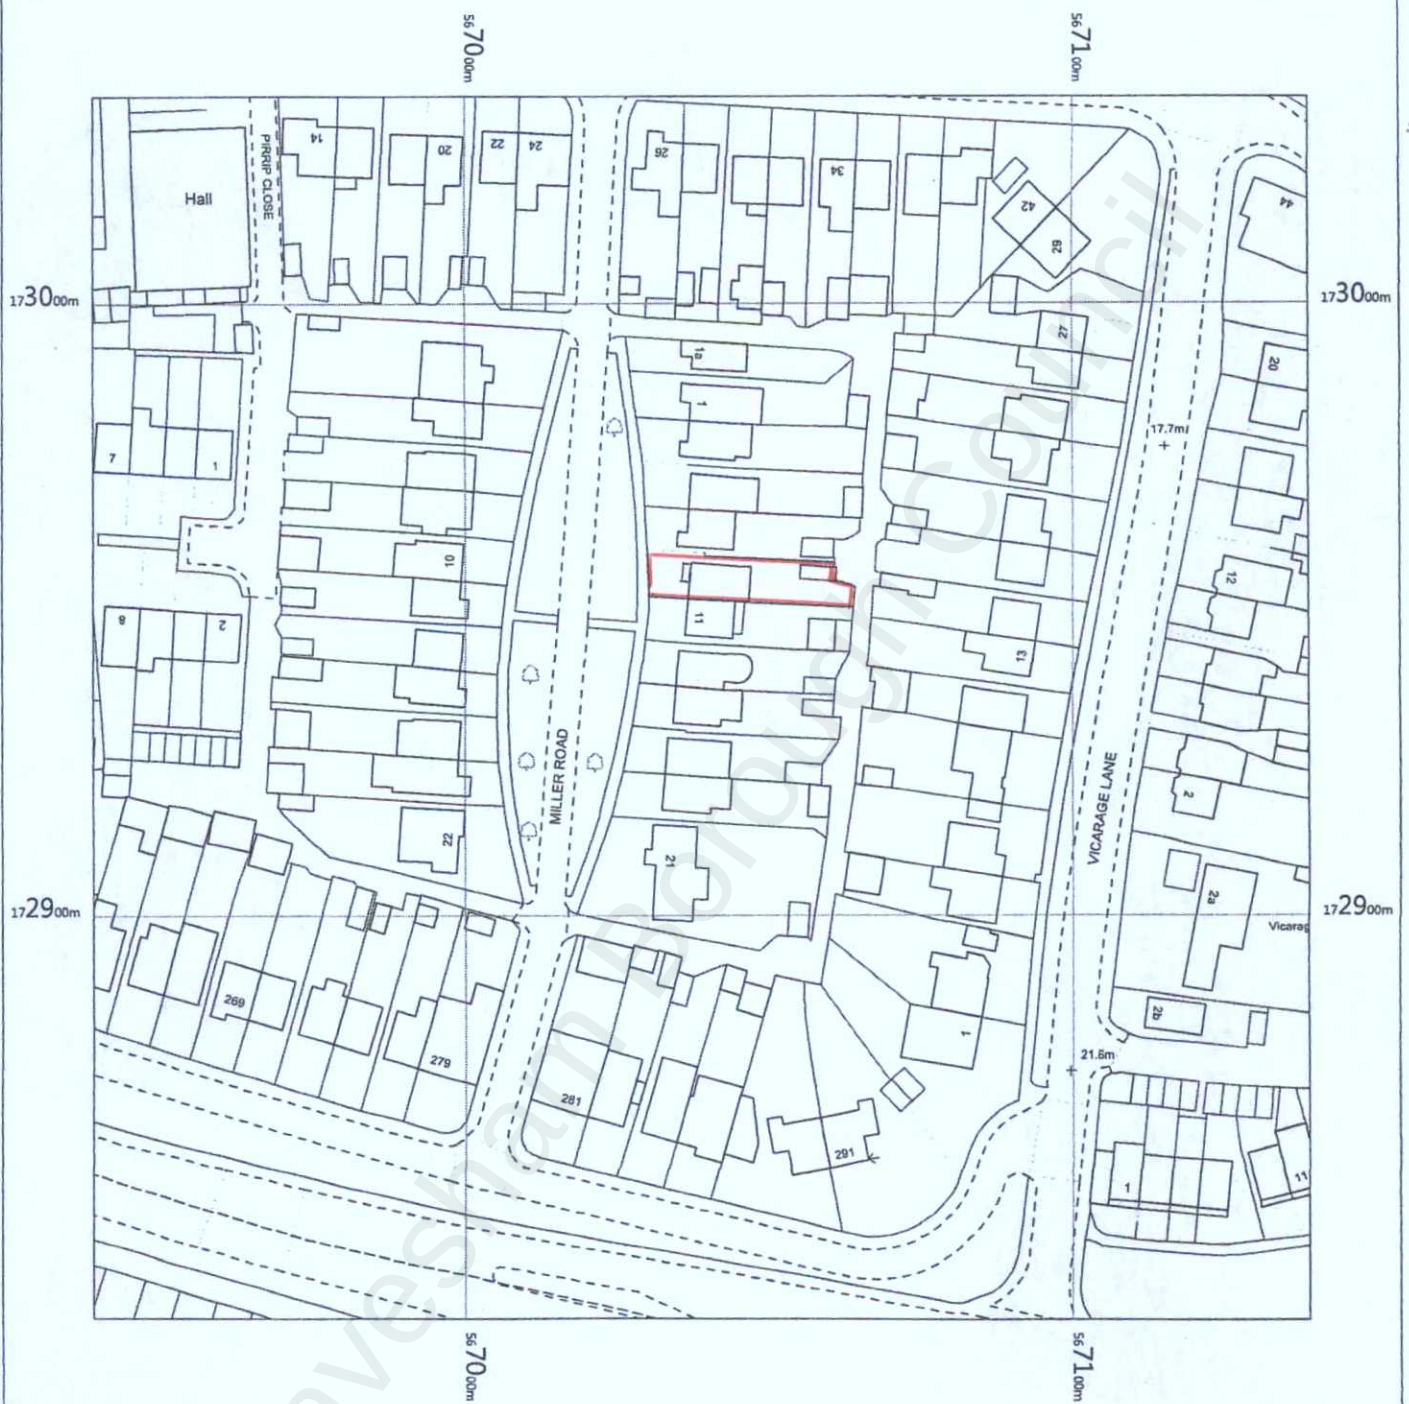

EXISTING

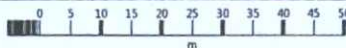


9 MILLER ROAD
CHALK
GRAVESEND
KENT
DA12 4TP

OS MasterMap 1250/2500/10000 scale
Thursday, November 22, 2018, ID: HMC-00758310
www.themapcentre.com

1:1250 scale print at A4, Centre: 567039 E, 172934 N

©Crown Copyright Ordnance Survey. Licence no. 100018971

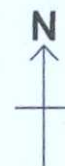

Page
Plan
Prints