



Existing Block Plan
1:200

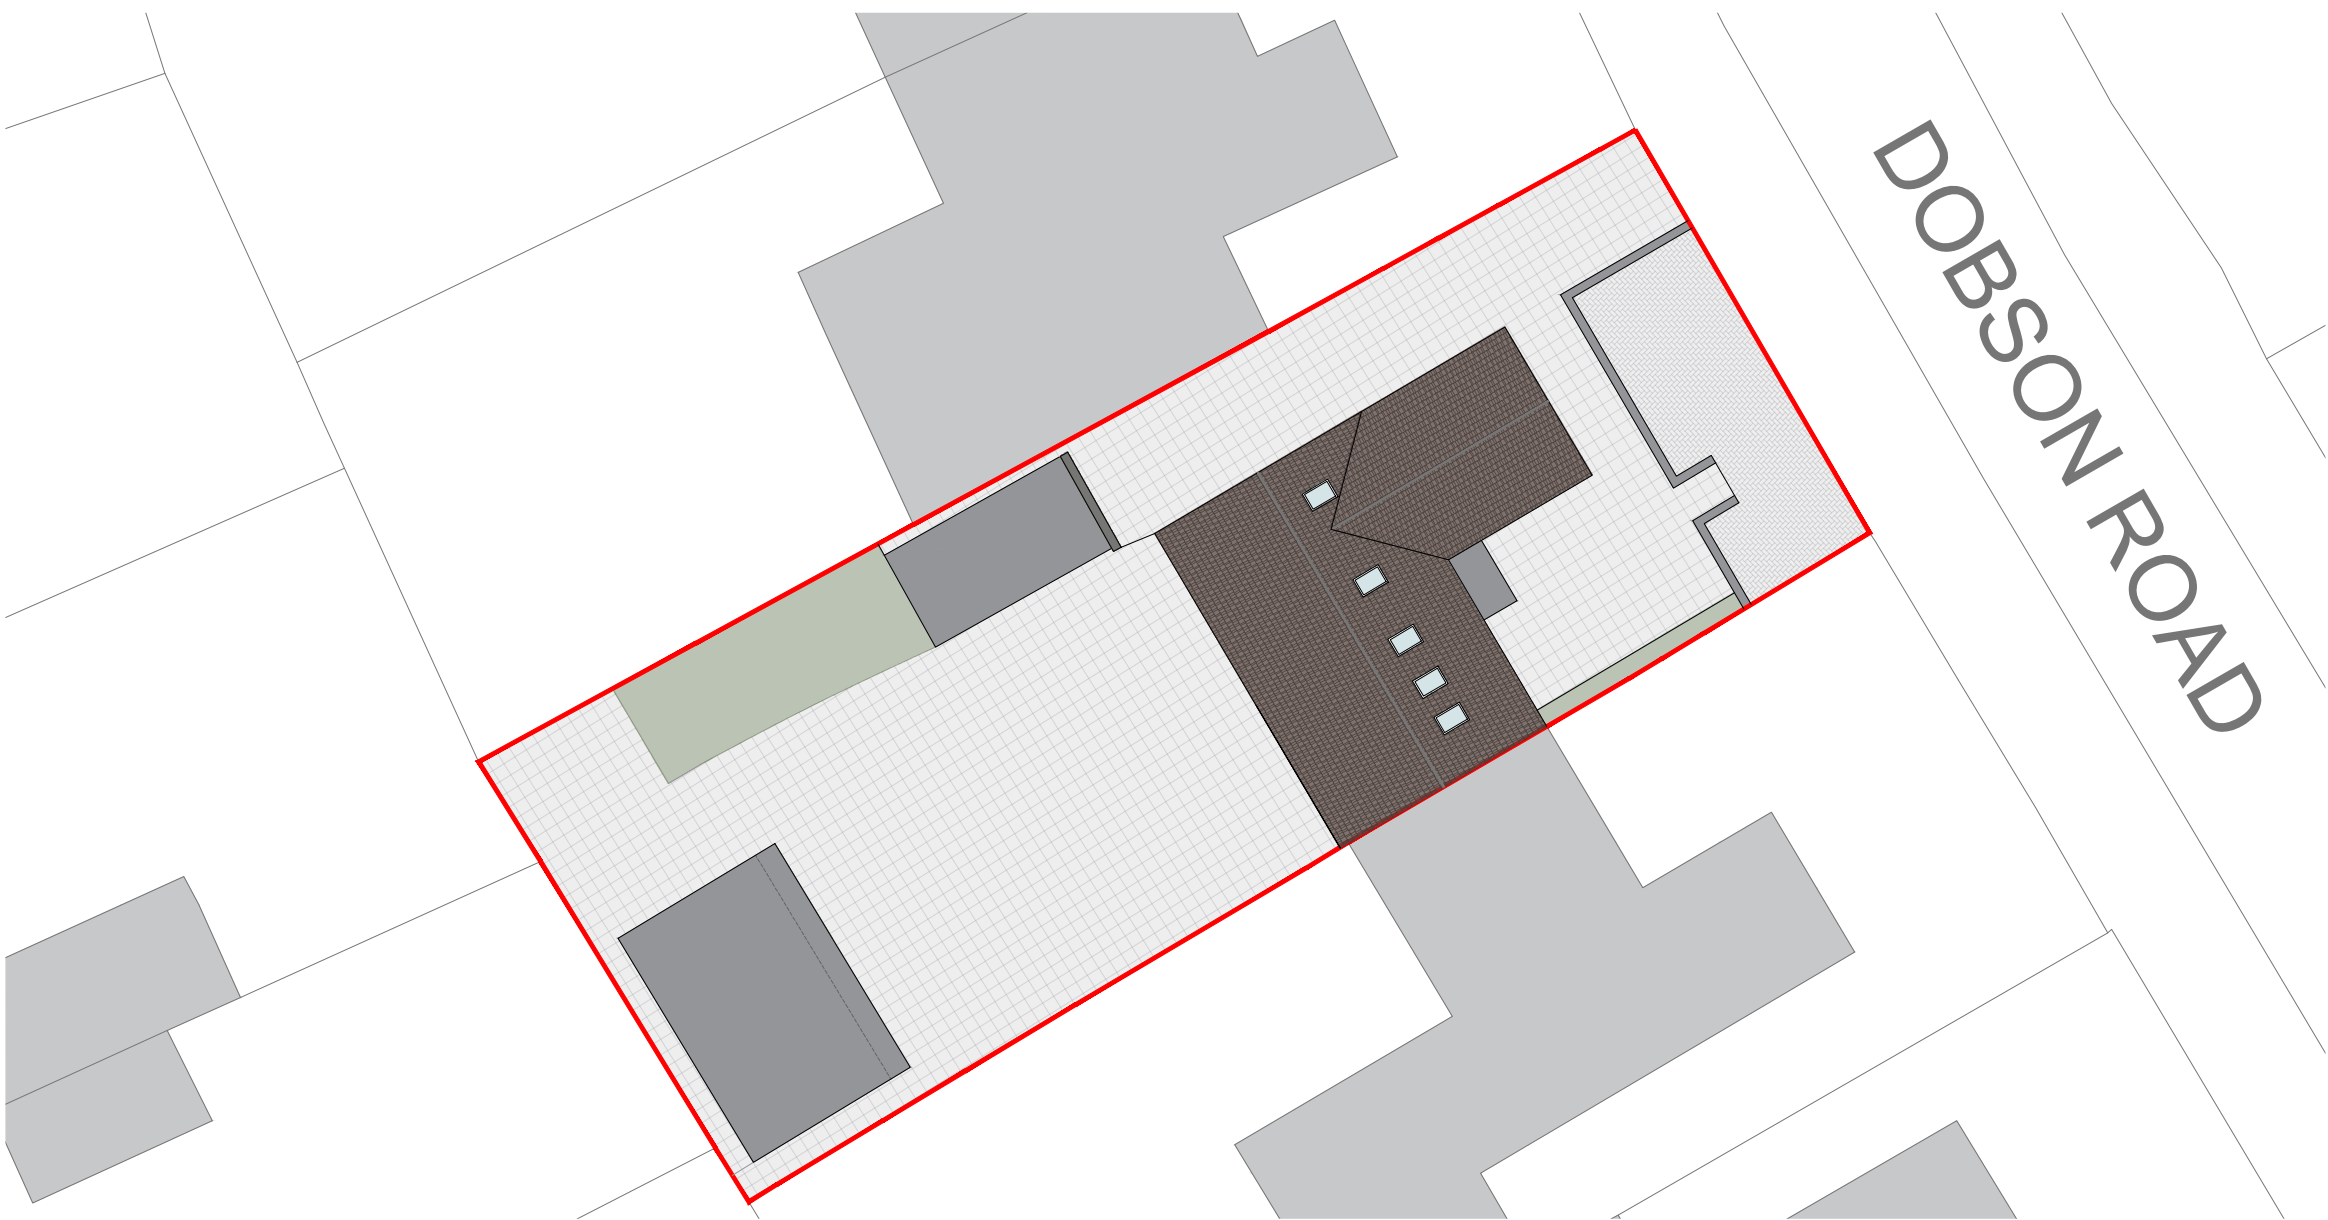

Proposed Block Plan
1:200

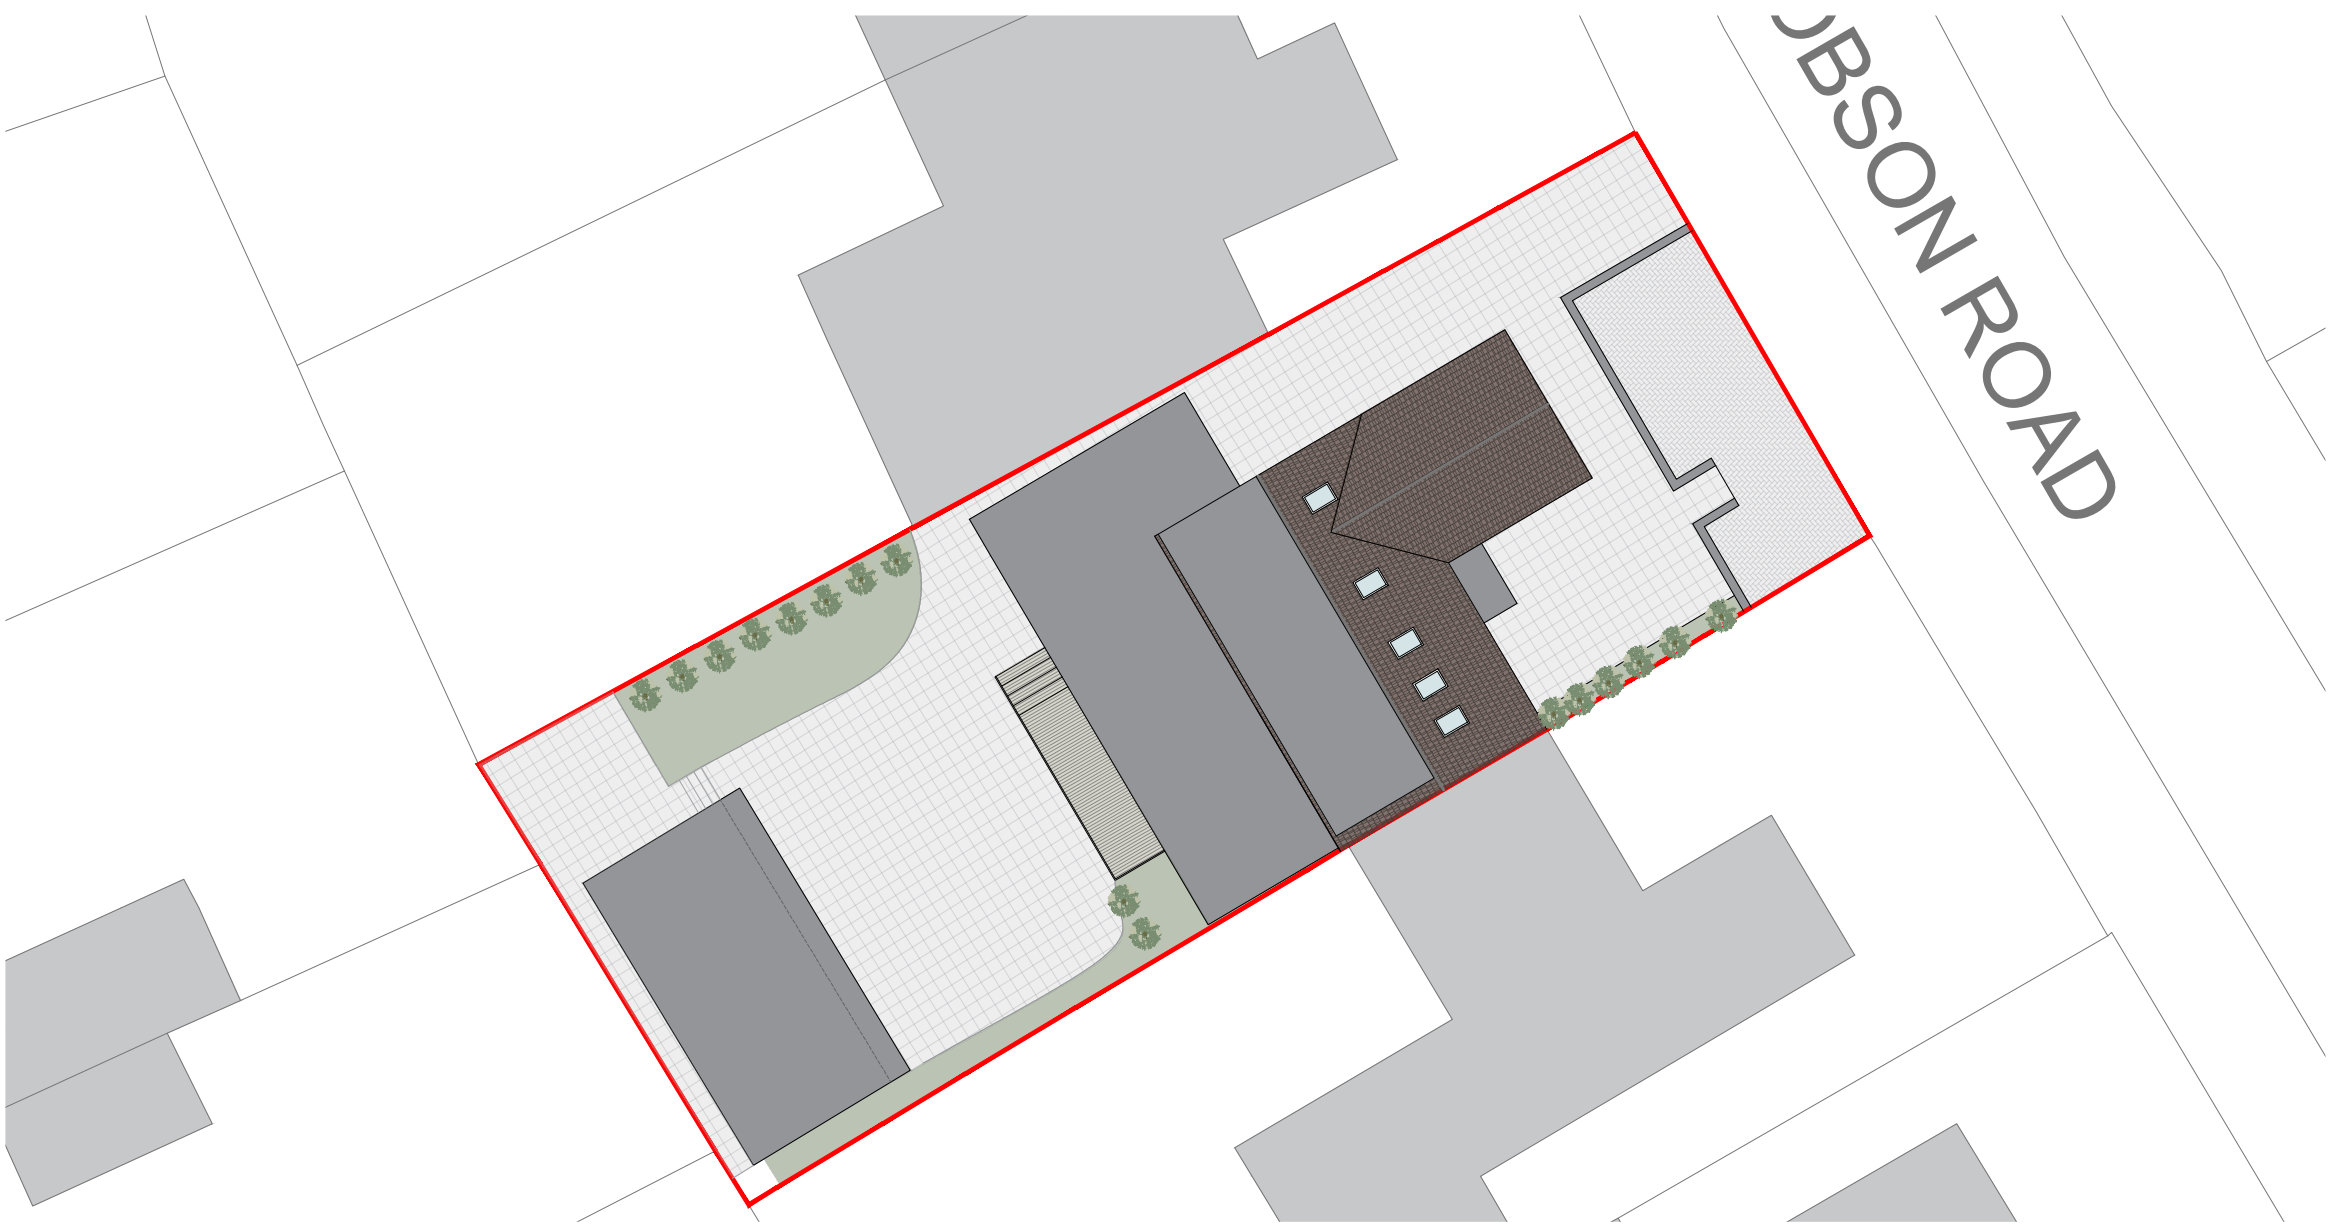

Notes:

1. THE COPYRIGHT OF THIS DRAWING IS VESTED IN YourSpreadsheets AND IT MAY NOT BE REPRODUCED IN WHOLE OR PART OR USED FOR THE MANUFACTURE OF ANY ARTICLE WITHOUT THE EXPRESS PERMISSION OF THE COPYRIGHT HOLDERS.
2. WORK TO FIGURED DIMENSIONS ONLY.
3. THIS DRAWING IS TO BE READ IN CONJUNCTION WITH ALL RELEVANT ARCHITECTS, SERVICE ENGINEER'S AND YourSpreadsheets DRAWINGS AND SPECIFICATIONS.

Location Plan
1:1250



1:1250 0 25 50 75

1:200 0 1 2 3 4 5 6



SITE:	Land adjacent to the Island Residential Home
	Leysdown Road, Leysdown-on-sea
TITLE:	Sheerness
	ME12 4LH

SCALE AT A2:	DATE:	DRAWN:
1:200/1:1250	02.02.2026	SR
PROJECT NO:	DRAWING NO:	REVISION:
260202	000	B