
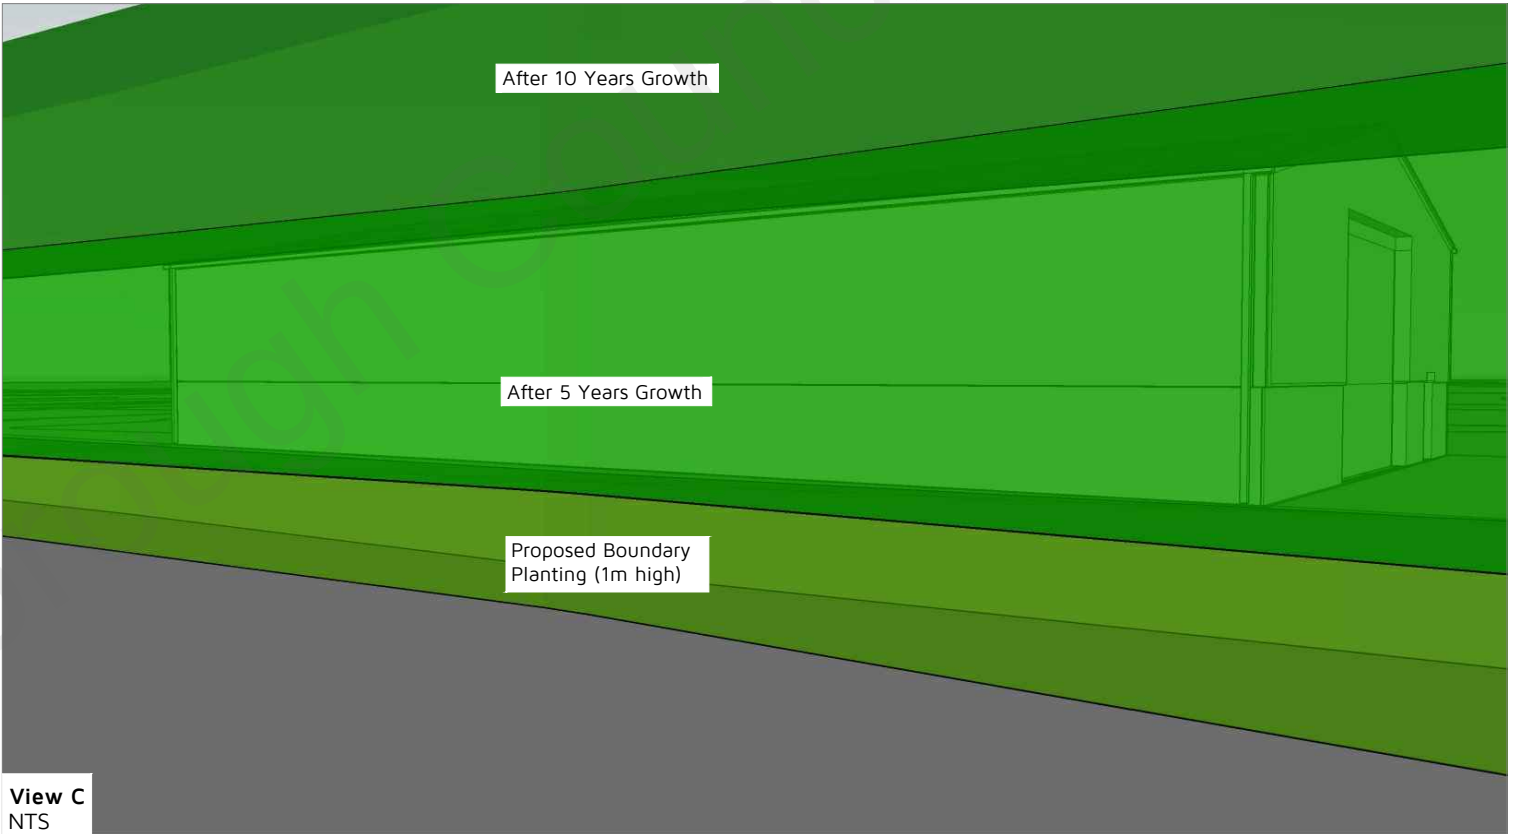
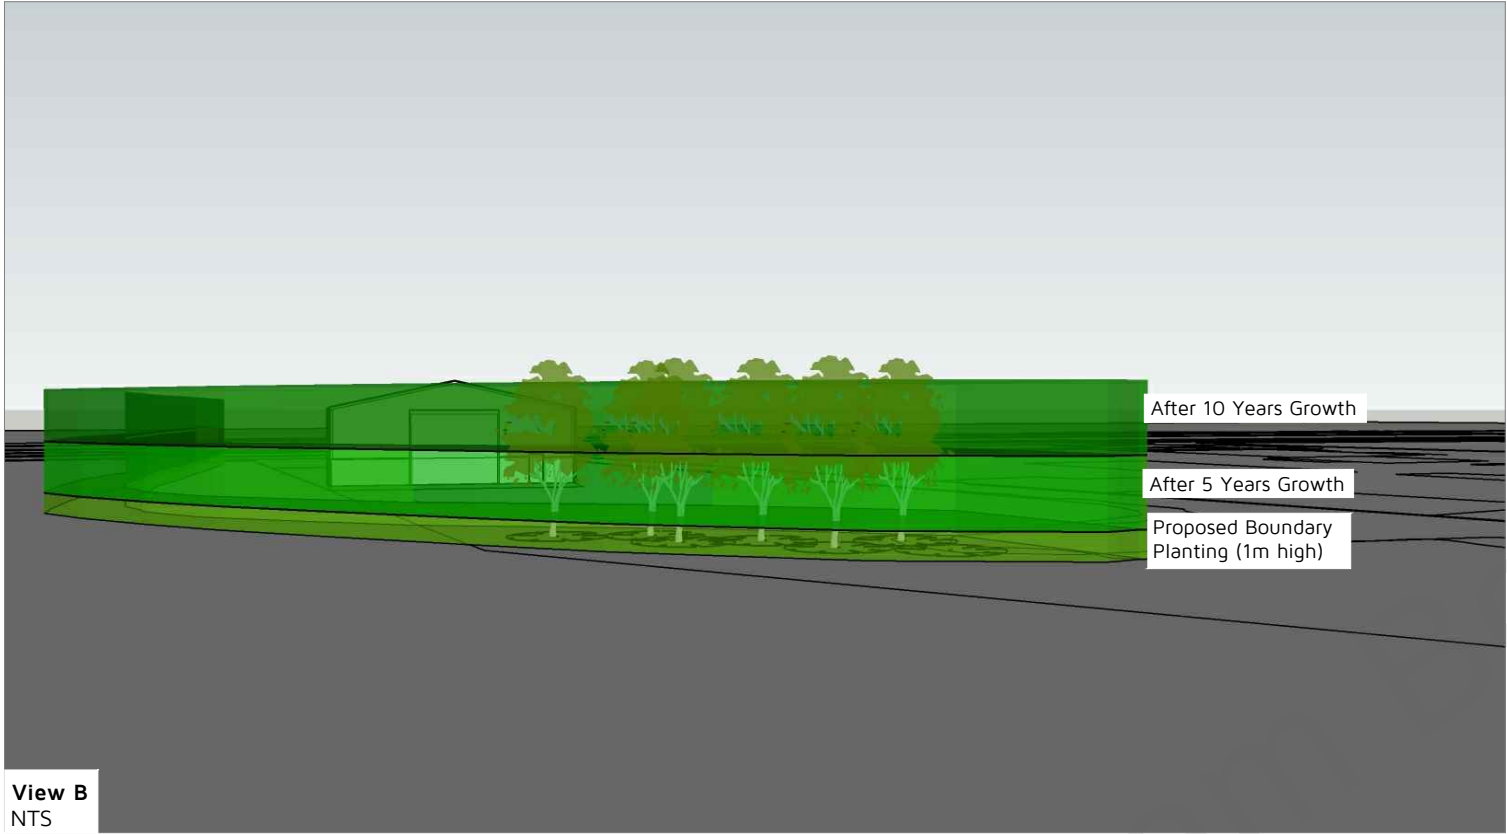


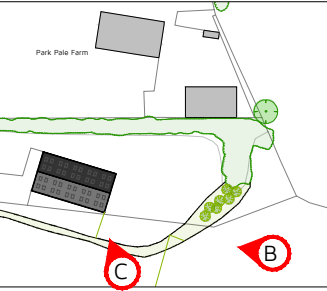

Illustrative Proposed Landscaping Visuals
NTS

 N Key Plan				Rev:	Reason:	Date:	Client: J & B MARTIN	 Eclipse House, Eclipse Park, Sittingbourne Road Maidstone, Kent. ME14 3EN t: 01622 776226 e: info@dhaplanning.co.uk f: 01622 776227 w: www.dhaplanning.co.uk No reproduction by any method of any part of this document is permitted without the consent of the copyright holders. Produced for Town and Country planning purposes only. © Crown Copyright 2019. All rights reserved. Licence Number: 100031961 CAD Reference: DHA_15790_HARLEX_MM02
							Project: HARLEX HAULAGE SERVICES LTD, PARK PALE, SHORNE, ROCHESTER, KENT, ME2 3UD	
							Title: ILLUSTRATIVE PROPOSED LANDSCAPING VISUALS	
				Drawing:	Rev:	Scale:	Date:	
				DHA/15790/09		NTS	AUG 2021	