


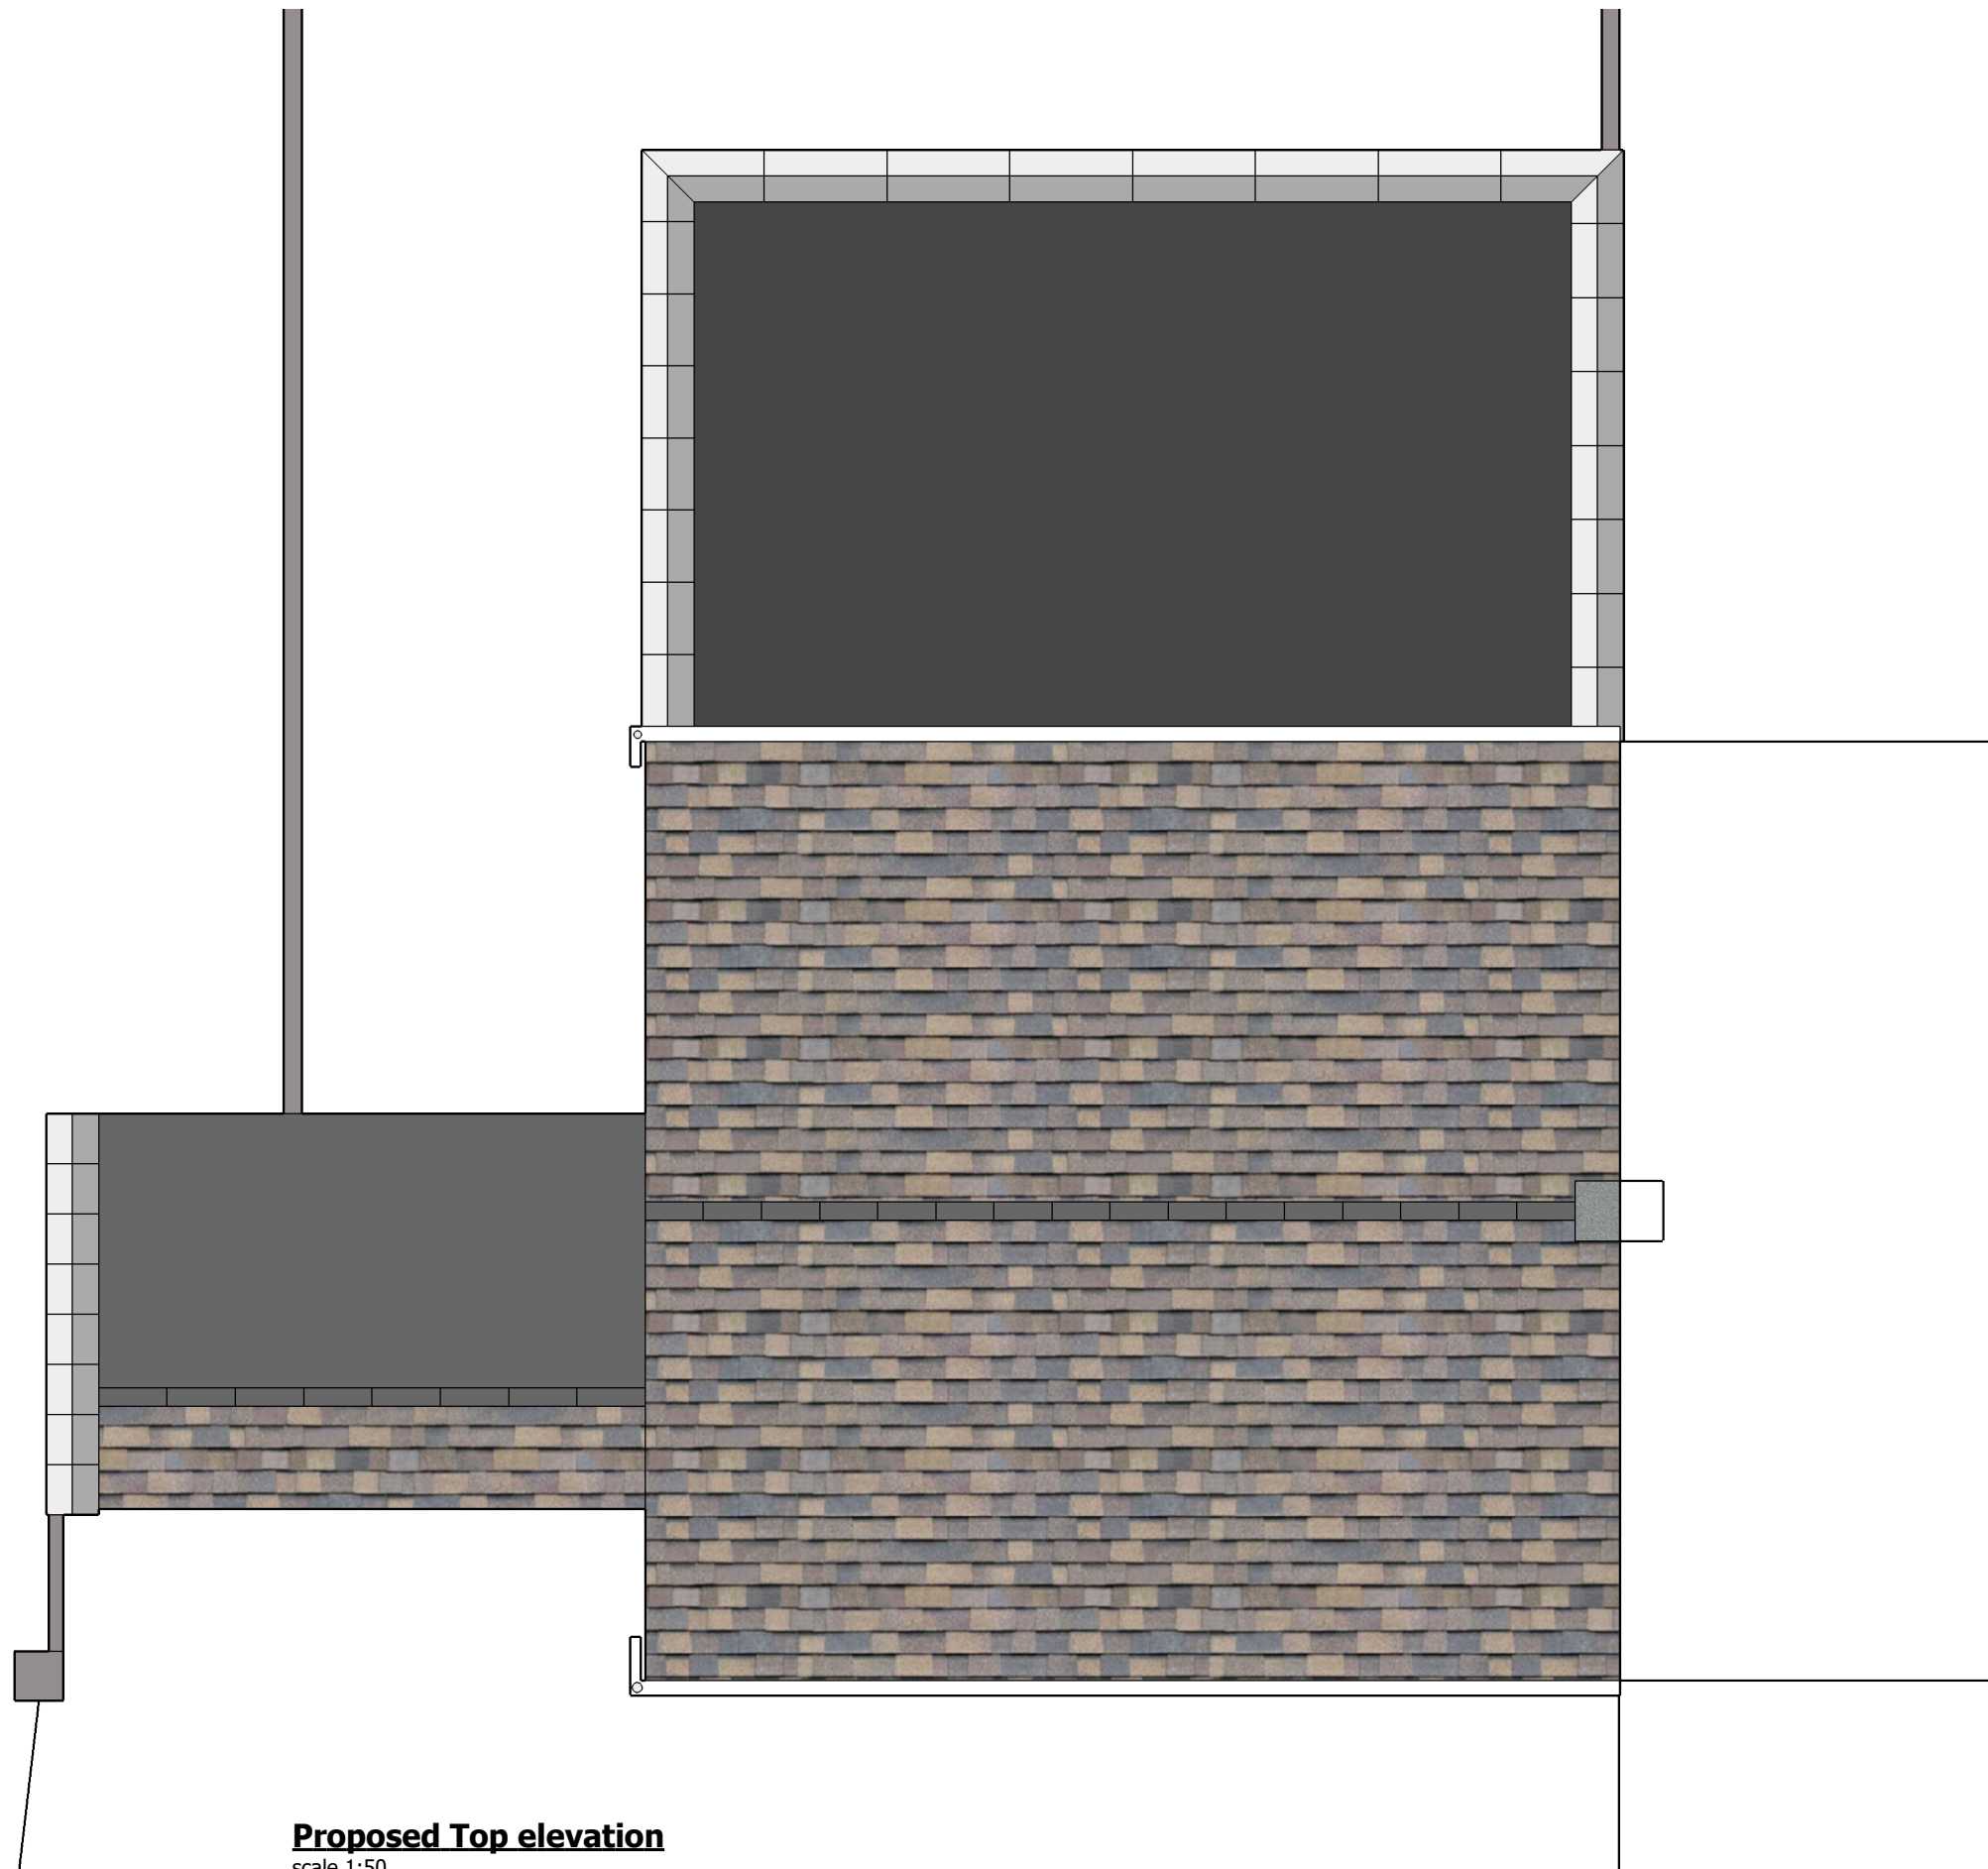

Proposed Top elevation
scale 1:50

DESCRIPTION
PROPOSED ELEVATIONS

