



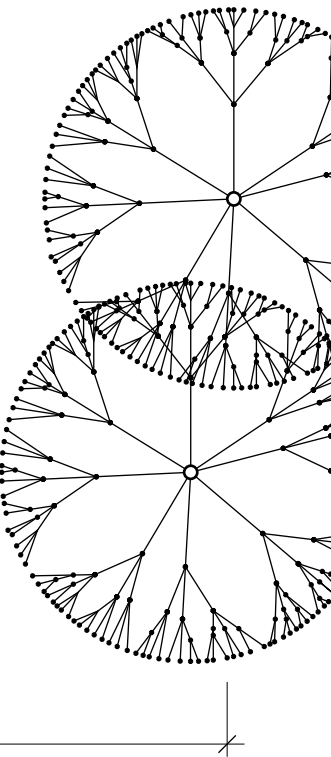

Existing site
scale 1:100

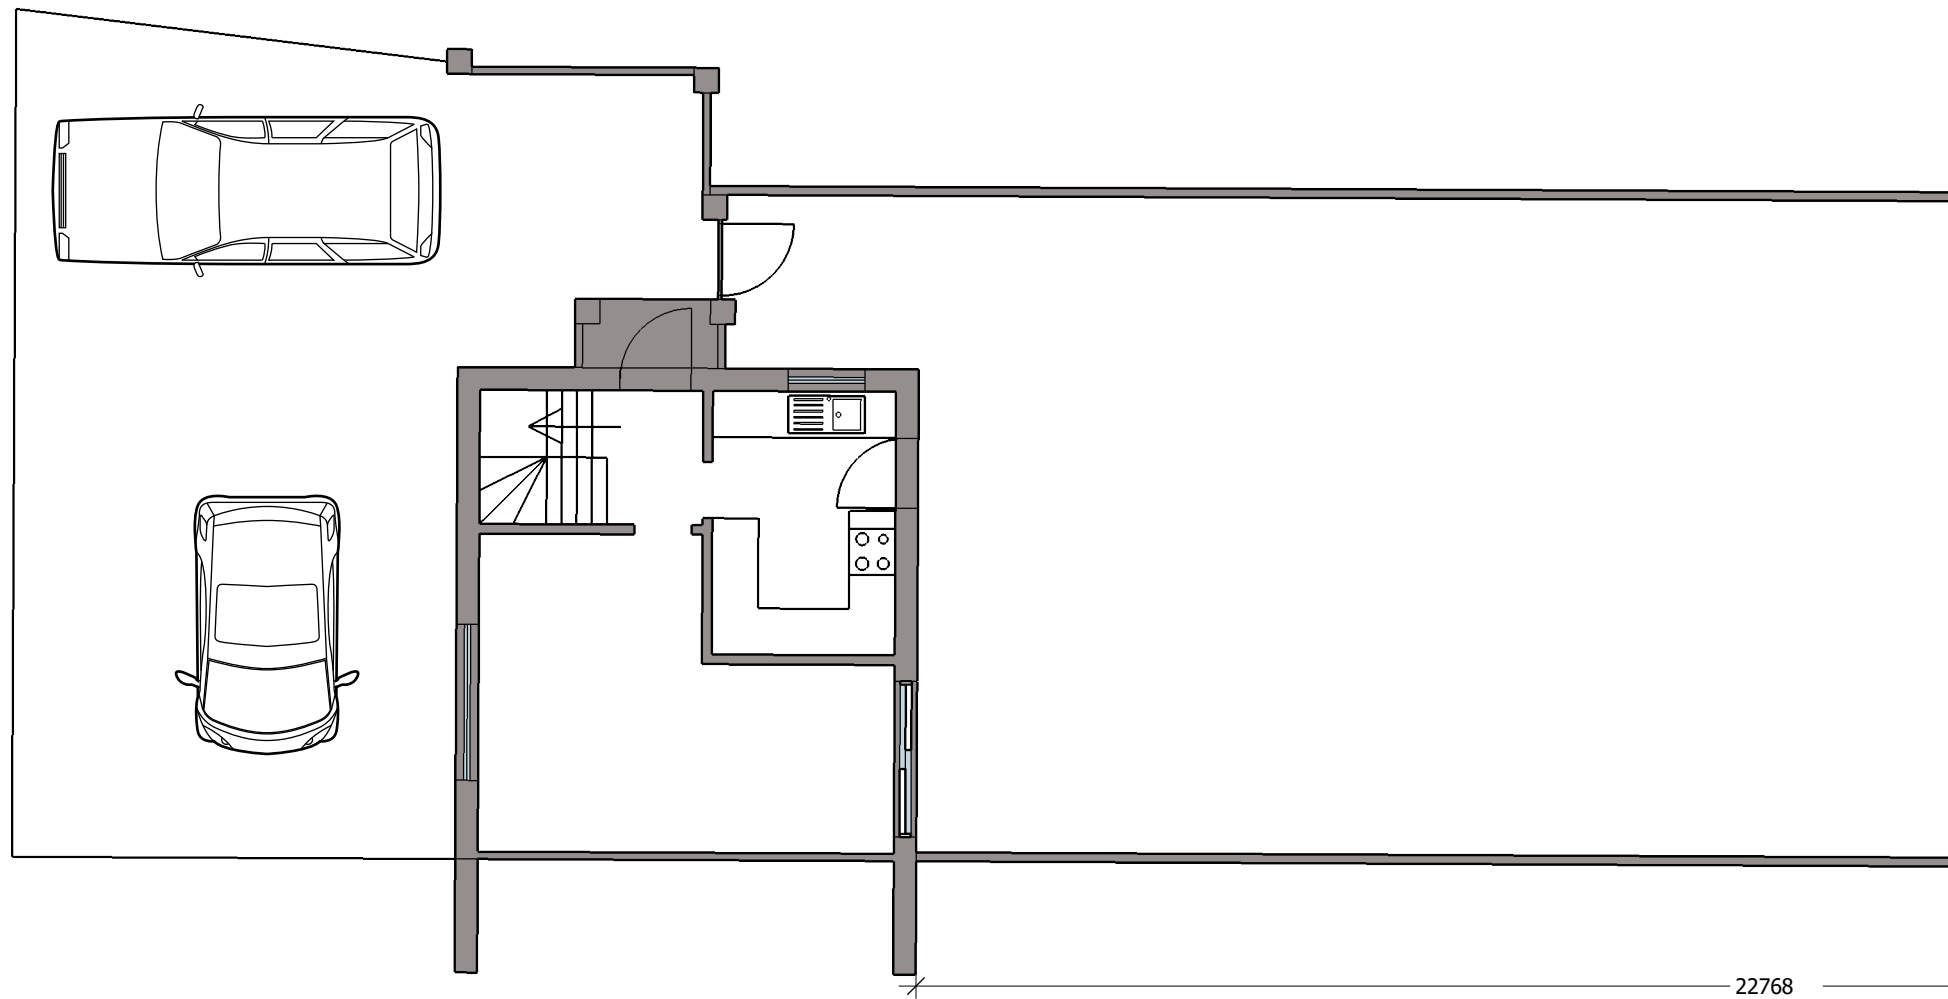