


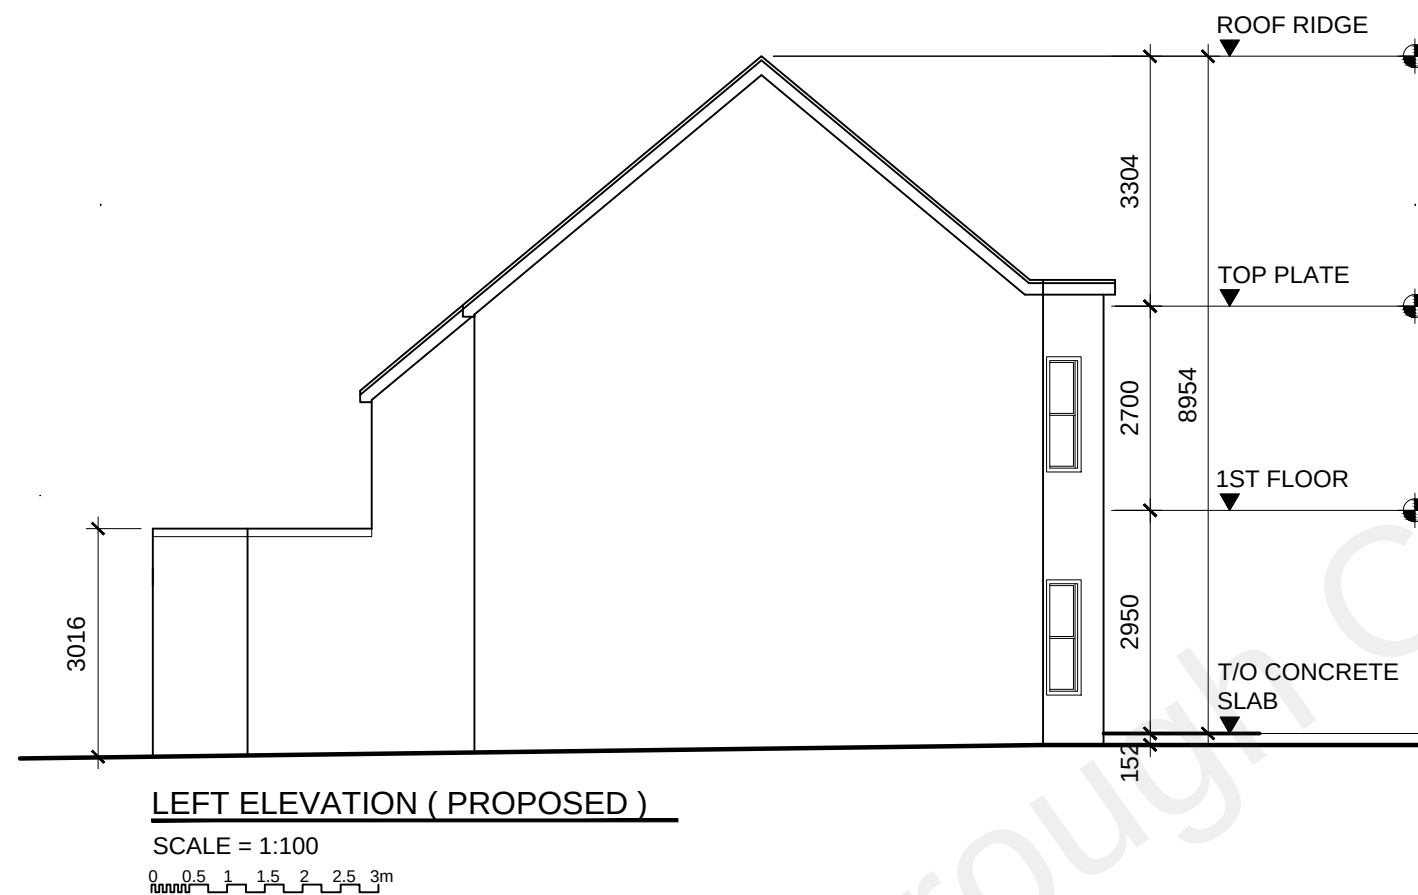

Owner Name :

RESIDENTIAL /RENOVATED  
FOR  
SINGLE STOREY REAR EXTENSION,  
12 CUMBERLAND AVENUE DA12 2PH.

[illegible]

|                 |  |
|-----------------|--|
| Drawing Title : |  |
|-----------------|--|

ELEVATIONS

|                  |
|------------------|
| Project Number : |
|------------------|

DATE : 12.21.2022

Drawn by :

Drawn by : Check by:

Sheet Size : A3

A-07A

|         |              |
|---------|--------------|
| Scale : | As indicated |
|---------|--------------|