
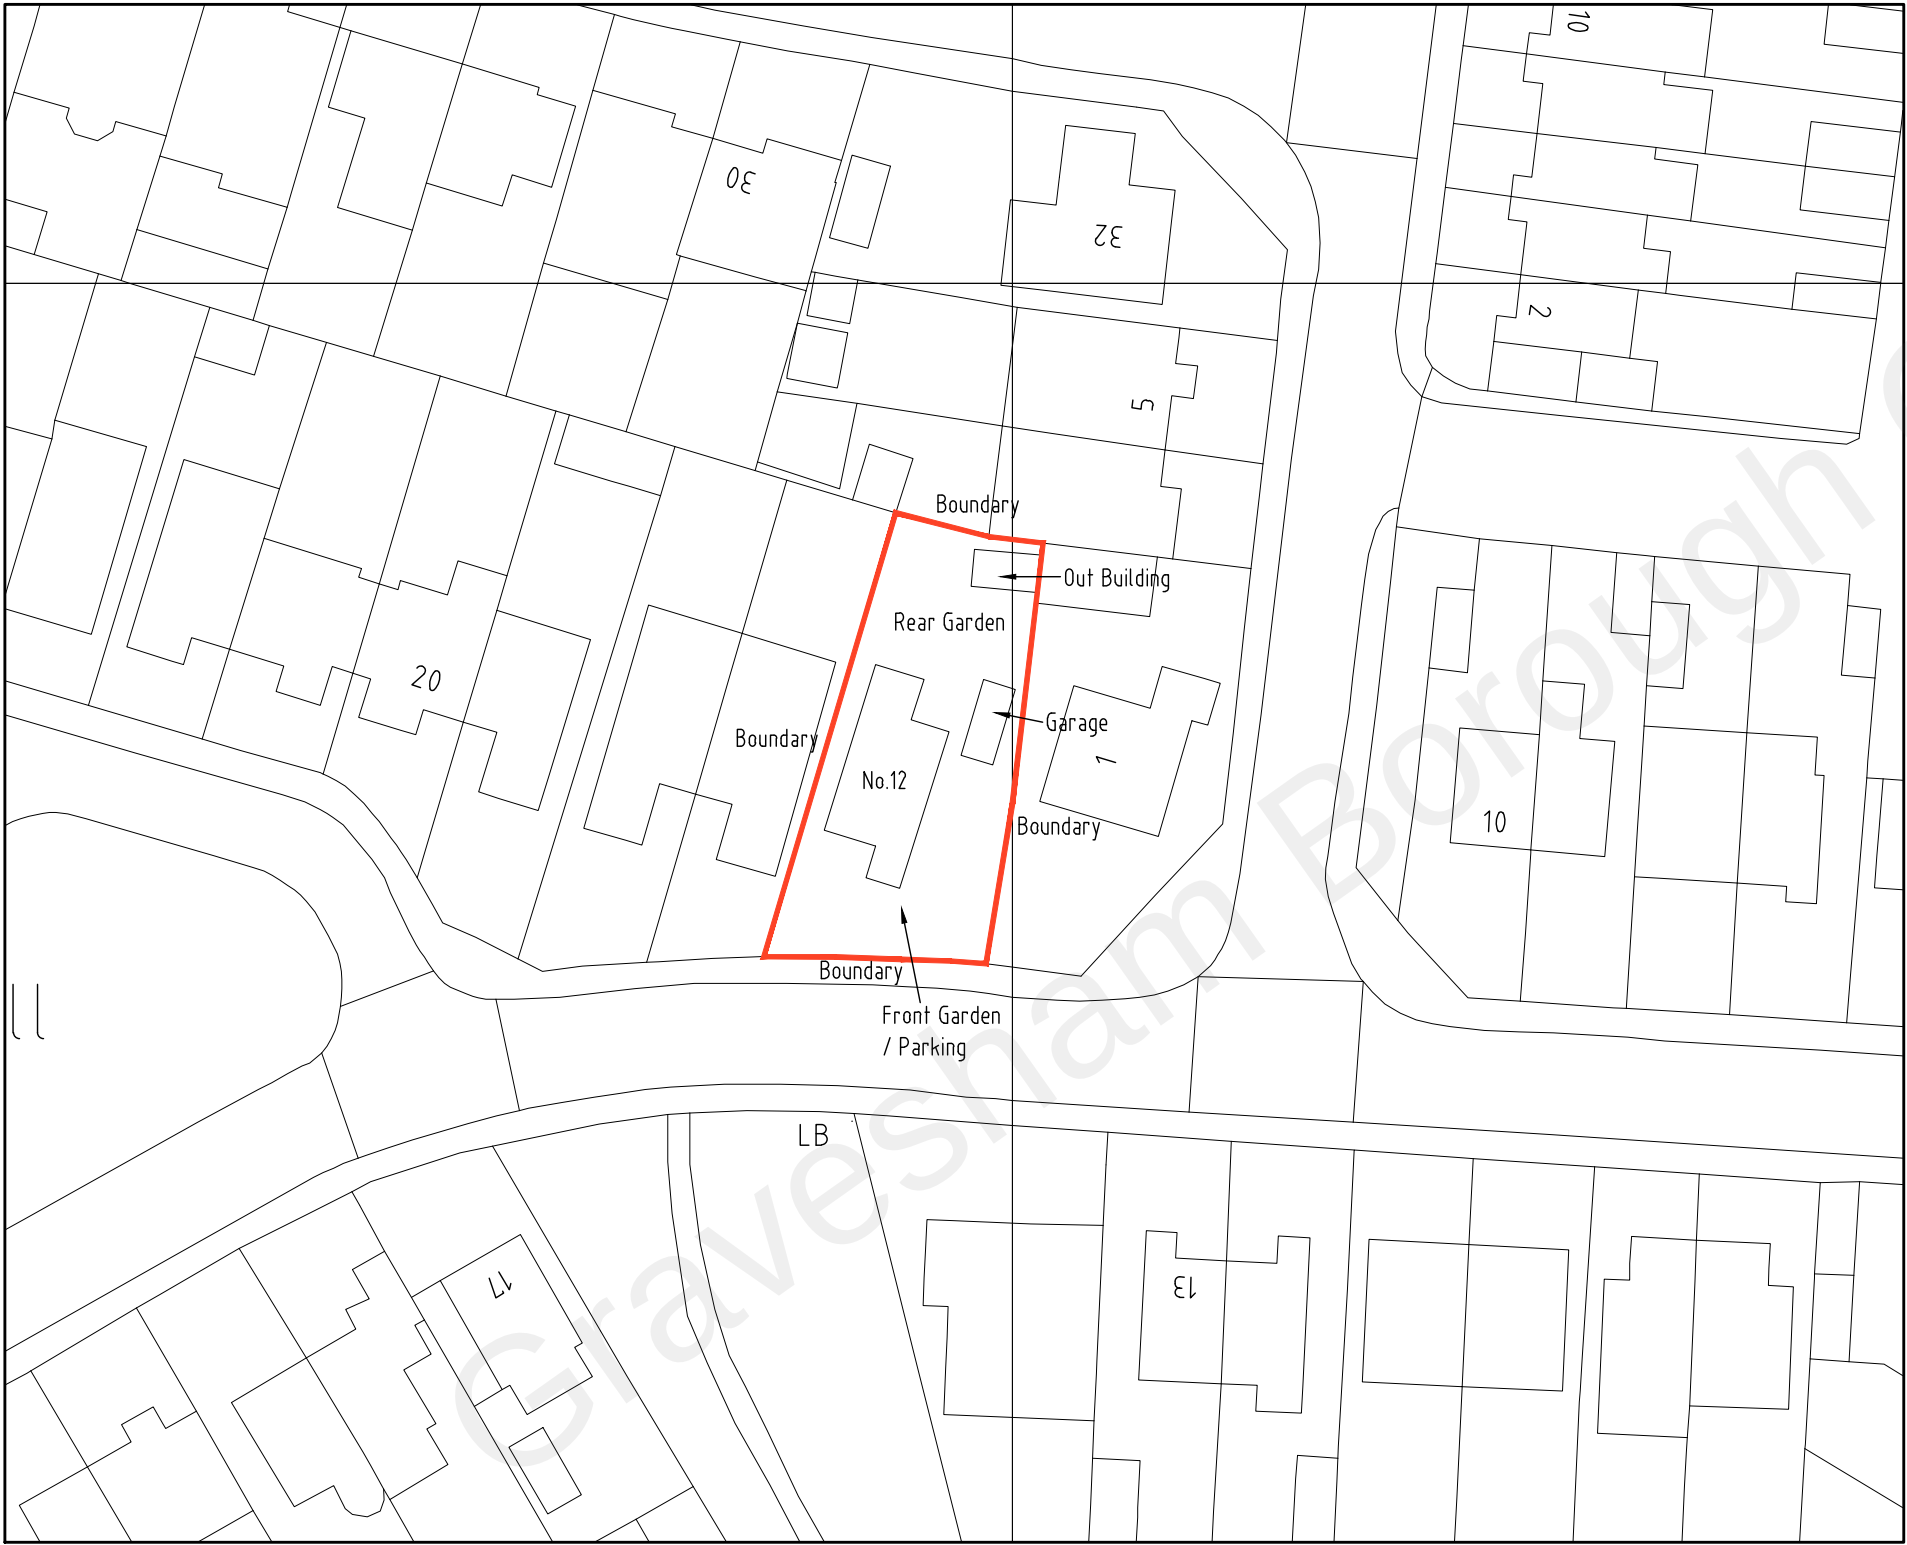


DO NOT SCALE FROM THIS DRAWING
ALL DIMENSIONS TO BE VERIFIED BY THE CONTRACTOR ON SITE

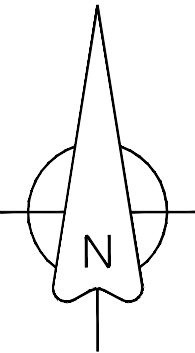

REV	DESCRIPTION	DATE	INIT	CHKD
STATUS		FOR INFORMATION		

Client
Mr J Clarke & Miss N King

Project
12 Pepper Hill, Gravesend,
Kent. DA11 8EX

Title
Existing Block Plan

Scale 1:500@A3	Date 19.12.22	Drawn N/A	Checked N/A
Project No: 2021-258	Drawing No. 006	Revision ~	