



0 1 2 3 4 5 6 7 8 9 10

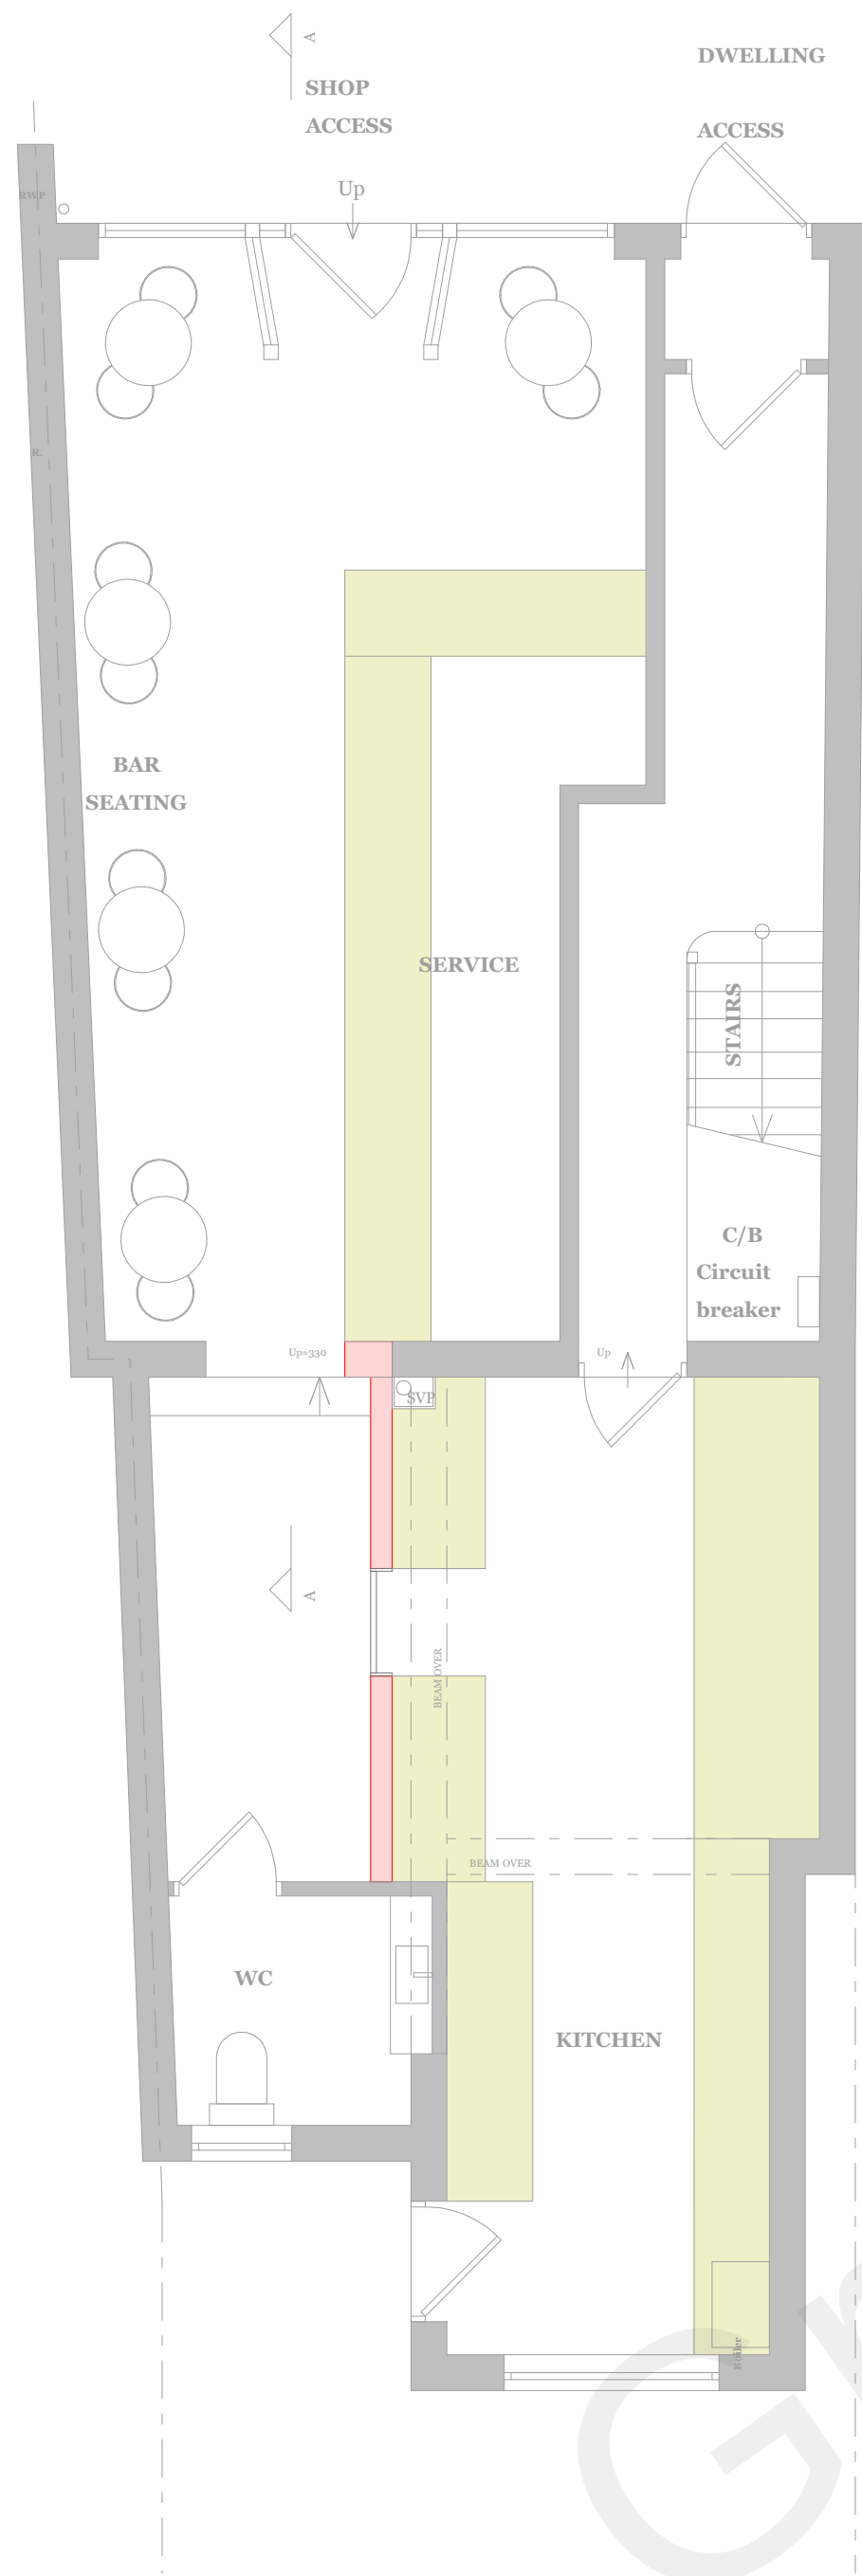

GROUND FLOOR PLAN AS PROPOSED @ 1 : 50



FRONT ELEVATION AS PROPOSED @ 1 : 50

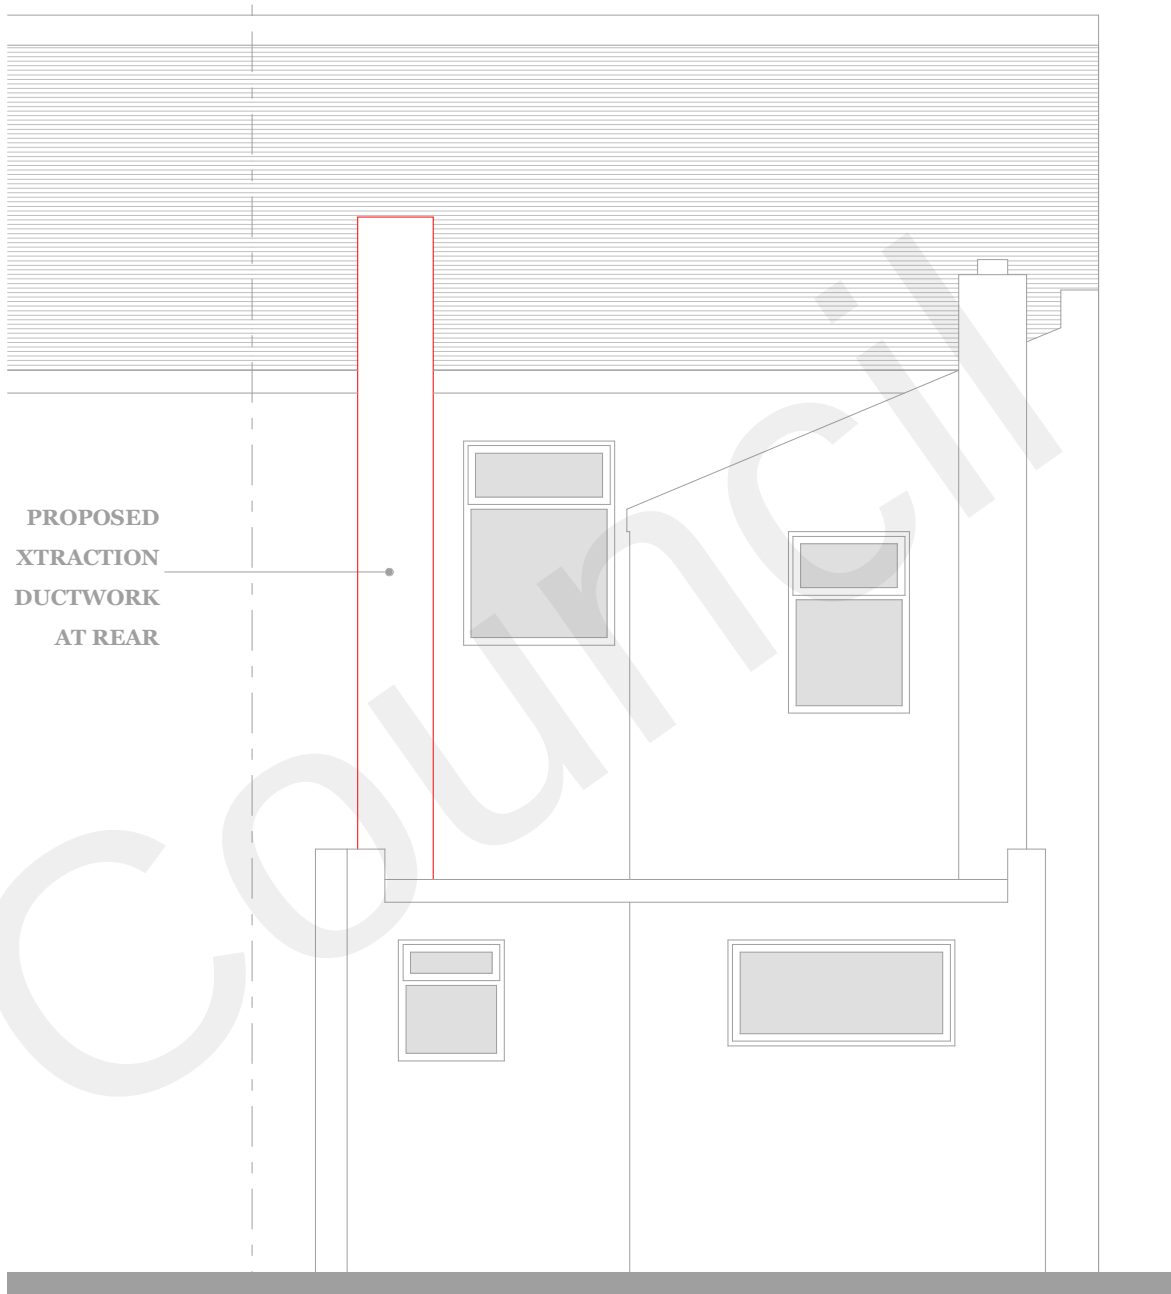

REAR ELEVATION AS PROPOSED @ 1 : 50



CROSS SECTION AS PROPOSED @ 1 : 50

Revision	Description