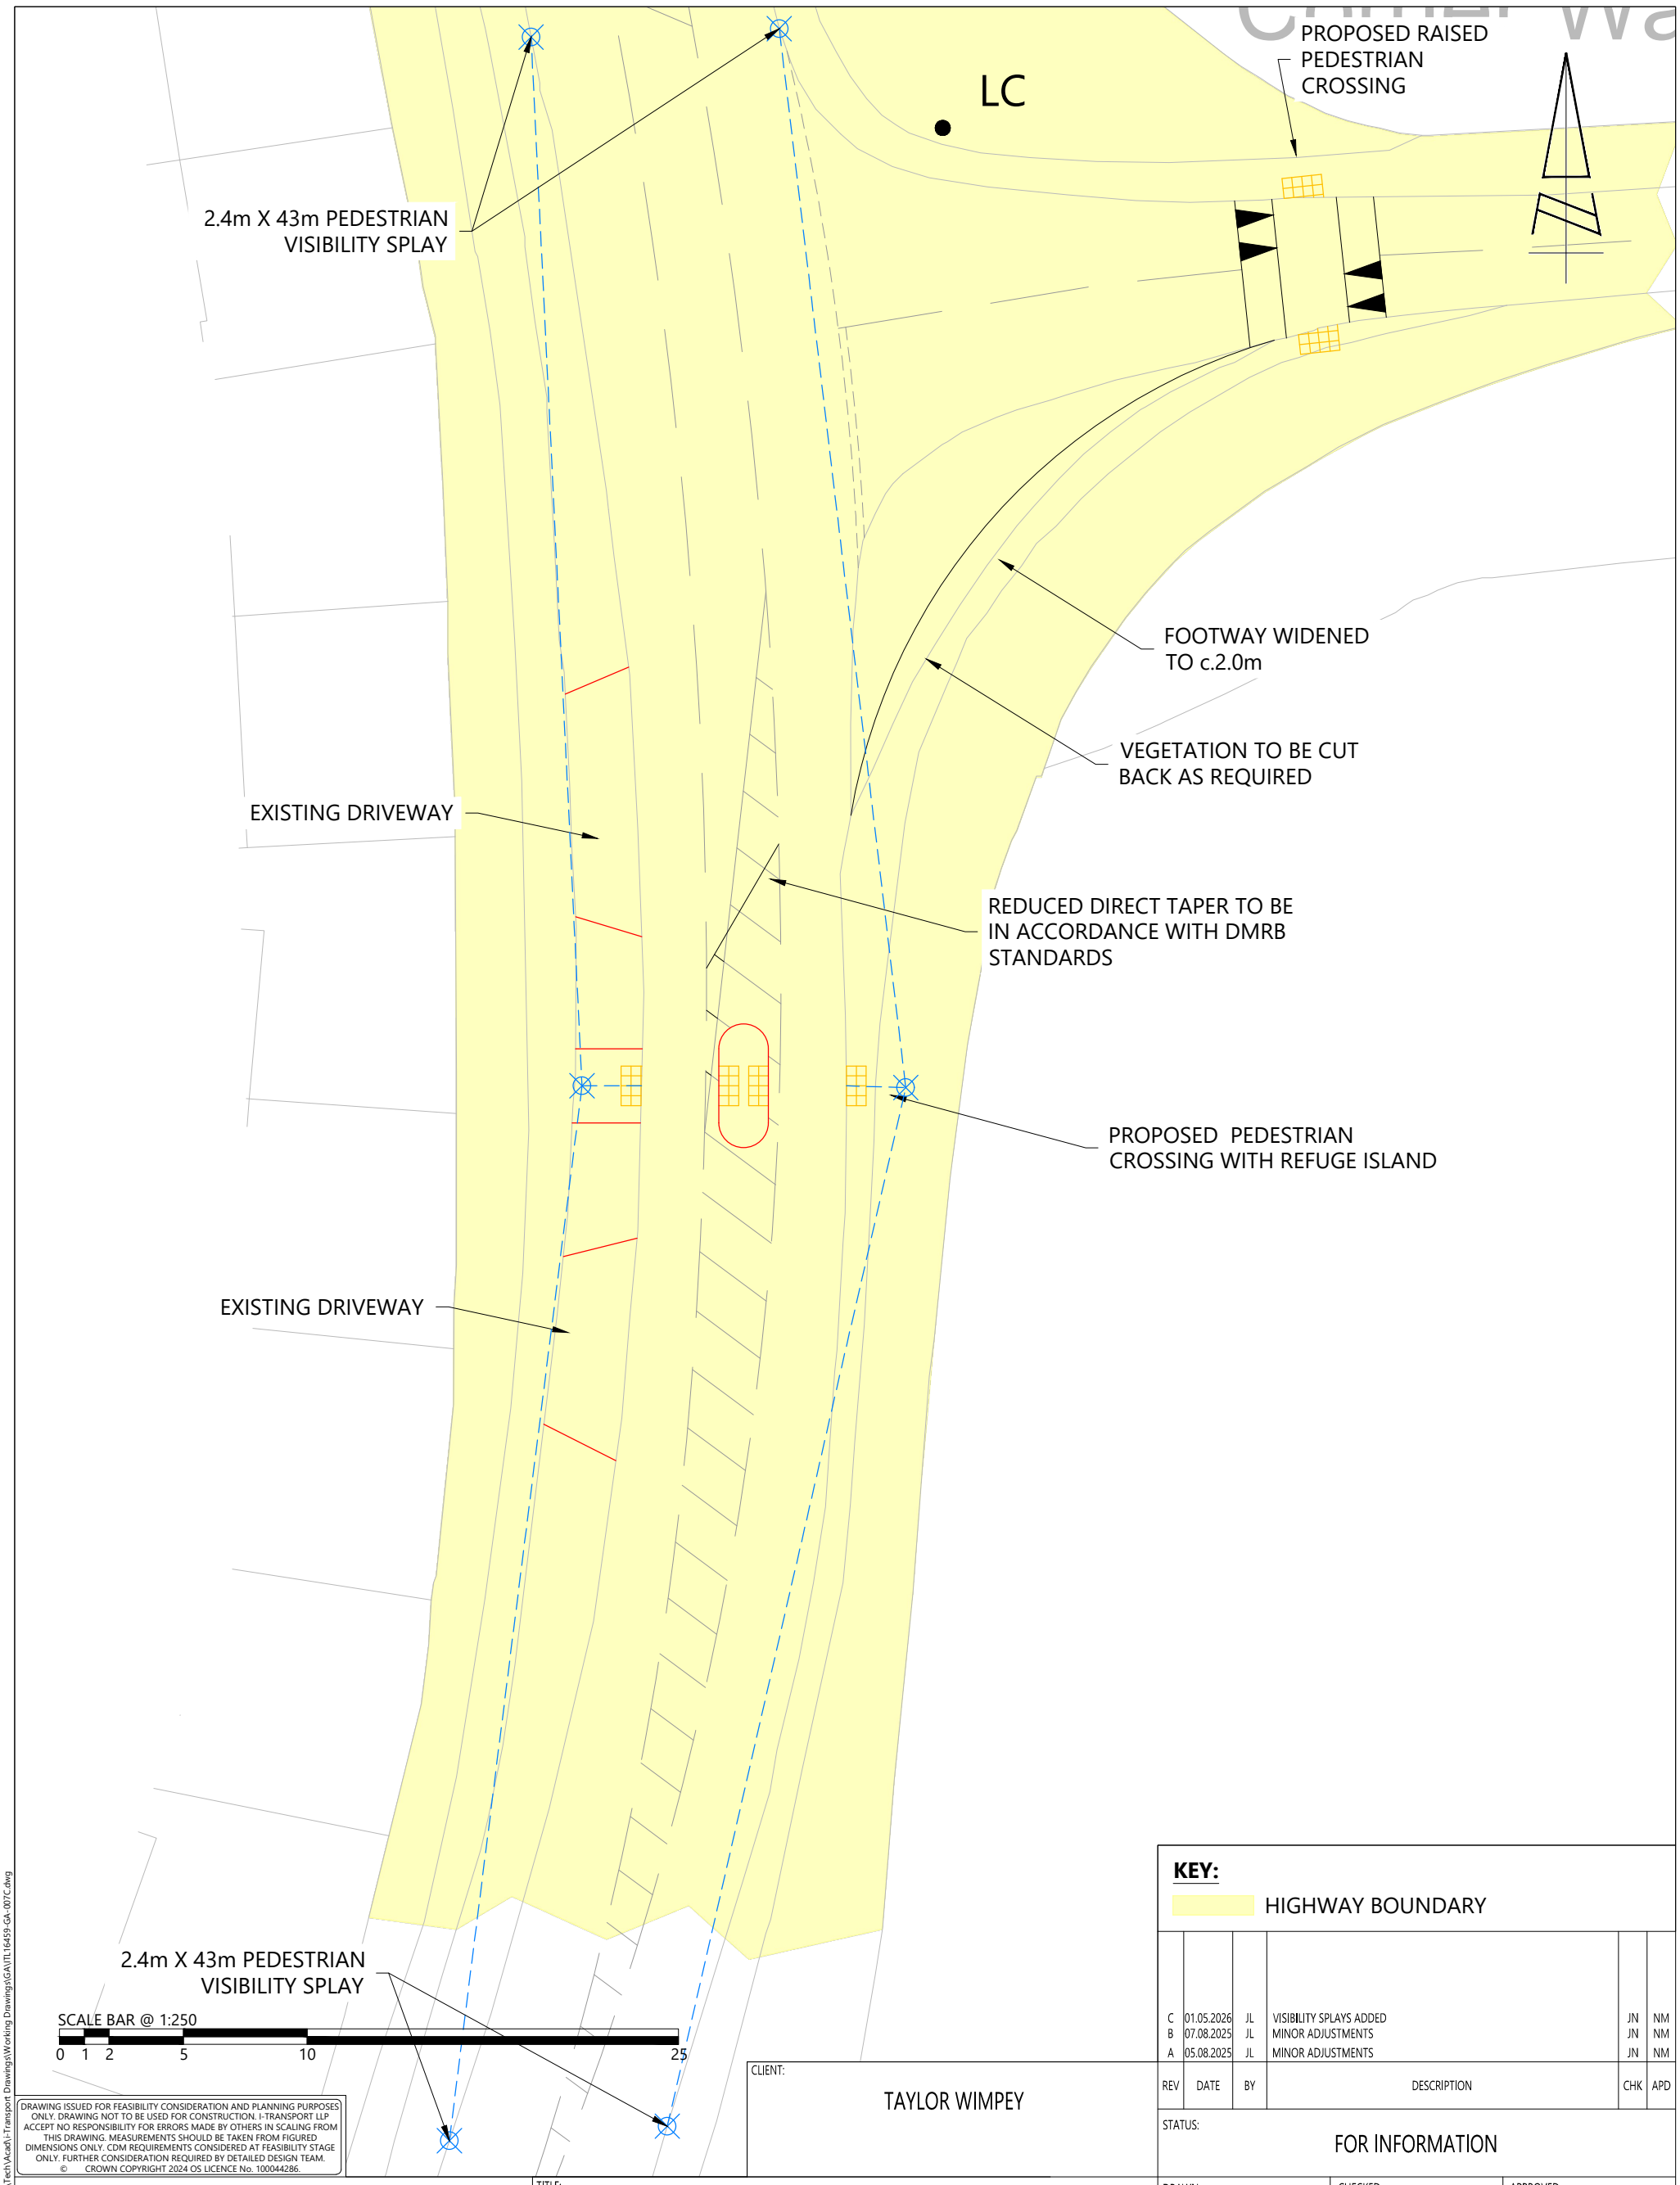

KEY:

HIGHWAY BOUNDARY

REV	DATE	BY	DESCRIPTION	CHK	APD
C	01.05.2026	JL	VISIBILITY SPLAYS ADDED	JN	NM
B	07.08.2025	JL	MINOR ADJUSTMENTS	JN	NM
A	05.08.2025	JL	MINOR ADJUSTMENTS	JN	NM

DRAWING ISSUED FOR FEASIBILITY CONSIDERATION AND PLANNING PURPOSES ONLY. DRAWING NOT TO BE USED FOR CONSTRUCTION. I-TRANSPORT LLP ACCEPT NO RESPONSIBILITY FOR ERRORS MADE BY OTHERS IN SCALING FROM THIS DRAWING. MEASUREMENTS SHOULD BE TAKEN FROM FIGURED DIMENSIONS ONLY. CDM REQUIREMENTS CONSIDERED AT FEASIBILITY STAGE ONLY. FURTHER CONSIDERATION REQUIRED BY DETAILED DESIGN TEAM.
© CROWN COPYRIGHT 2024 OS LICENCE No. 100044286.

CLIENT: TAYLOR WIMPEY

STATUS: FOR INFORMATION

i-Transport
The Square, Basing View,
Basingstoke, Hampshire, RG21 4EB
Tel: 01256 898366
www.i-transport.co.uk

TITLE: PROPOSED PEDESTRIAN CROSSING IMPROVEMENTS

PROJECT: NORWOOD LANE, MEOPHAM

DRAWN:	CHECKED:	APPROVED:
JB	JN	JN
PROJECT No: ITL16459	SCALE @ A3: 1:250	DATE: 09.06.25
DRAWING No: ITL16459-GA-007		REV: C

L:\PROJECTS\16000 SERIES\16459 - Norwood Lane, Meopham\Tech\Acad\i-Transport Drawings\Working Drawings\GA\ITL16459-GA-007C.dwg