

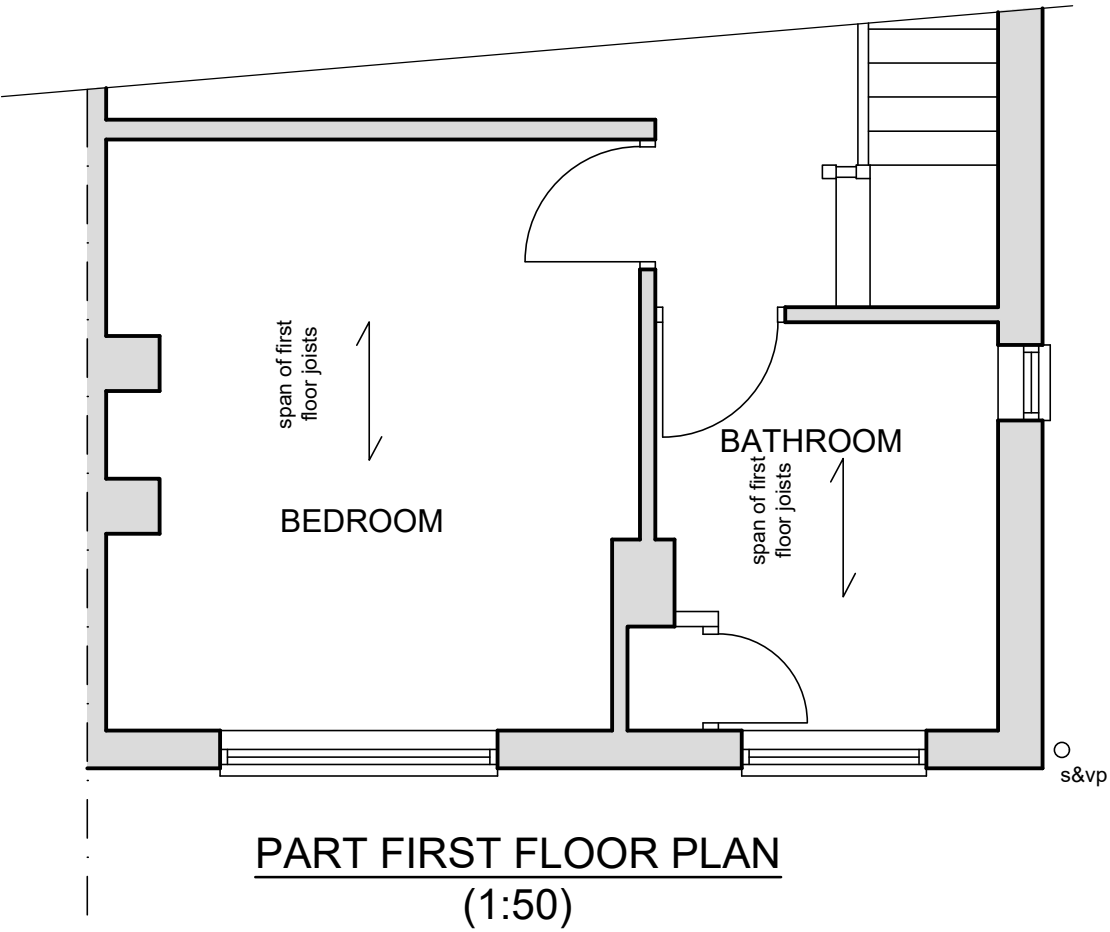


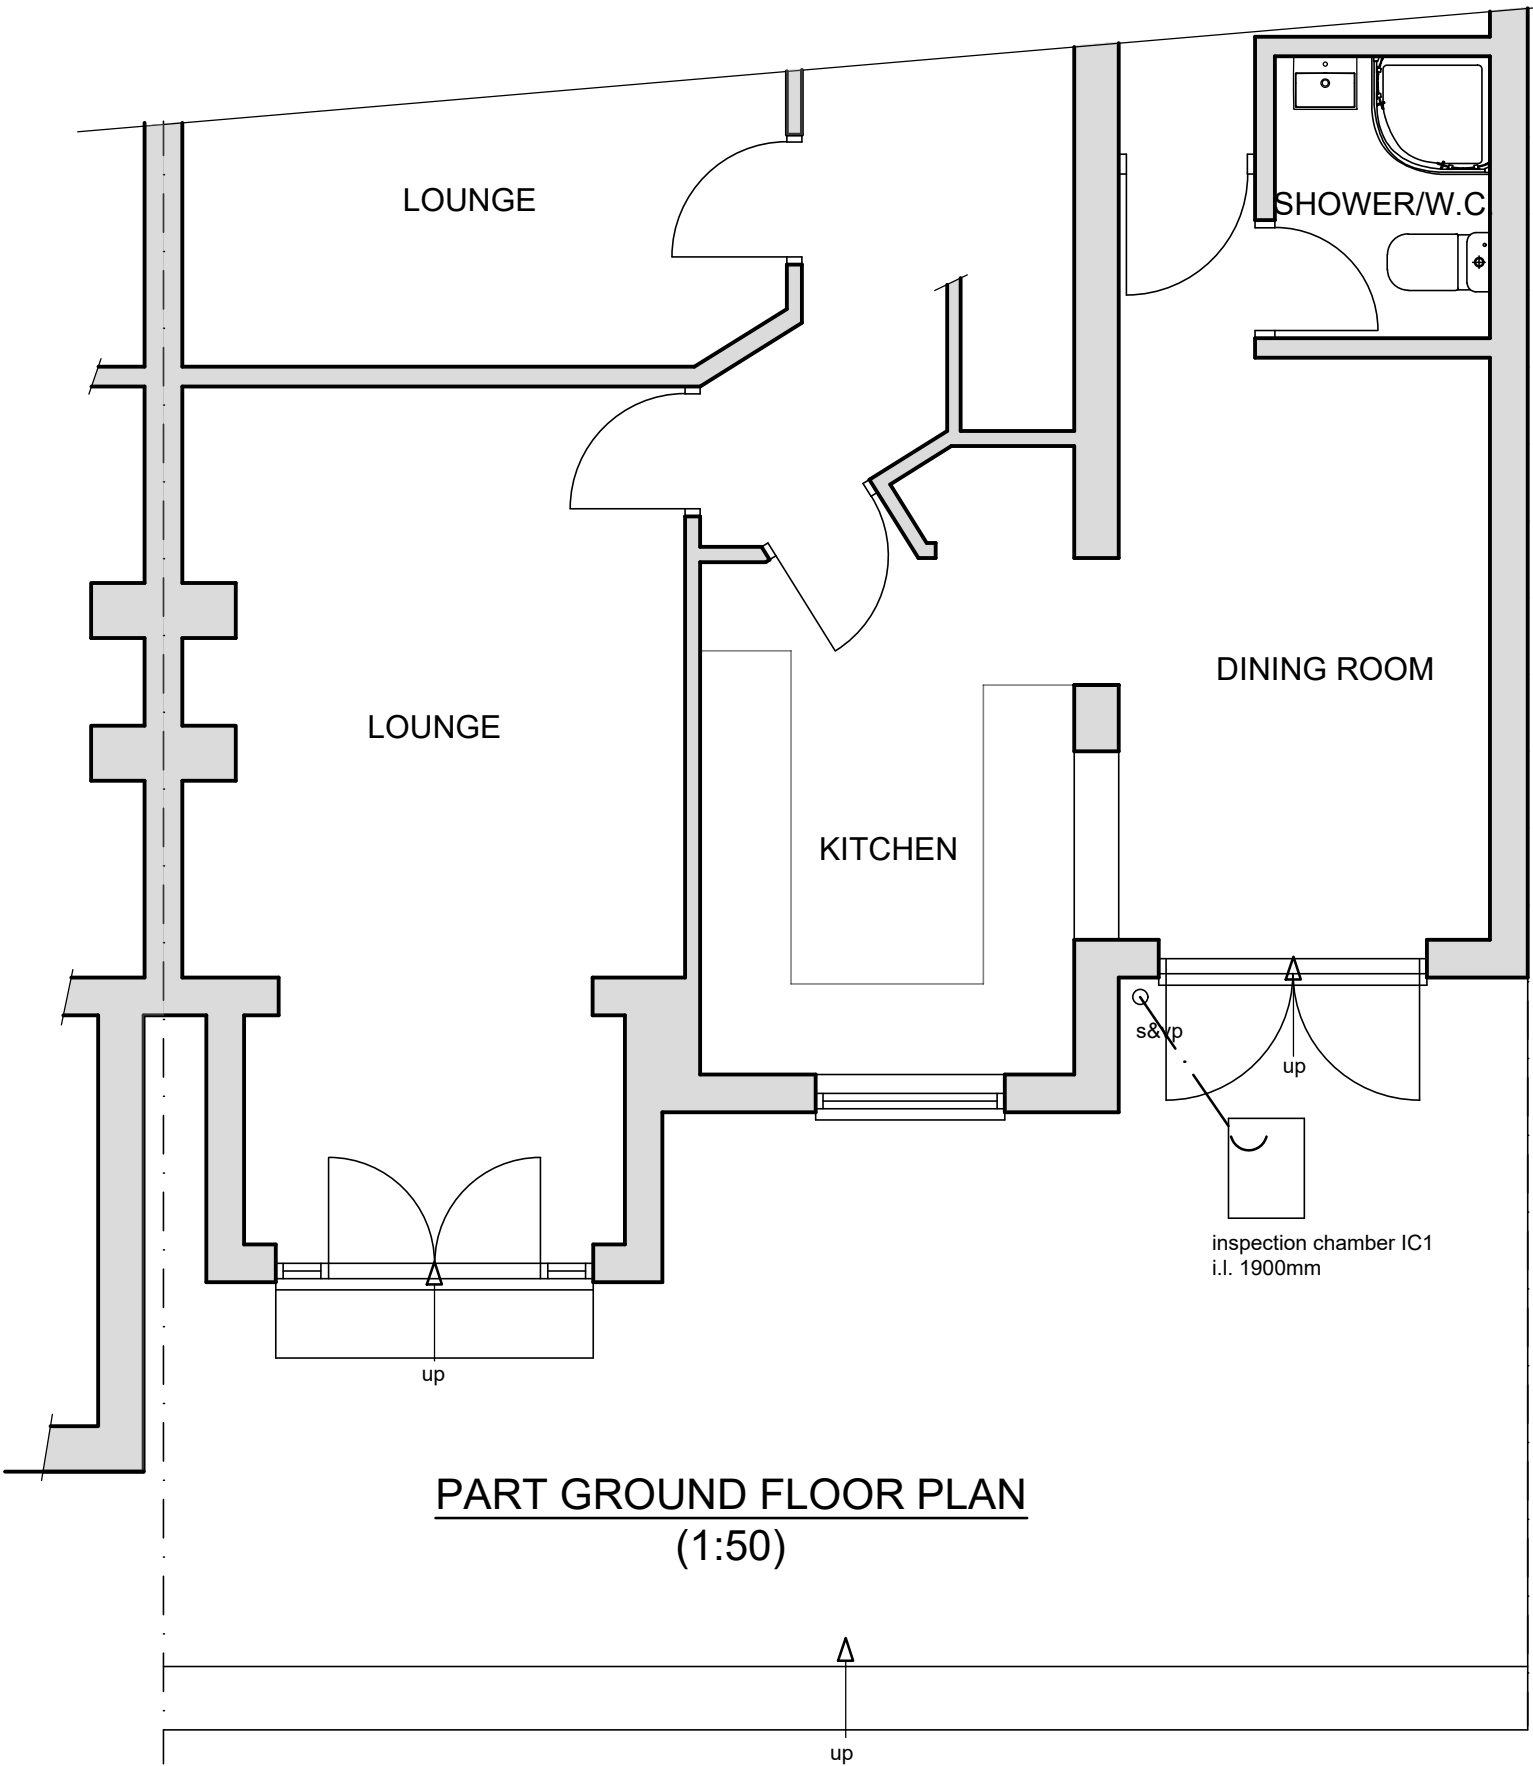


DRAINAGE LEGEND

- EXISTING 100mm PRIVATE DRAIN
- EXISTING PRIVATE DRAIN REMOVED
- EXISTING 100mm PUBLIC SEWER
- PROPOSED 100mm PRIVATE DRAIN

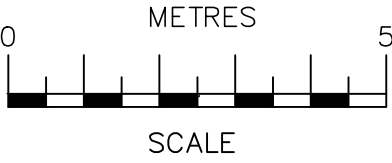

SCALE BAR @ 1:100

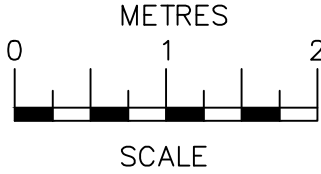

SCALE BAR @ 1:50

Date	No	Revision
Penfold Project Services		
Epmarket, Wrotham Road, Meopham, Kent, DA13 0JH Telephone: 01474 816690 e-mail: apenfold448@btinternet.com		
Job Title:	15 DENNIS ROAD GRAVESEND KENT DA11 7NN	
Dwg Title:	PLANS & ELEVATIONS AS EXISTING	
Scale:	1:50 & 1:100 @ A2	
Dwg No.:	01	
Date:	May 2023	