


P300 - PROPOSED SECTION 1-1
SCALE 1:50

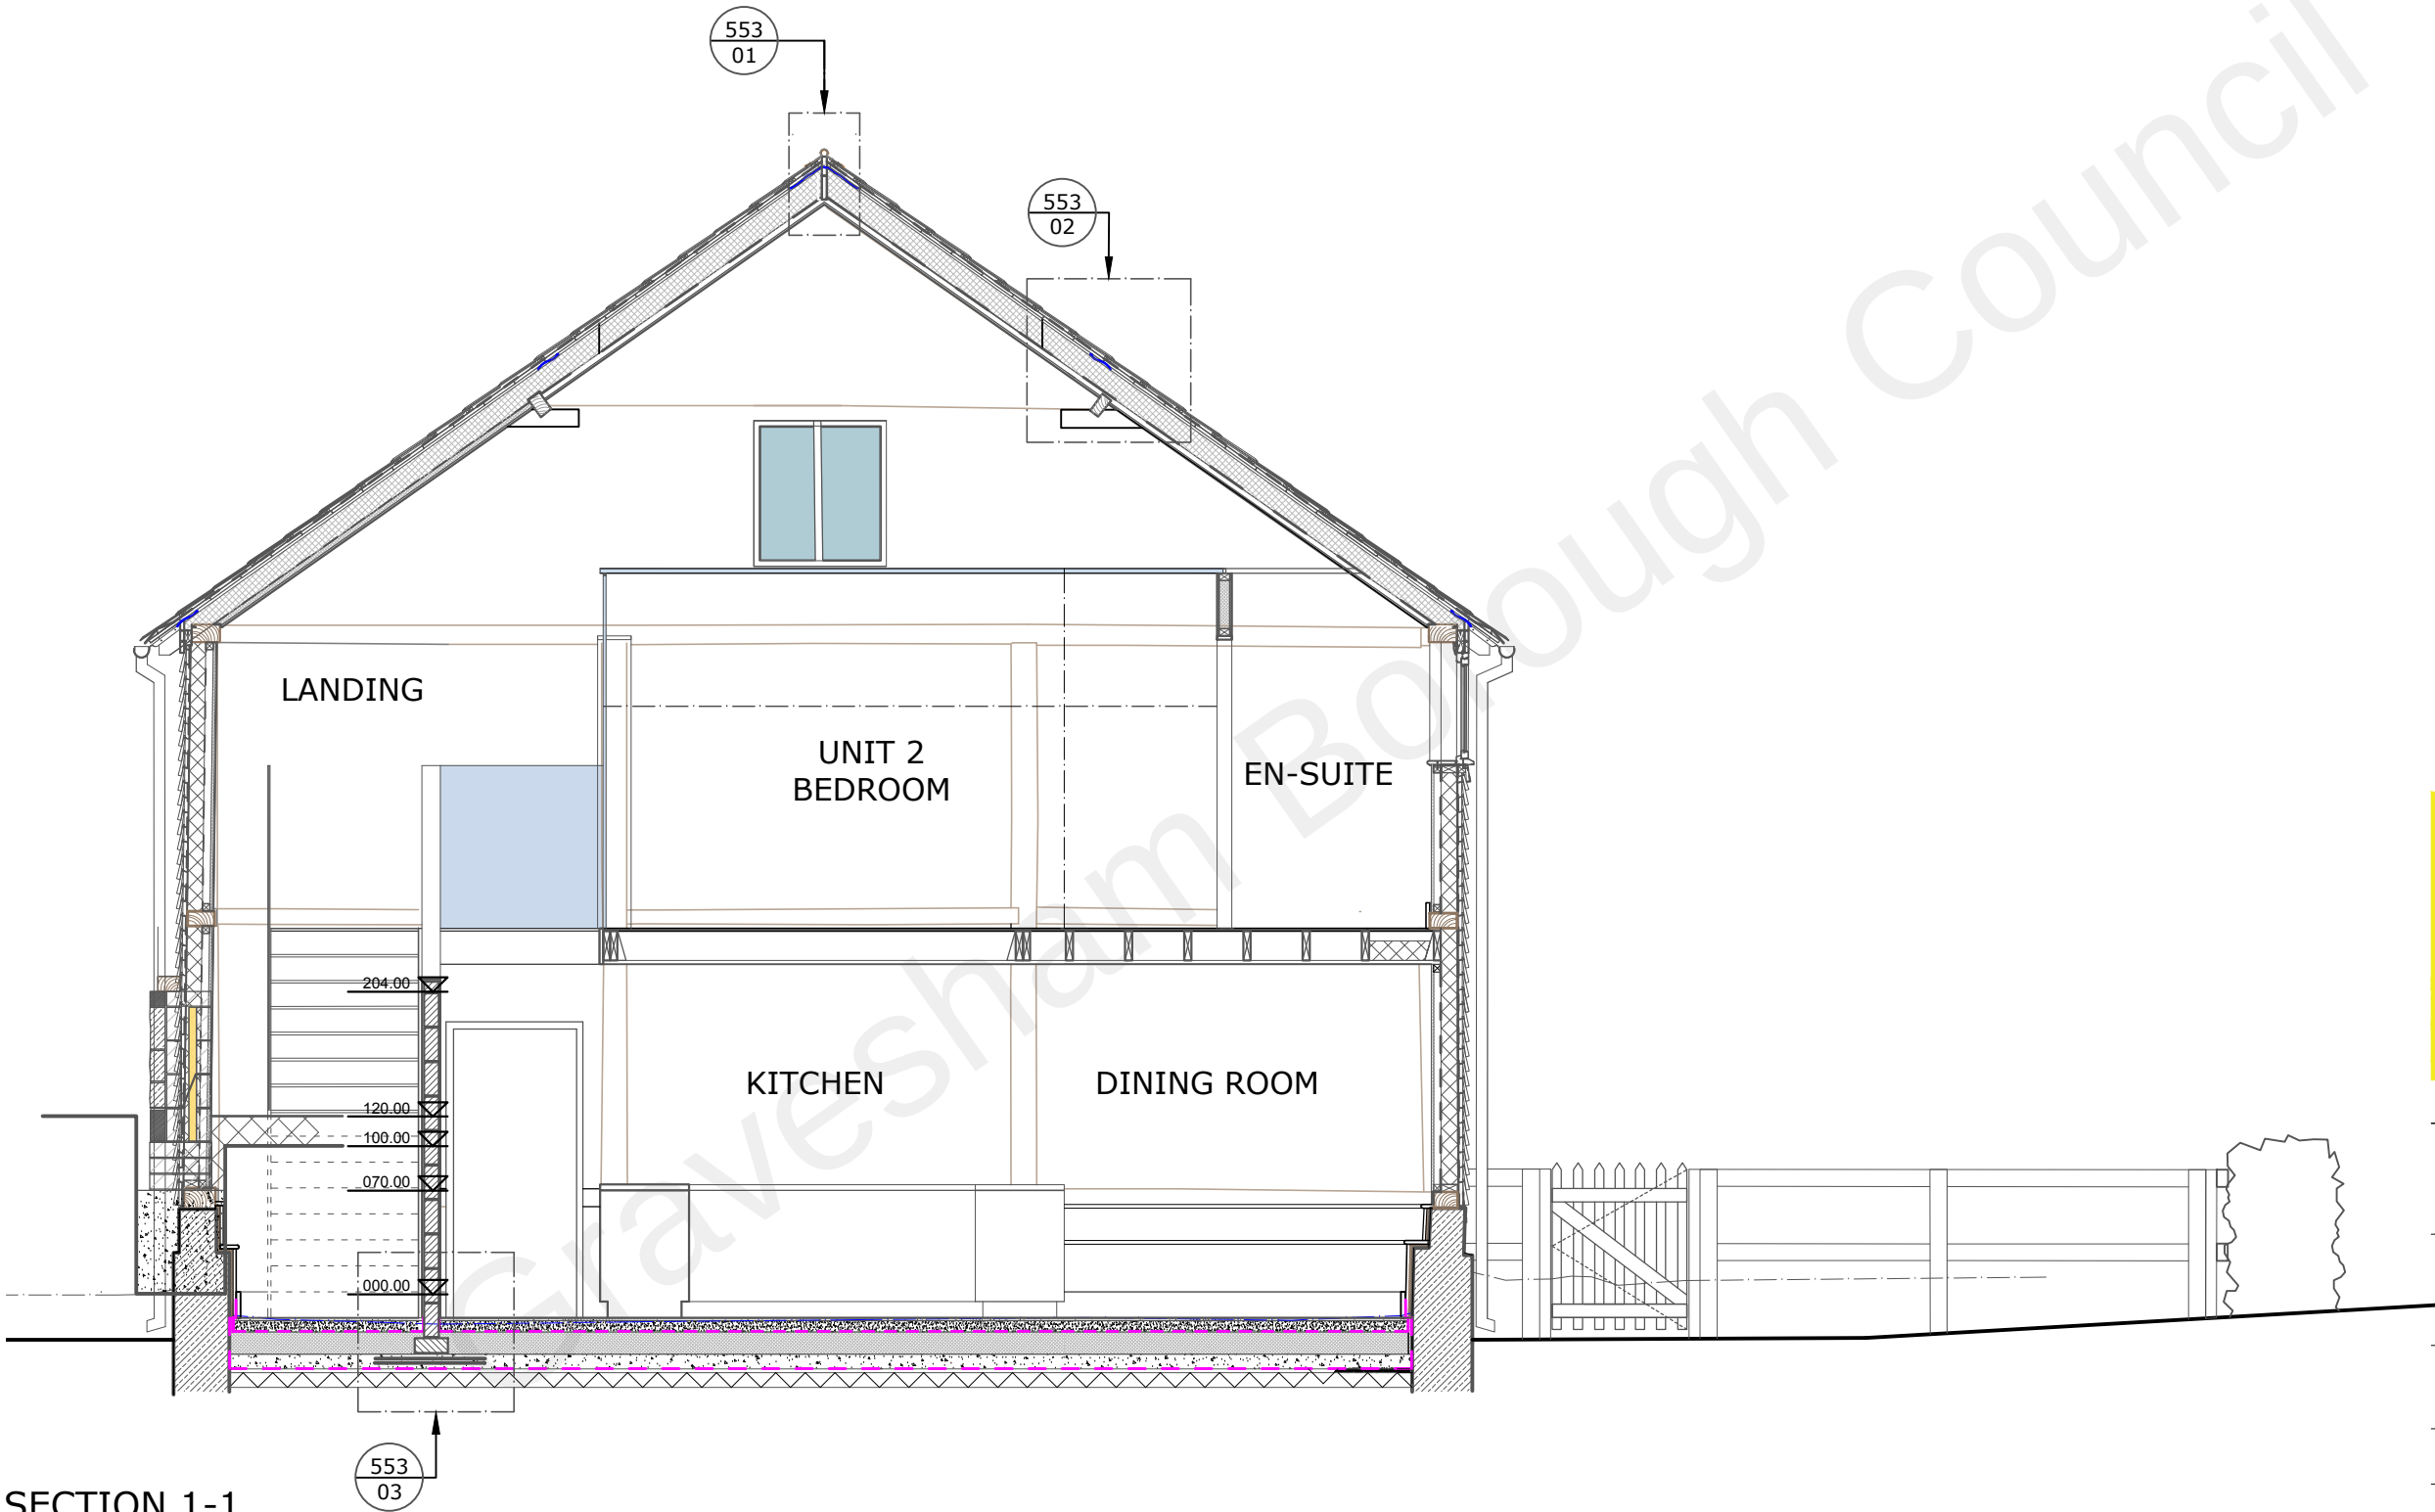

SECTION 1-1
SCALE 1:50

NOTES		
Do not scale from this drawing unless for Planning purposes. Figure dimensions only are to be used. All dimensions must be checked by the Contractor prior to the commencement of any fabrication or building works. Where applicable, dimensions and details are to be in conjunction with specialist consultants' drawings; any disparity between drawings is to be brought to the attention of Smiths Gore to the commencement of any fabrication or building works. This drawing is the property of Smiths Gore and may not be reproduced without expressed permission.		
SURVEY CARRIED OUT BY OTHERS		
REVISIONS		
REV	NOTE / DRAWN BY	DATE
A	Drawing sheet updated	25.01



PROJECT		
PARSONAGE BARN, COBHAM, KENT		
CLIENT		
Mr. Adrian Scripps Esq.		
DRAWING TITLE		
PROPOSED SECTION 1-1 - DETAILS		
SCALE	PAPER SIZE	DRAWING NUMBER
1:50	@A3	1041003/ P300
DRAWING STATUS		
DRAWN BY	CHECKED BY	DATE
NSD	JJW	MA
RIBA Chartered Practice		
Exchange Petworth West GU10 9AR t: 01798 871111 f: 01798 871112 e: petworth@smithsgor.com		