



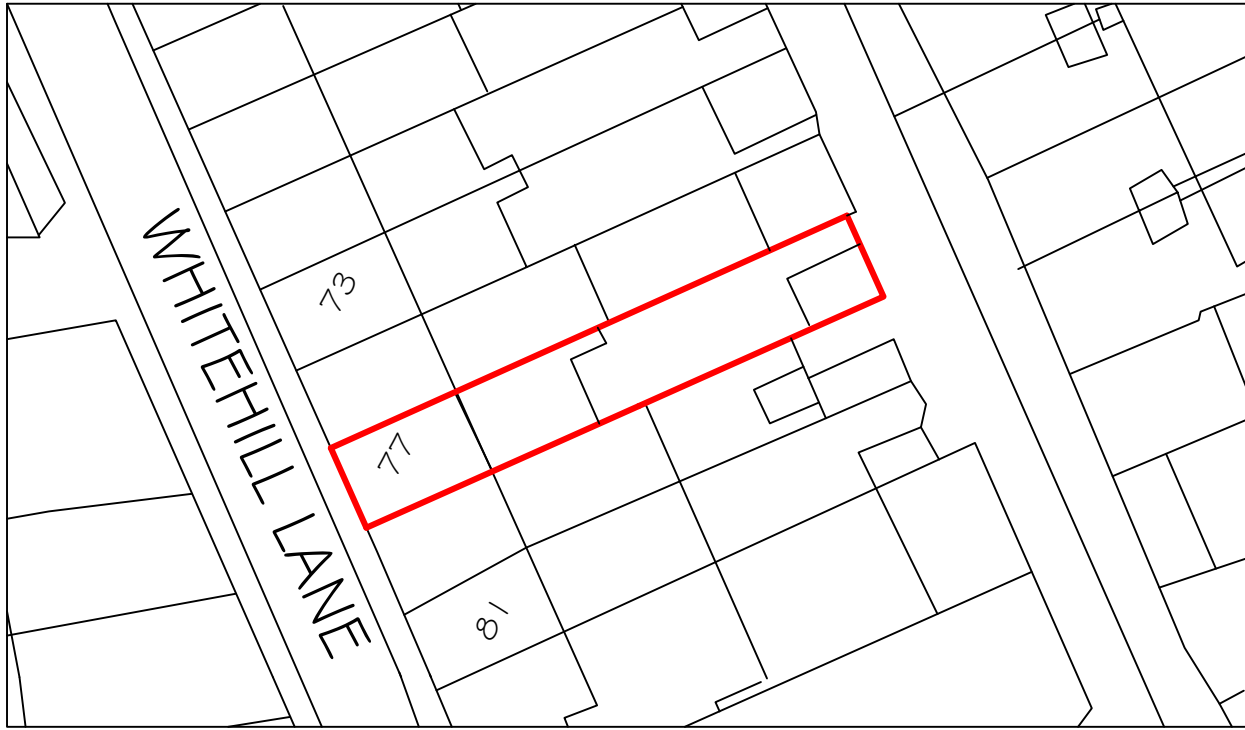



EXISTING BLOCK PLAN

SCALE - 1:500

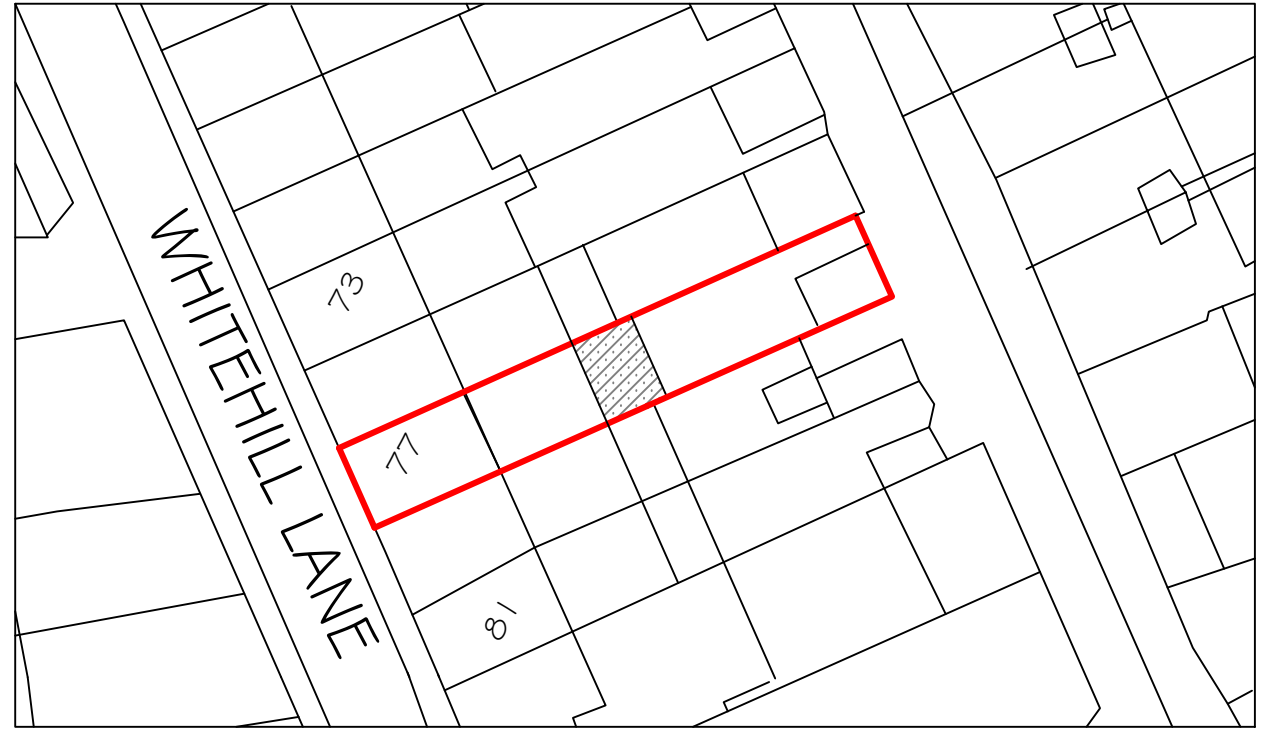

PROPOSED BLOCK PLAN

SCALE - 1:500

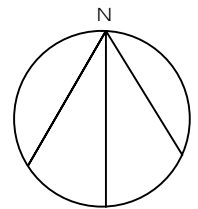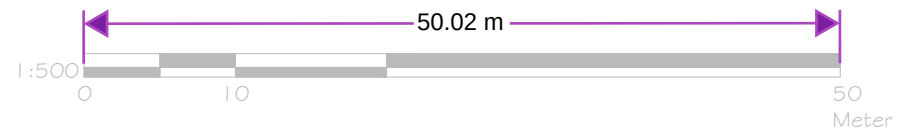

77 WHITEHILL LANE
GRAVESEND

TITLE:
PROPOSED GROUND FLOOR
REAR EXTENSION

SCALE: 1:500, 1:1250@A3

DWG NO SD077/PL03