




EXISTING SIDE ELEVATION




EXISTING OTHER SIDE ELEVATION


MATCHING MATERIALS
TO BE USED FOR
EXTENSION

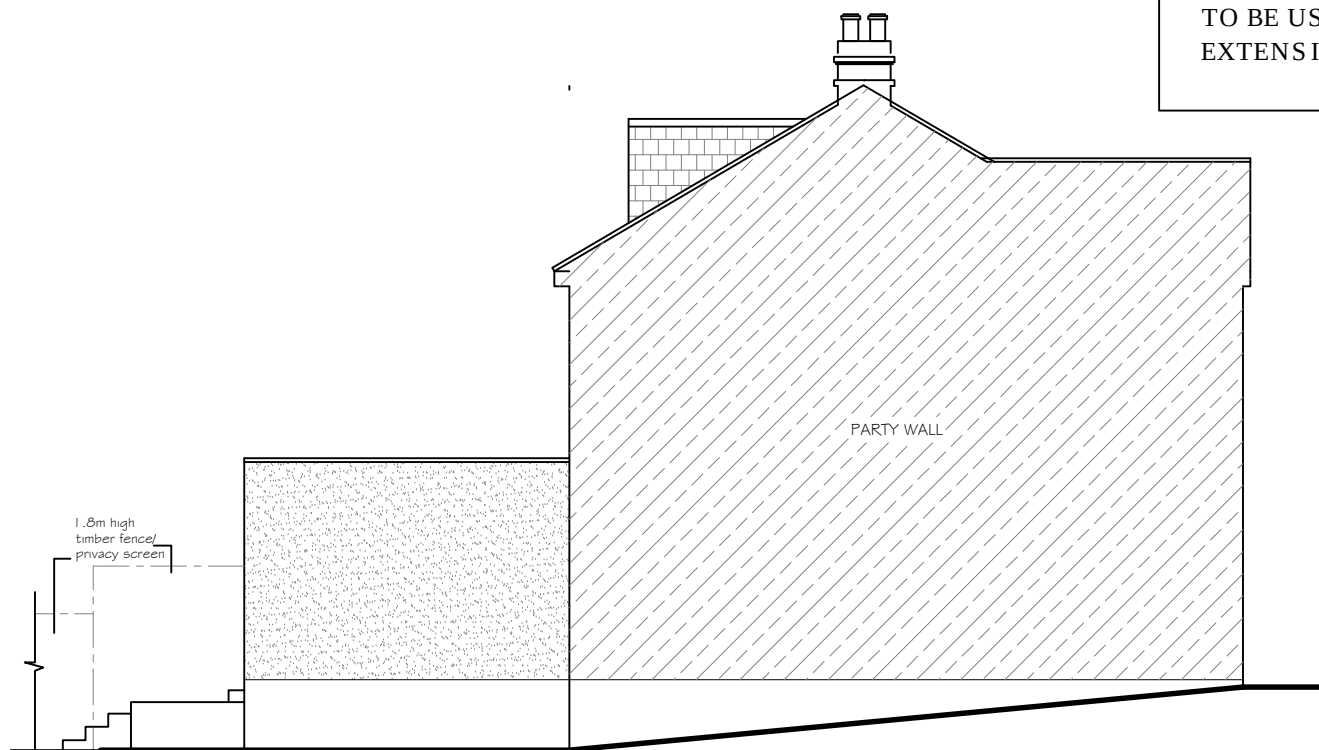

PROPOSED SIDE ELEVATION

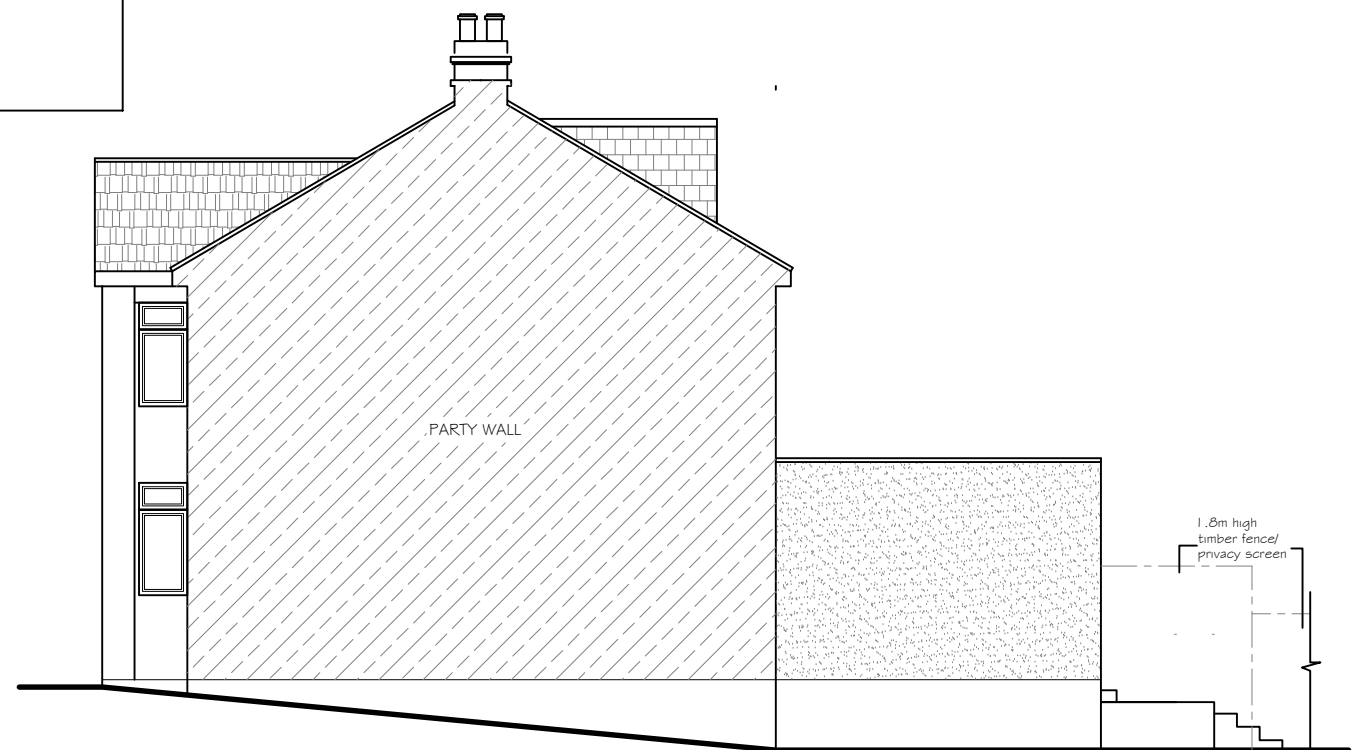

PROPOSED OTHER SIDE ELEVATION

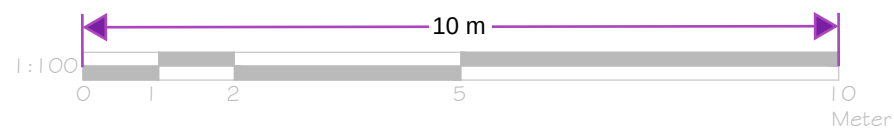

77 WHITEHILL LANE
GRAVESEND DA12 5LU

TITLE:
PROPOSED GROUND FLOOR
REAR EXTENSION

SCALE: 1:100@A3

DWG NO SD77/PL02