



Existing Front Boundary Wall

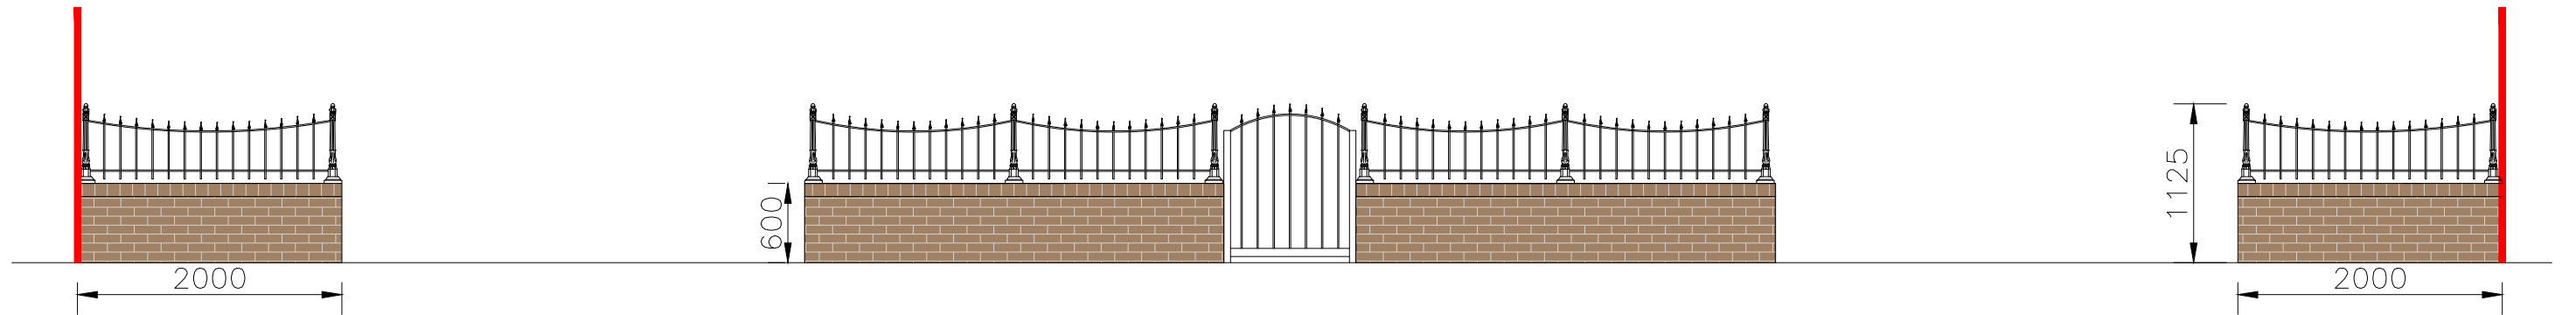

Proposed Front Boundary Wall

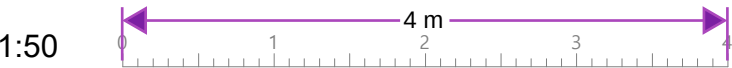

 e - info@dreamdesigndevelop.co.uk m - 07500444330	Site: 232 Singlewell Rd Gravesend DA11 7RE	Title: Front Boundary	Scale at A3: 1:50	Date: 01/08/2025
			Drawing no.: 002	Revision: A