




EXISTING BLOCK PLAN
Te Koanga Sole Street,
Cobham, Gravesend, Kent,
DA12 3AX



SCALE 1:500

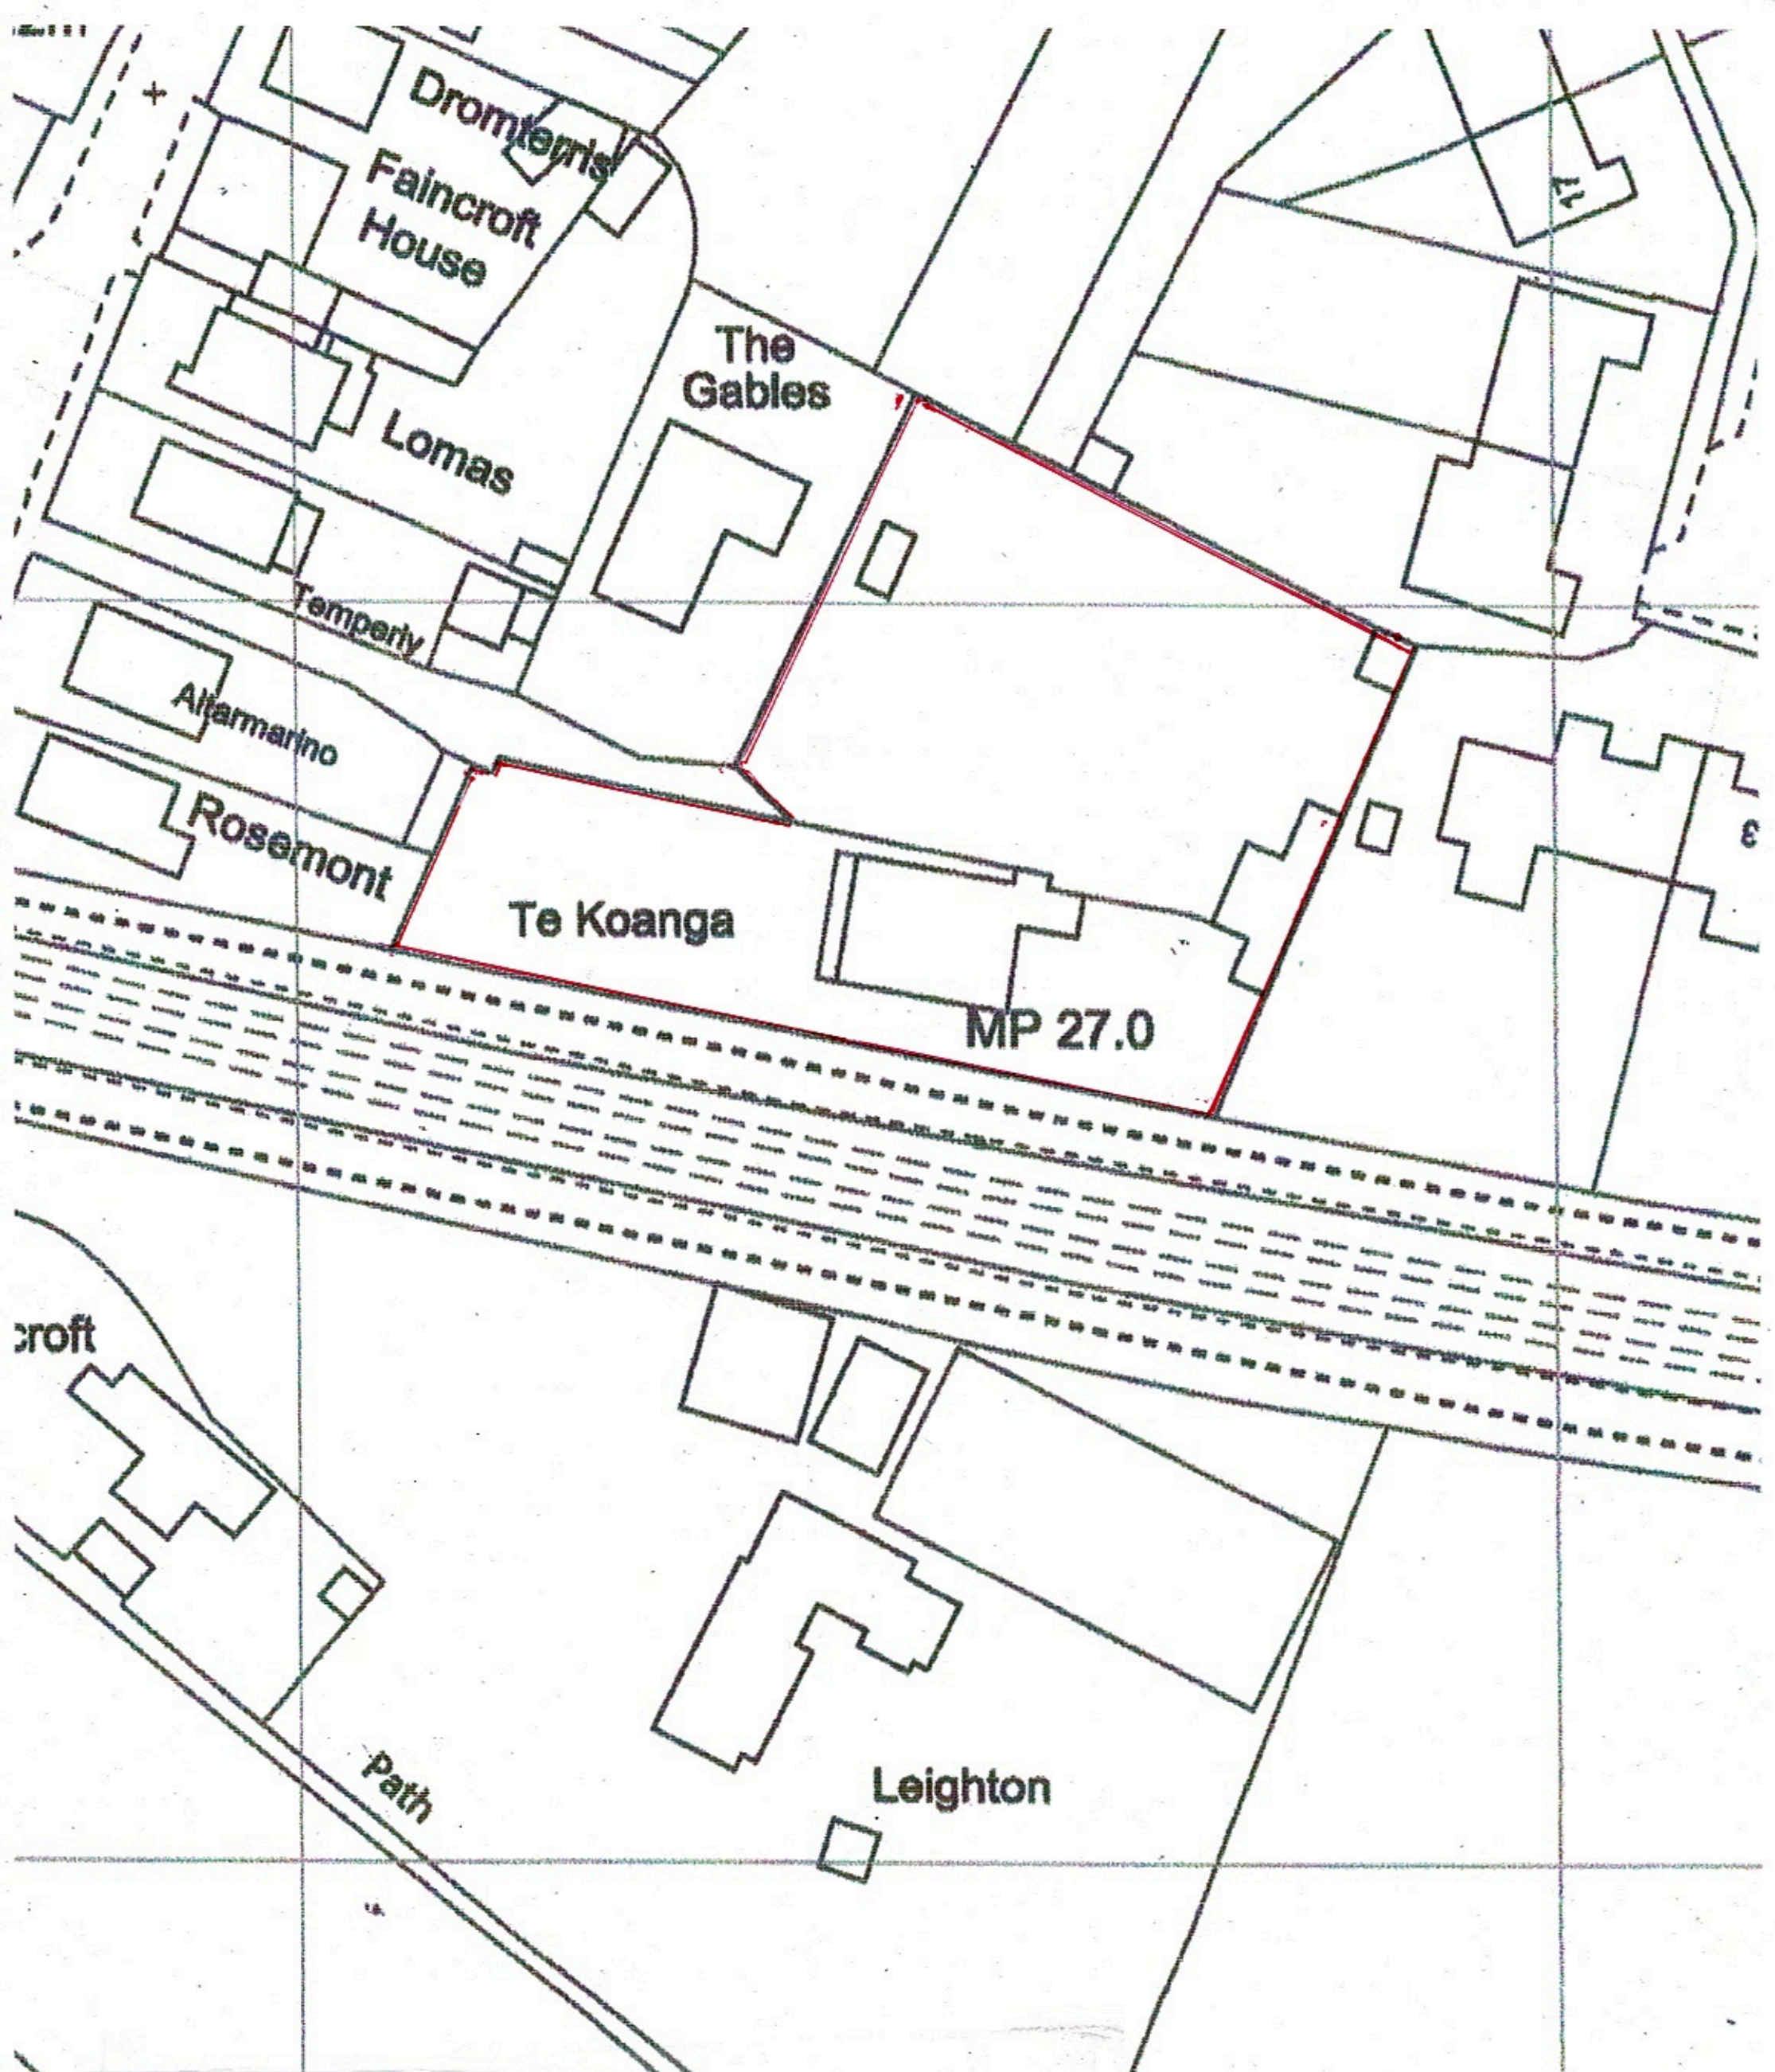