




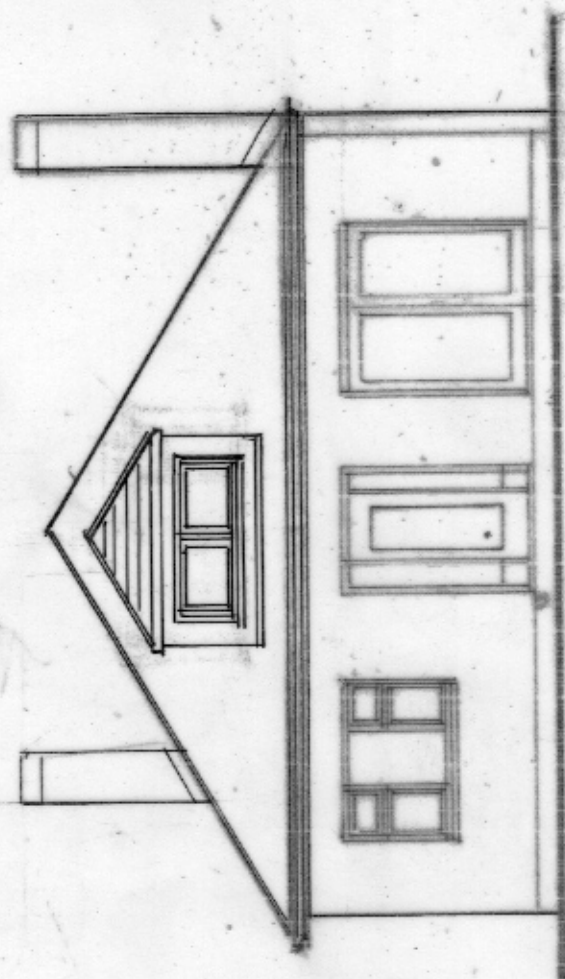


Front Elevation

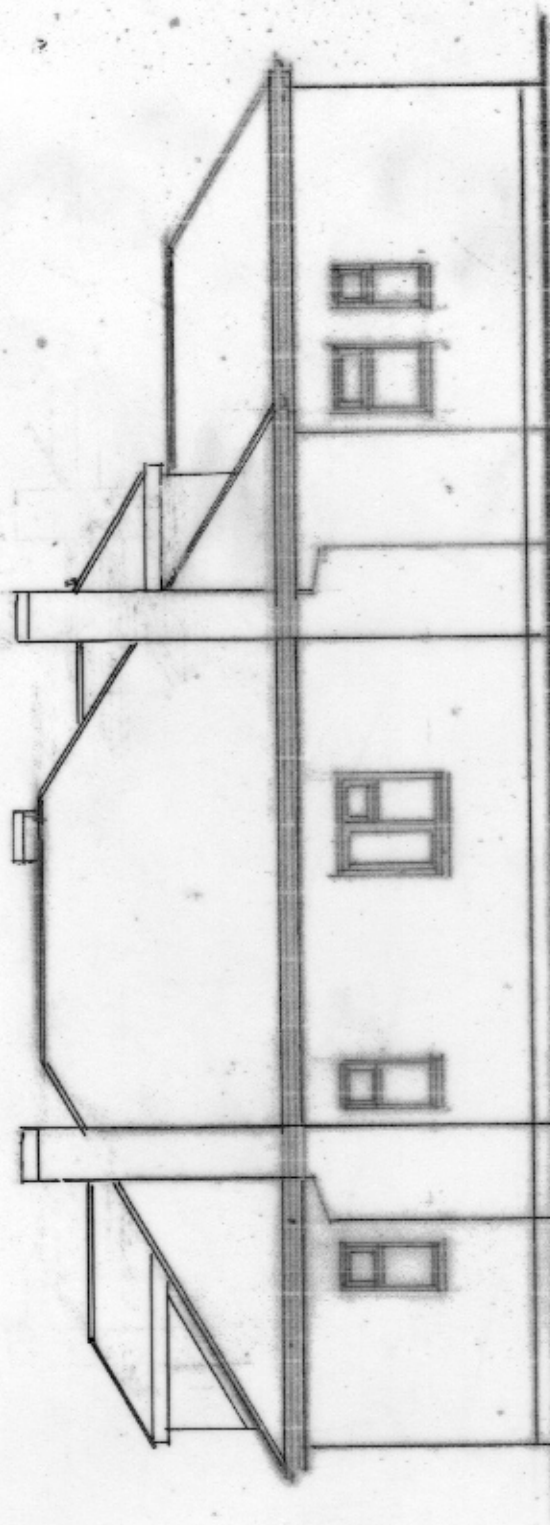



Side Elevation

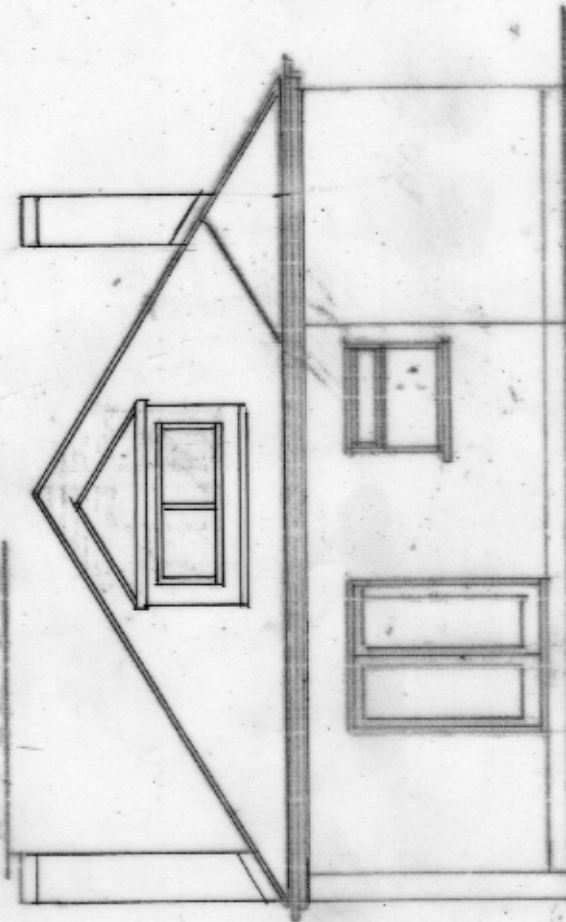


Rear Elevation

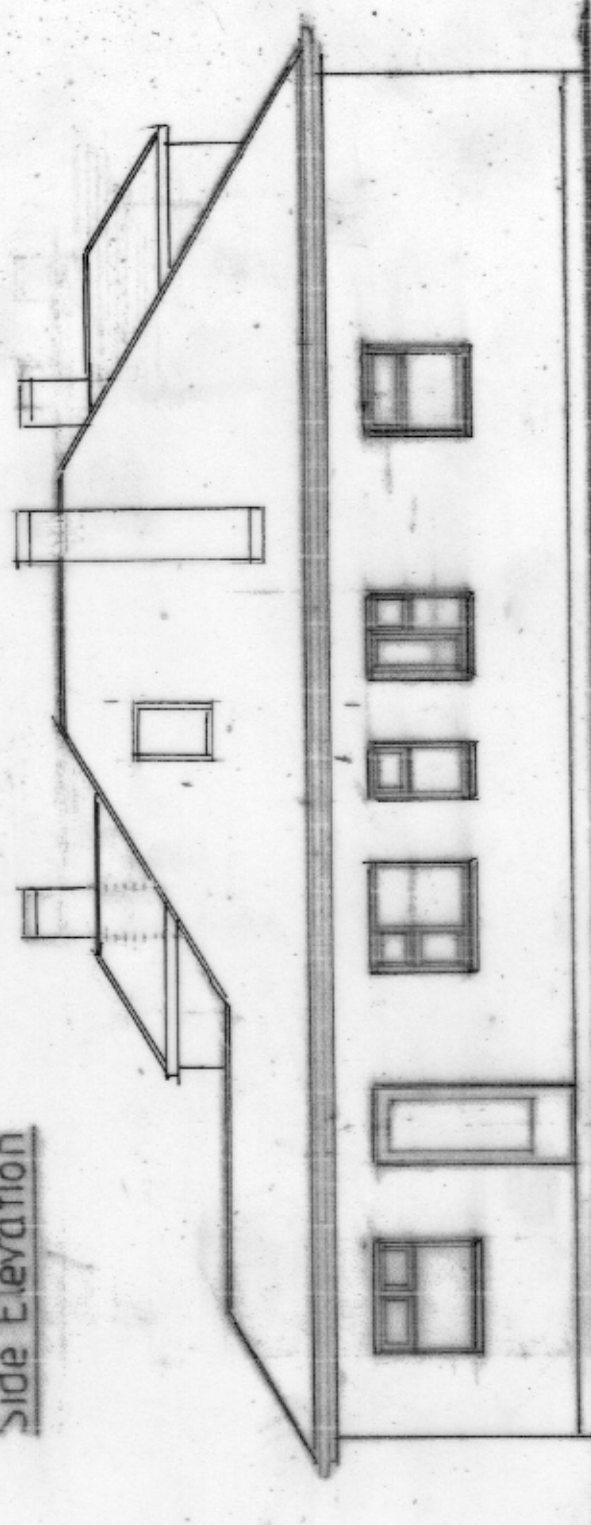

Flank Elevation

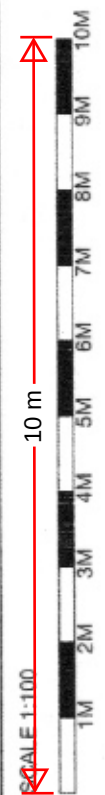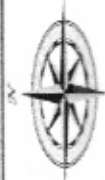

Rev:

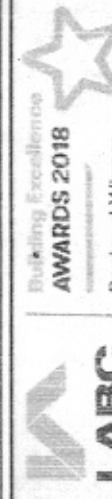

PROPOSED SINGLE STOREY SIDE AND REAR EXTENSIONS AND INTERNAL ALTERATIONS
MR B JENNINGS TE-KOANGA SOLE STREET DA12 3AX
1:100 @ A3 020625/4 OF 9 57M² EXISTING ELEVATIONS